PERMIT

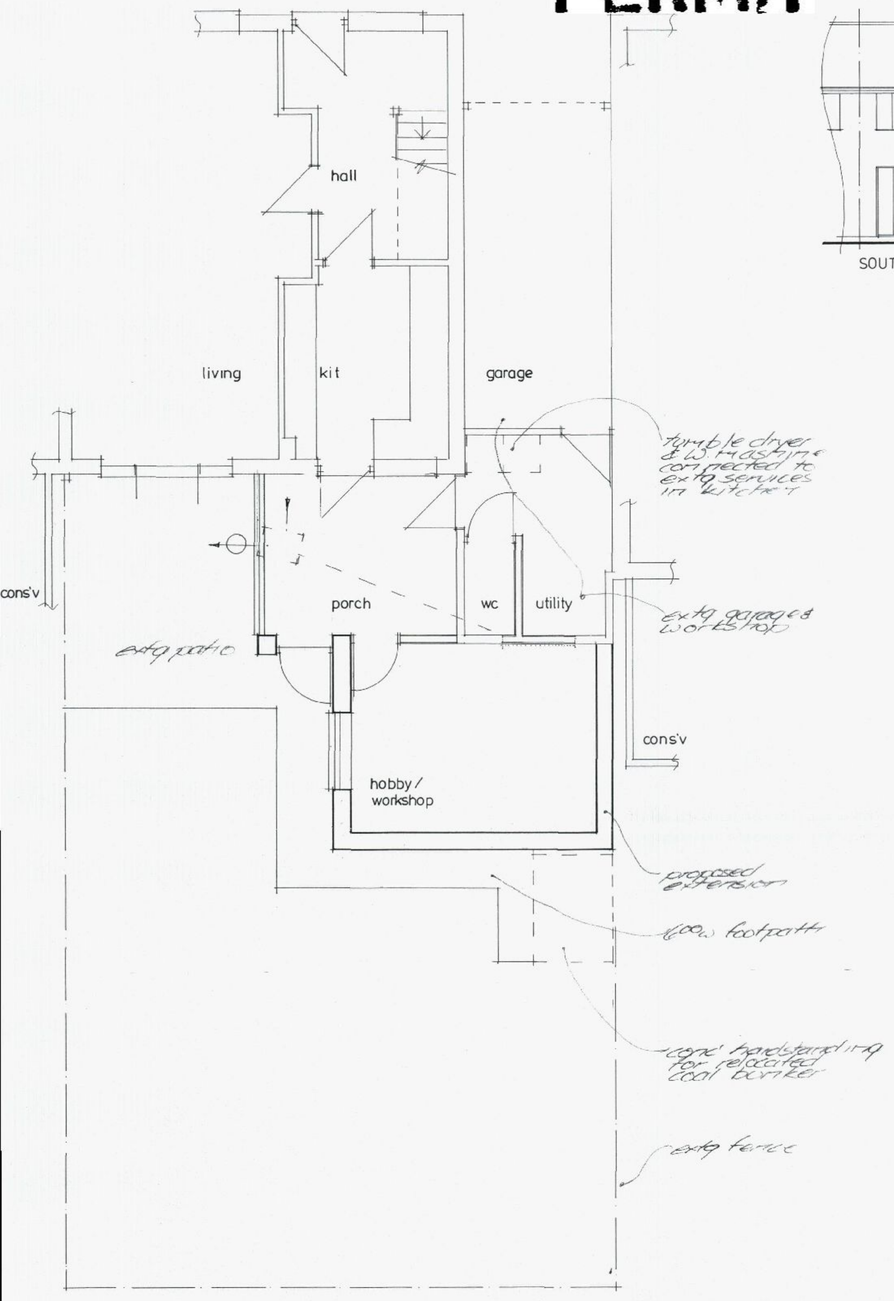





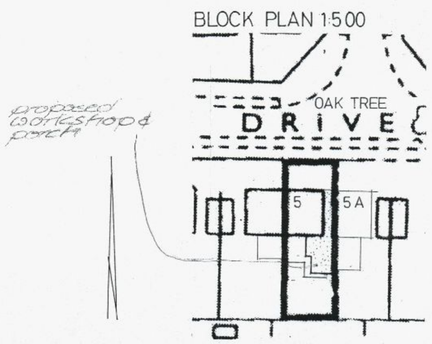

Based upon the Ordnance Survey 1:1250 map, with the permission of the Controller of H. M. Stationery Office, © Crown Copyright, AR 189995

LOCATION PLAN 1:1250

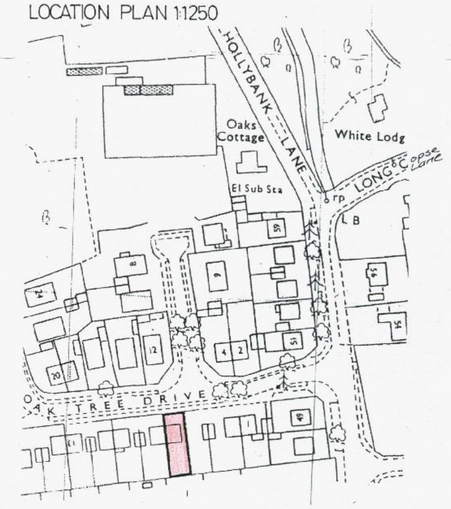

26-1-12 A extension shortened

HAVANT BOROUGH COUNCIL
03 FEB 2012
RECEIVED

DATE REVISION

Ayles & Associates
ARCHITECTURAL DESIGN CONSULTANTS
44B West Street
Porchester, Fareham,
Hants. PO16 9UN
Tel: 023 9238 3162
Fax: 023 9237 2500
Mob: 07759870675

CLIENT: Mr & Mr M. & A. Woodward.	DRAWN: ta	DATE: 10: 11
PROJECT: Proposed Workshop Extension to 5 Oak Tree Drive Emsworth Hants	SCALE: 1:50 1:100	COPY Nº
DRAWING: PLANS & ELEVATIONS as proposed	DRAWING Nº: 1096 /02	A