


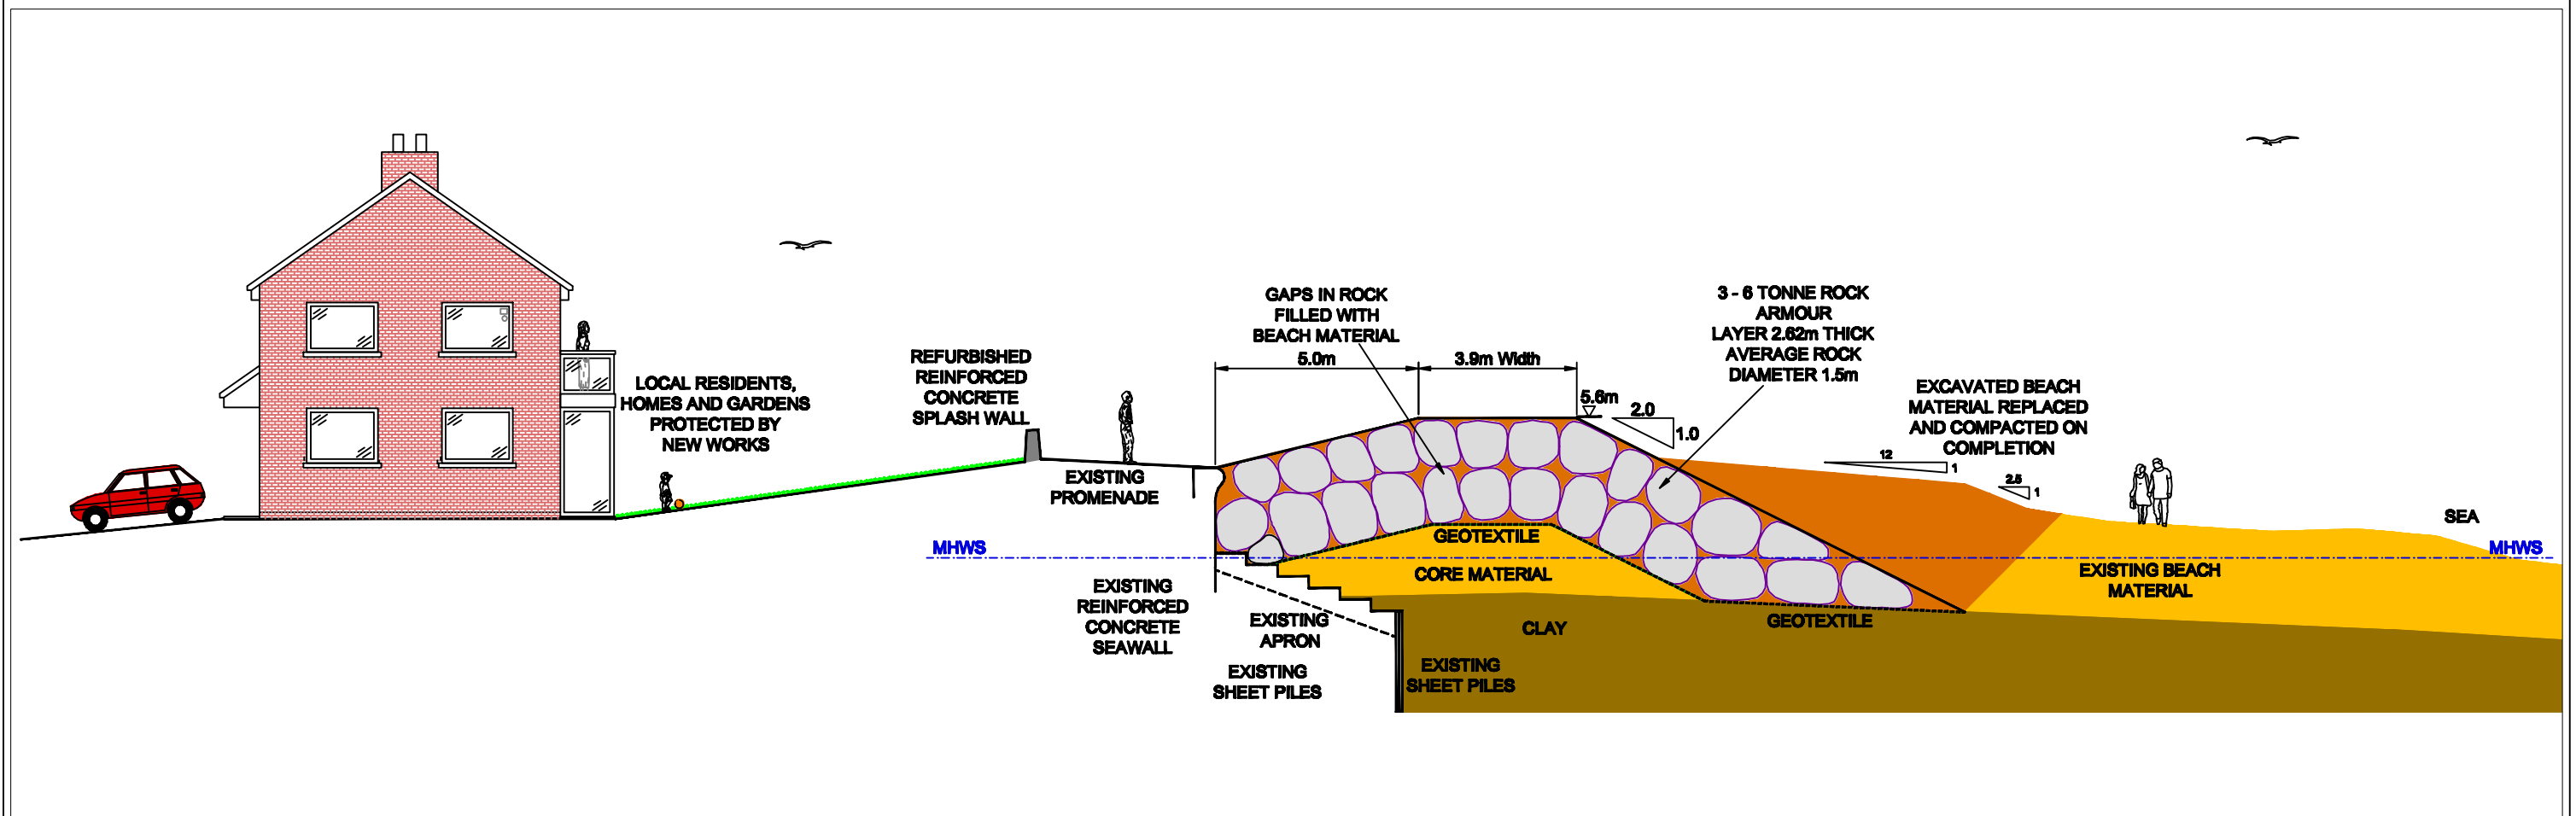



**EASTERN  
SOLENT**

**COASTAL  
PARTNERSHIP**

REV

DESCRIPTION

DATE

INIT'S

|  |  |  |  |
|--|--|--|--|
|  |  |  |  |
|--|--|--|--|

TITLE

EASTOKE POINT WORKS 2012  
PLANNING PERMISSION SECTION  
THROUGH NEW REVETMENT IN  
FRONT OF HOUSES

|                           |                                              |                     |
|---------------------------|----------------------------------------------|---------------------|
| DRAWN BY<br>BJR           | CHECKED BY                                   | DRG No.<br>SE13/895 |
| DATE<br>SEP 2012          | DIR NAME<br>P:\CTV\BCMP\EPW\EPWCPWD\2009\CPD |                     |
| SCALE<br>Not to Scale @A3 | CAD NAME<br>SE13_895_EPW_PP_XS_H'            |                     |