



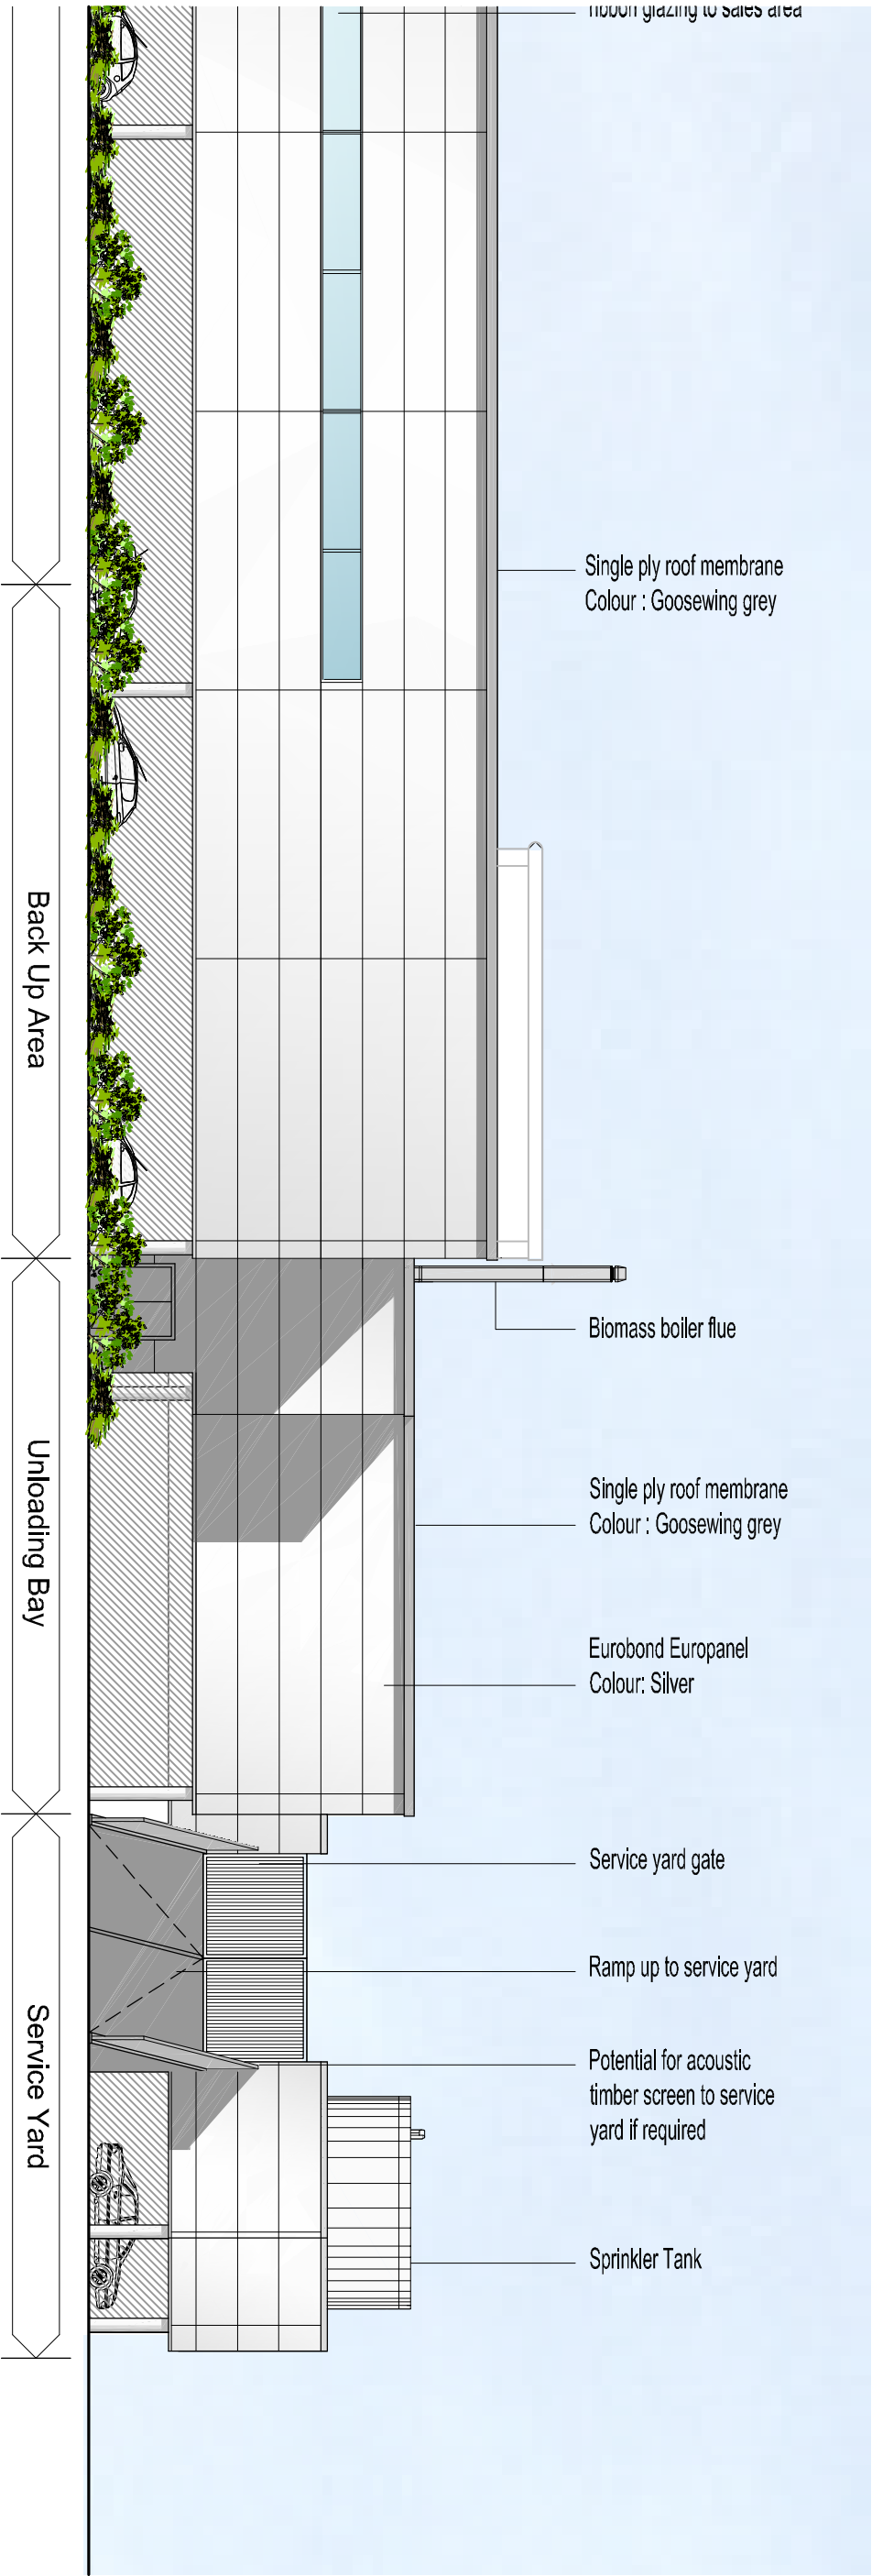


South East Elevation to Aysgarth Road

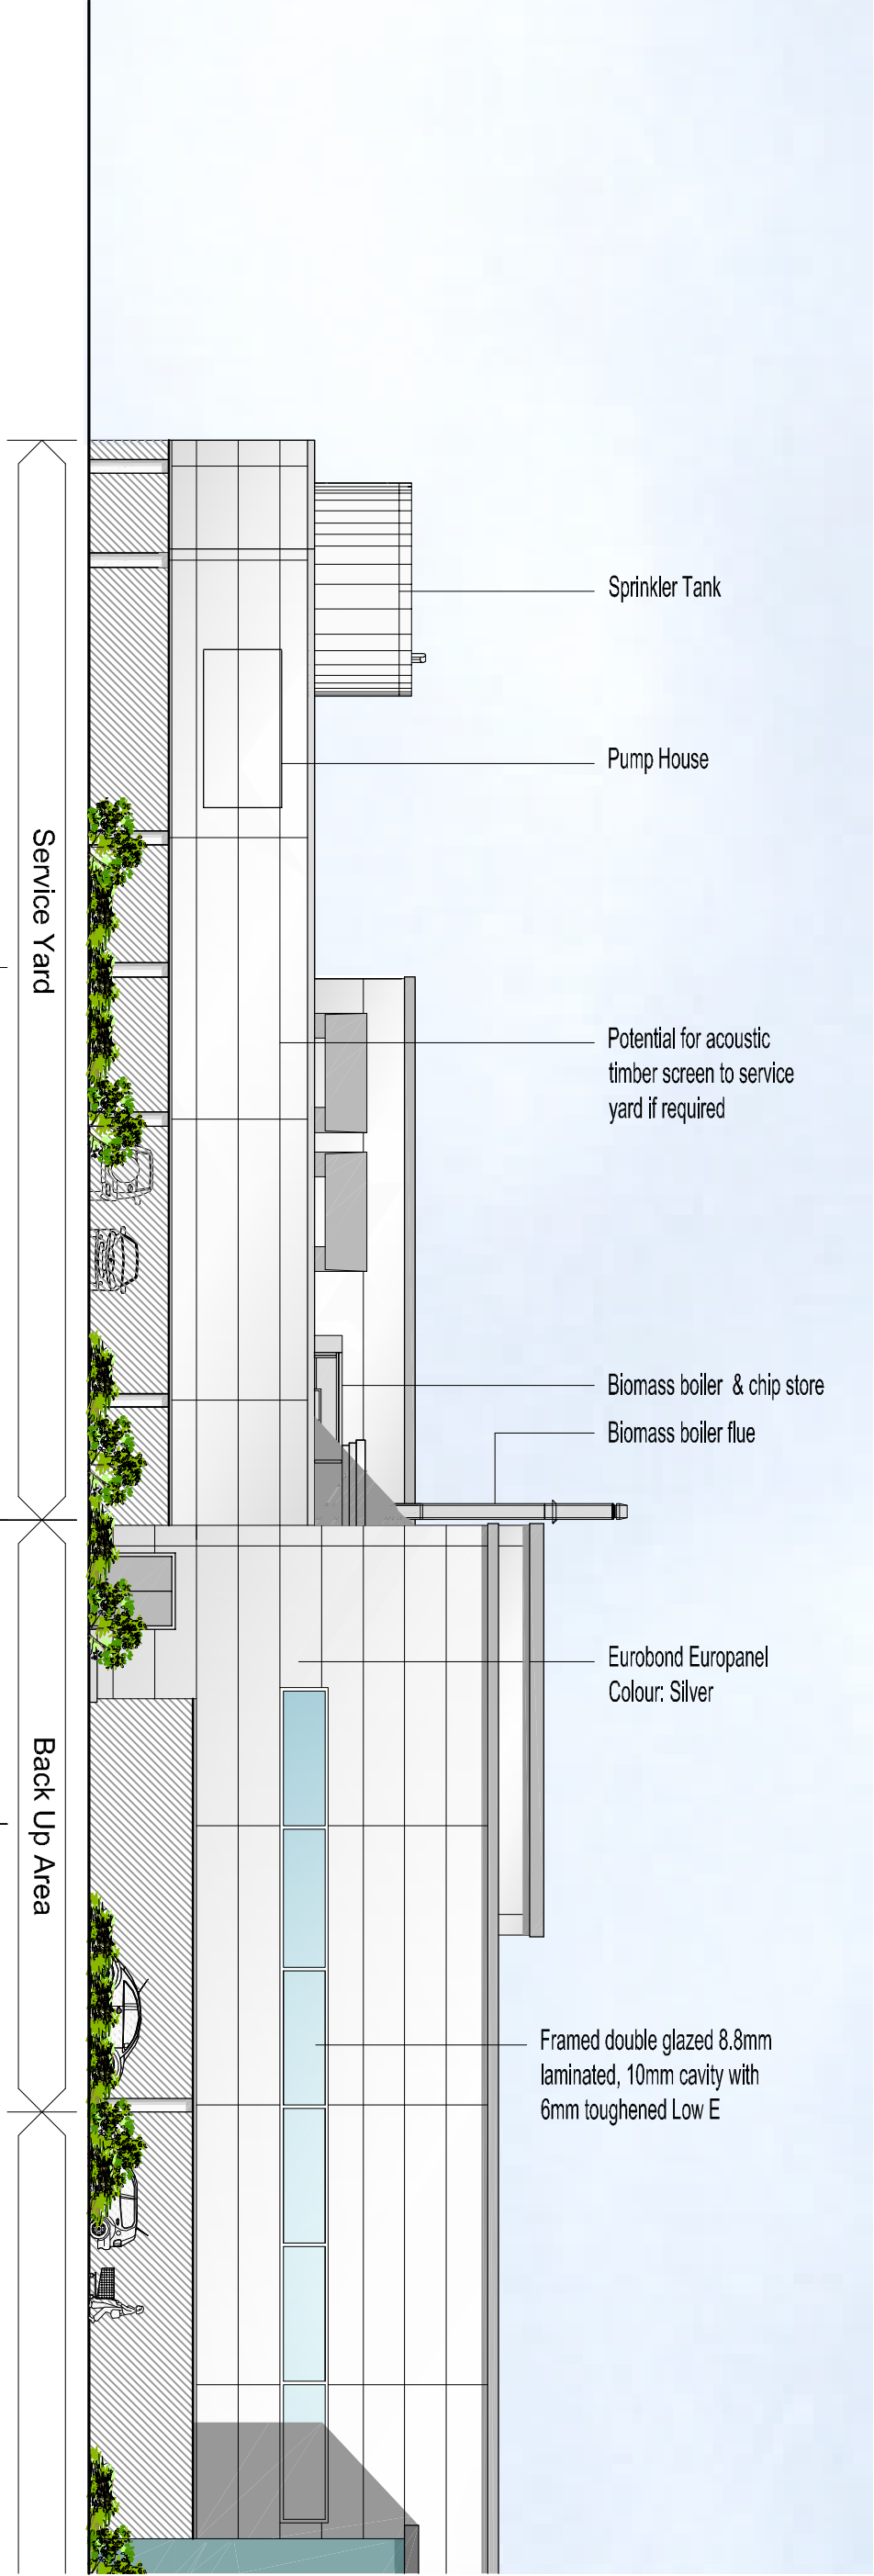


North West Elevation to Aston Road

PLANNING

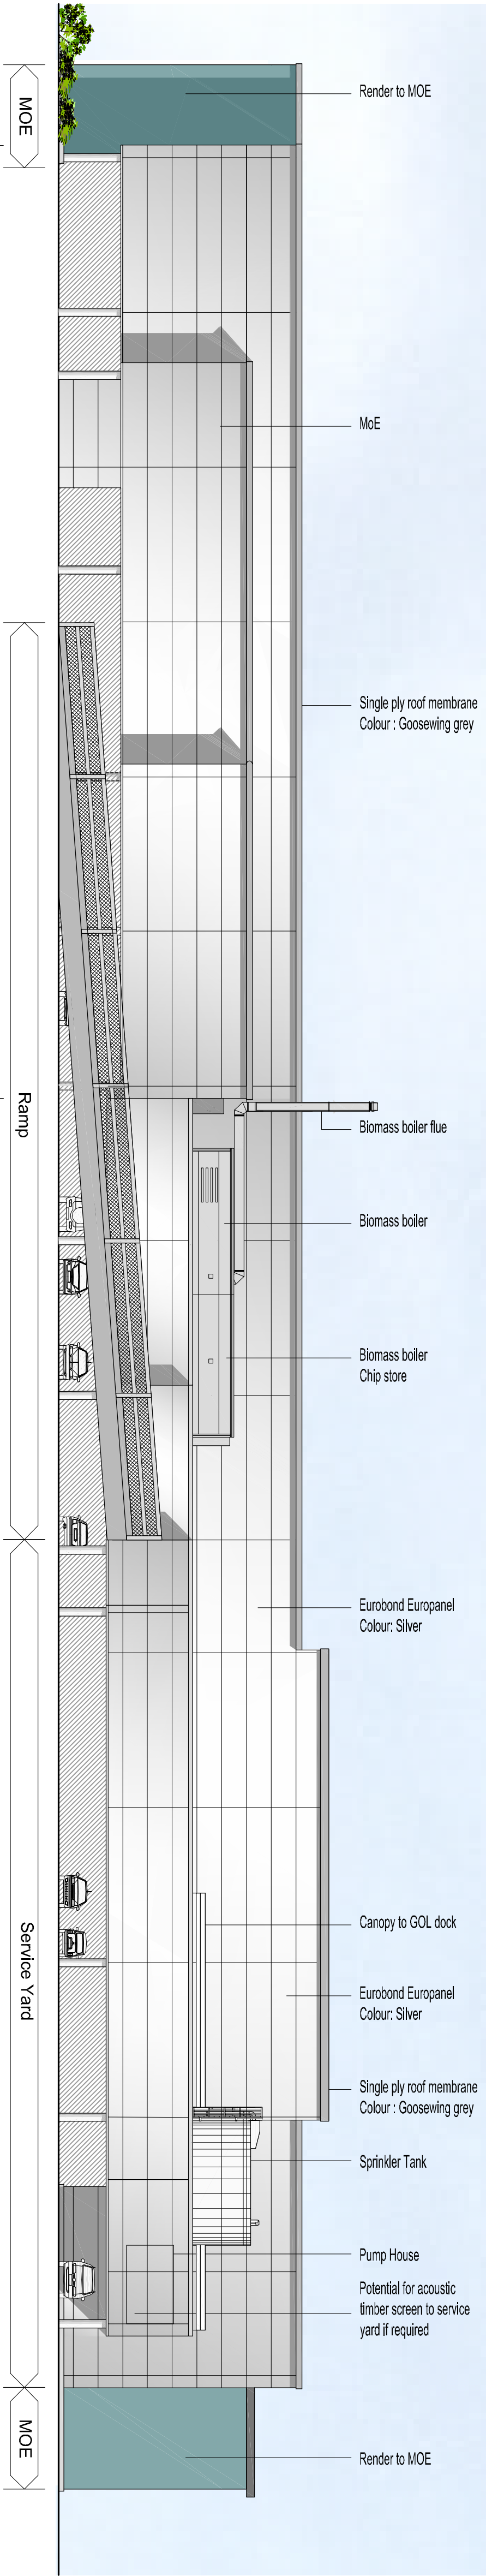

North East Elevation to Rear of Store and Service Yard

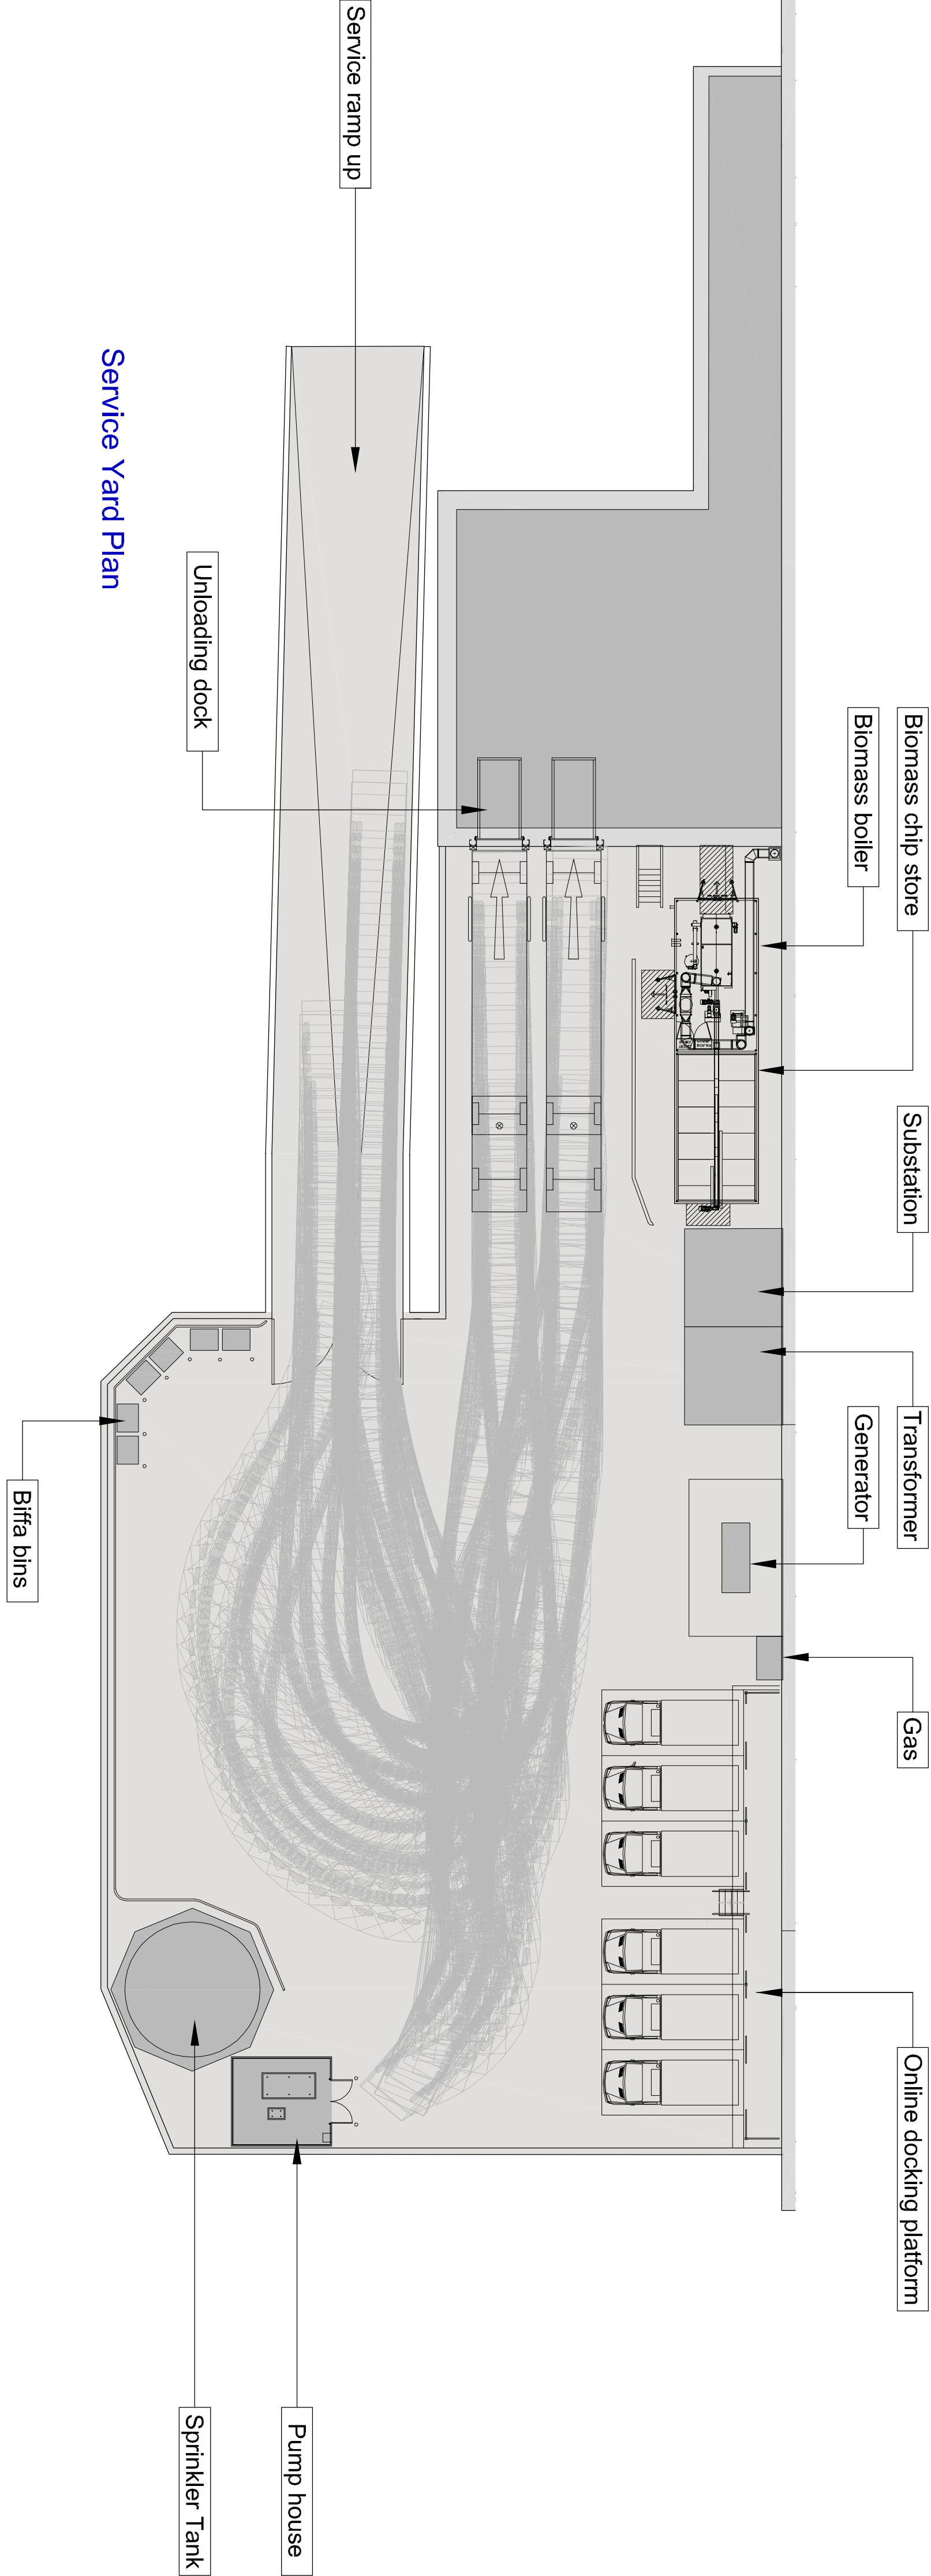


PROJECT

Hamledon Road
Waterlooville
Hampshire, PO7 7UA

Sainsbury's

REV	DATE	BY
CLIENT		

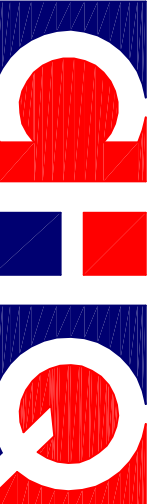

PARTNERSHIP
Architects • Building Surveyors



WATERLOOVILLE
ARCHITECTS

DATE	October 2010	DRAWN	JW
SCALE	1 : 200 @ A1	CHECKED	
CHQ.08.8455 - PL124			