




FRONT

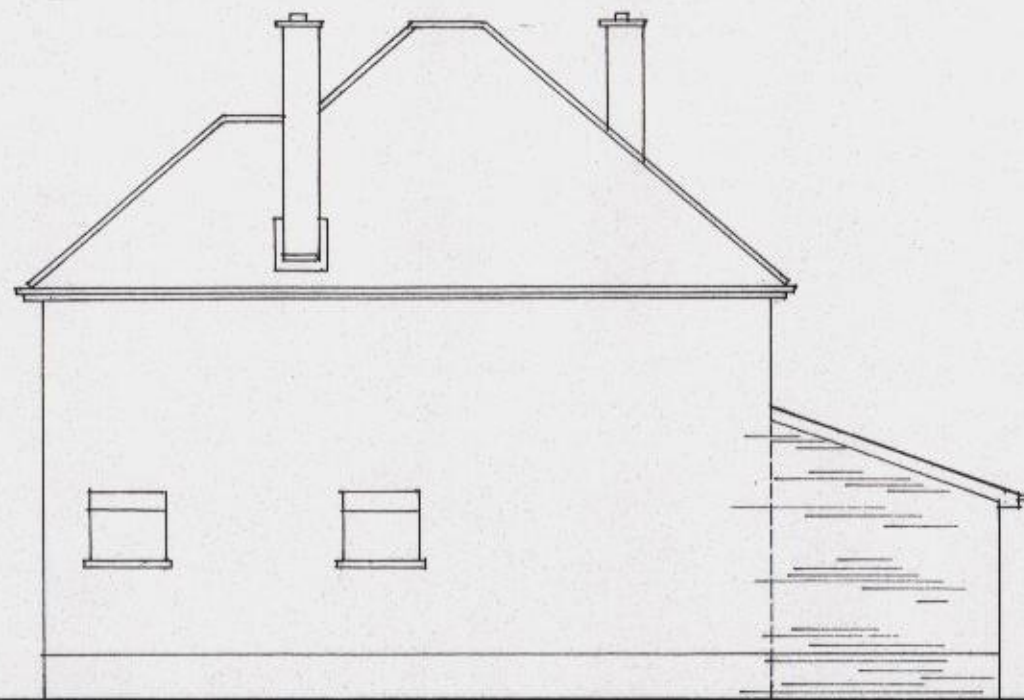


SIDE




SIDE





REAR

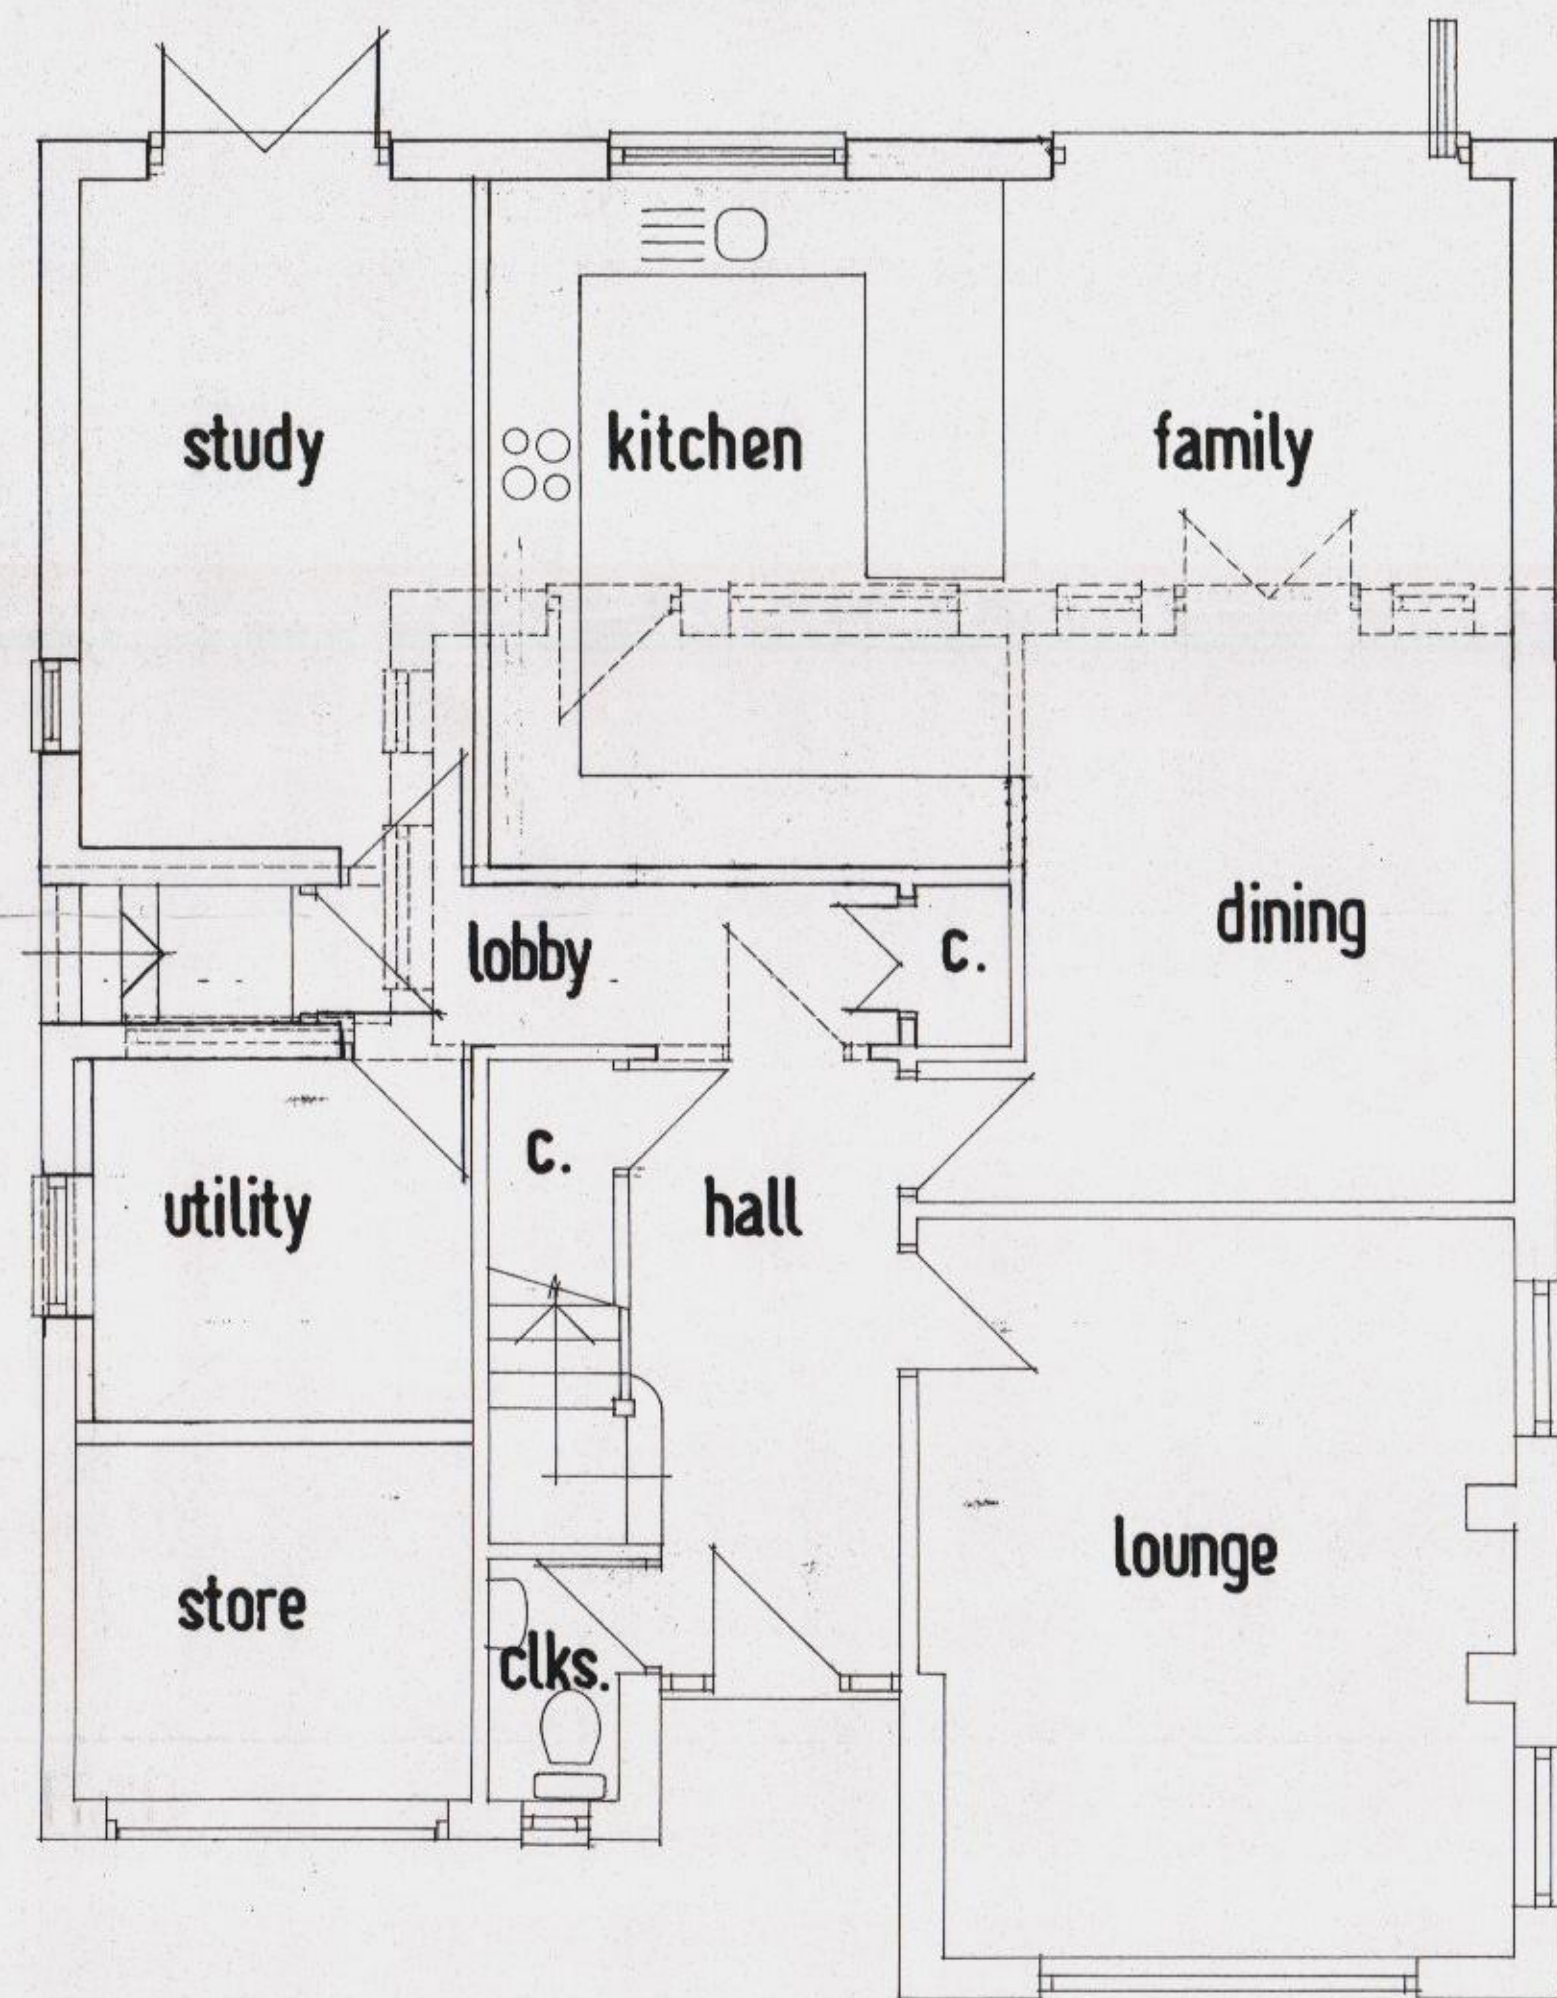

GROUND

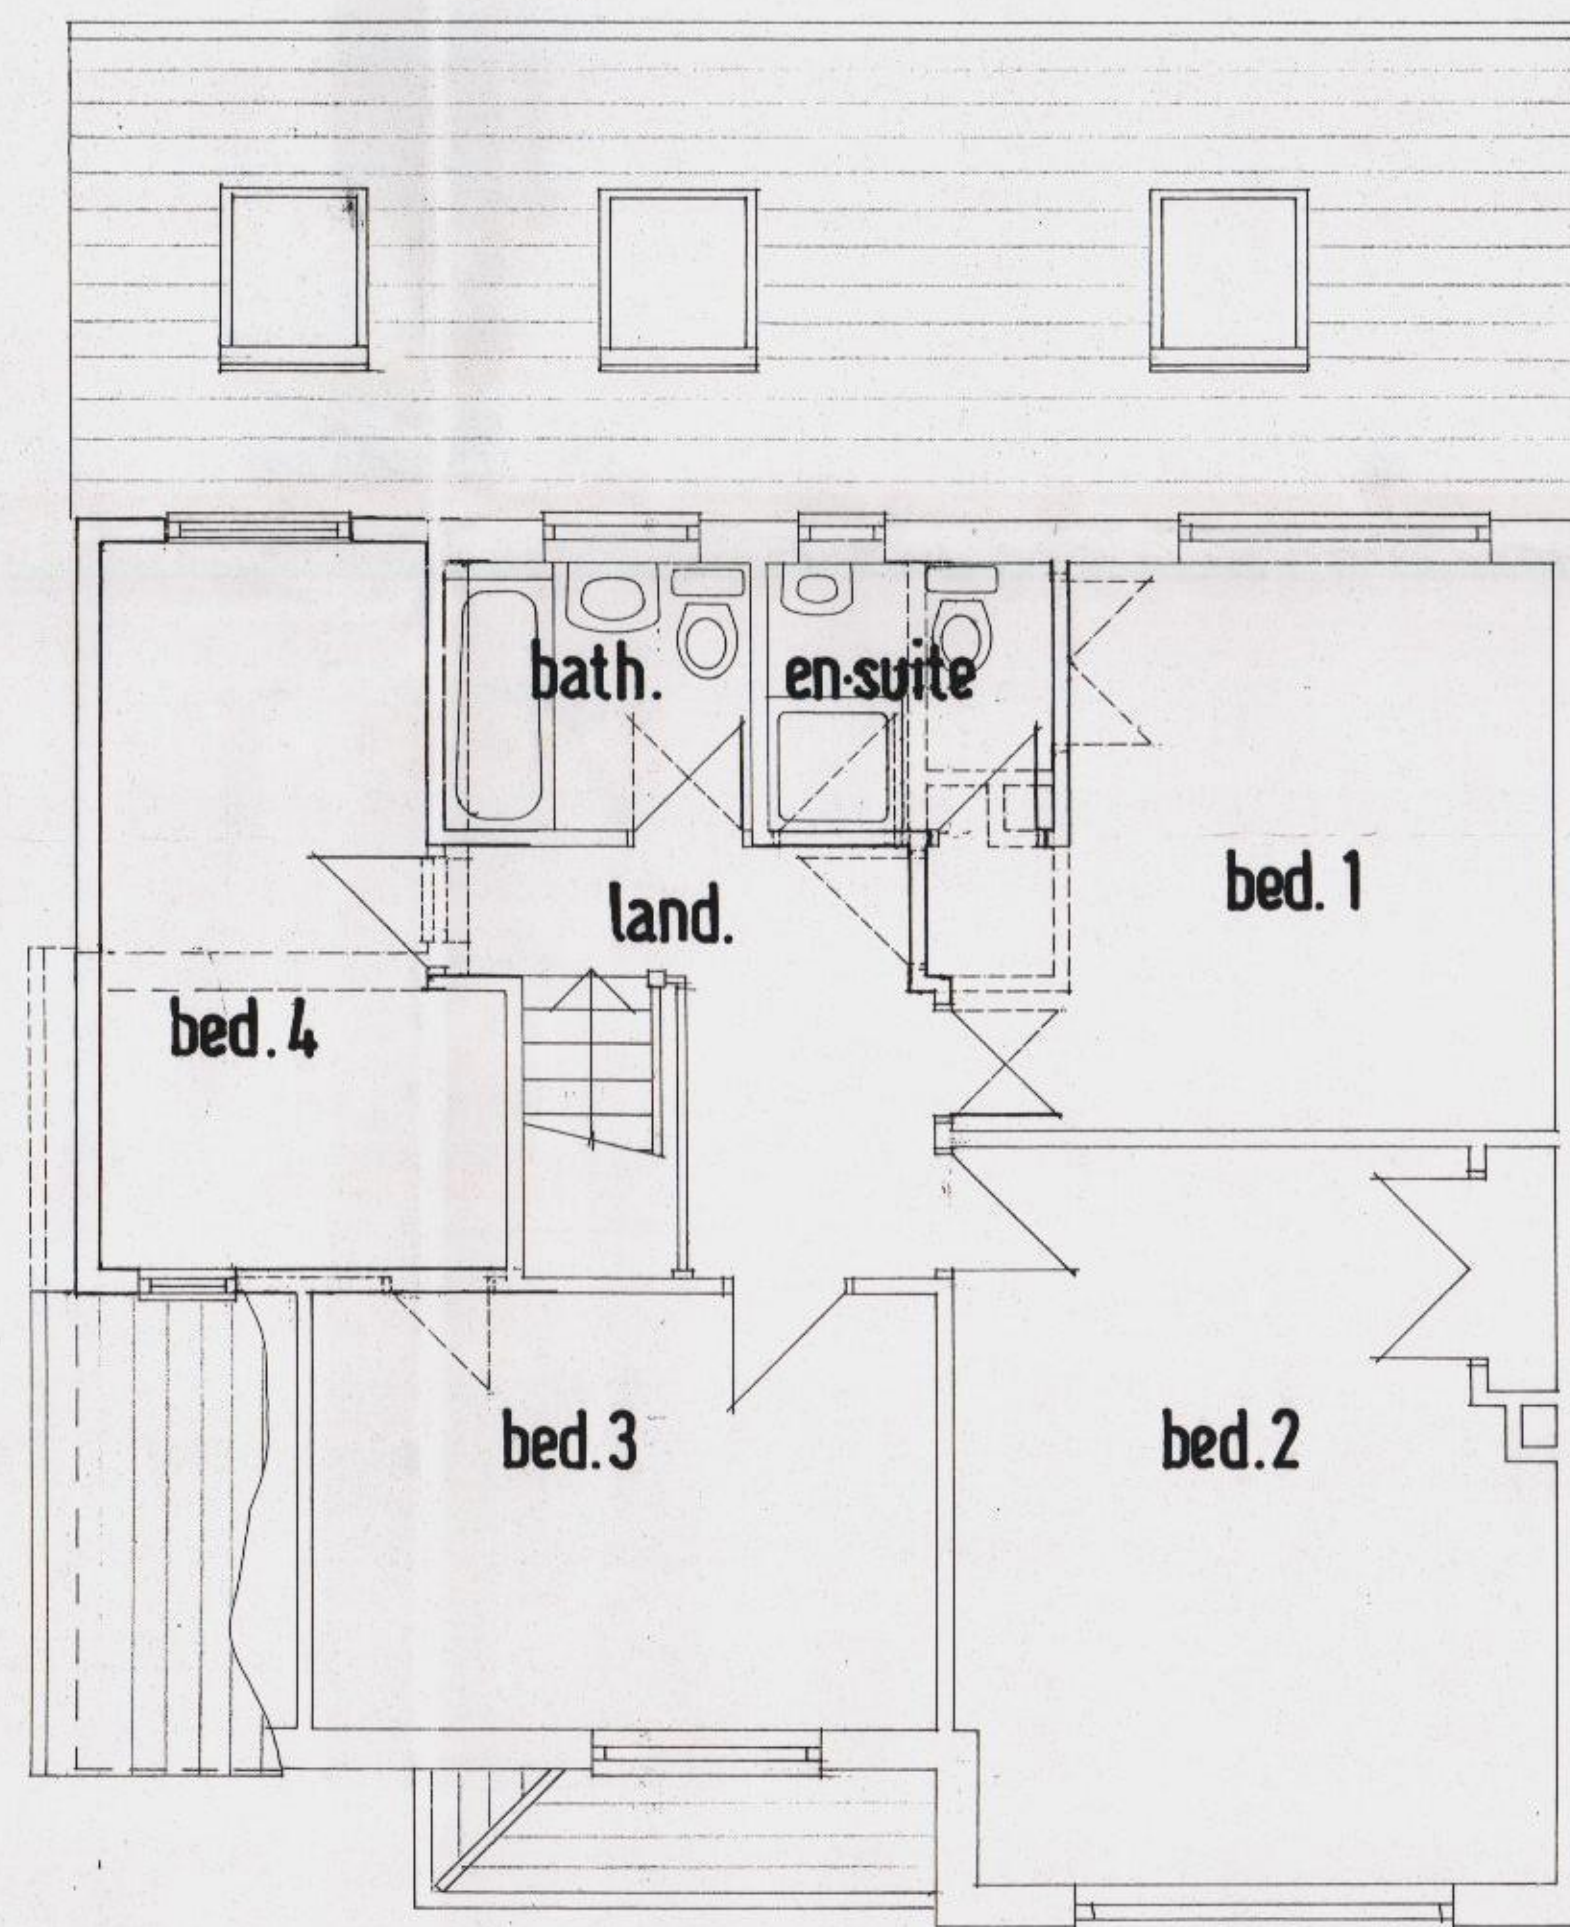

FIRST

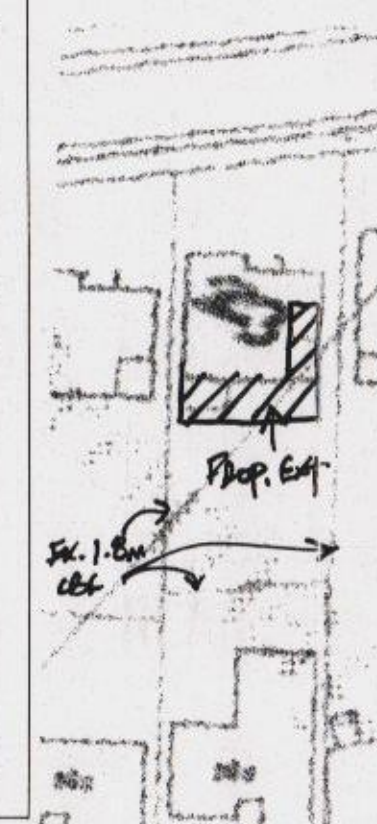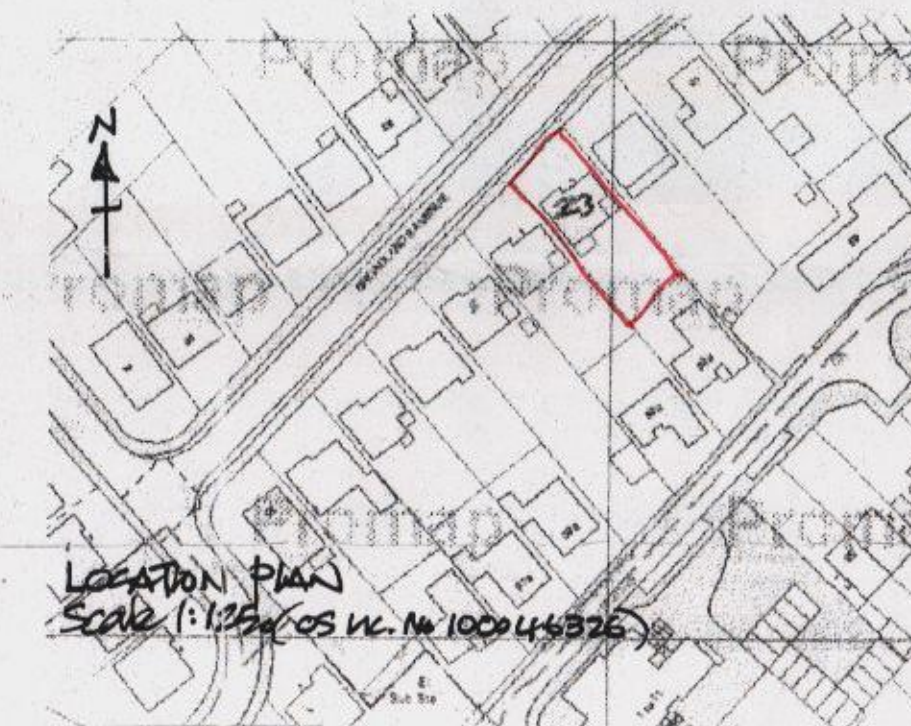

Derek Treagus Associates
ARCHITECTURAL SERVICES
No 3 The Townhouse, 20 Nelson Road, Southsea, Hants PO5 2AS
Tel 07956 624094
derek.treagus@ntlworld.com

Project **NEW FIRST FLOOR & REAR EXTENSION AT 23 BROADLANDS AVENUE, WATERLOOVILLE, HAMPSHIRE.**

Client **Mr & Mrs N Griffiths**

Title **PLANNING DRAWING**

Date	Drawn	Scale
Nov 2012	DT	1:50, 1:100, 1:1250

Dwg. No. **12.131.01** Rev