


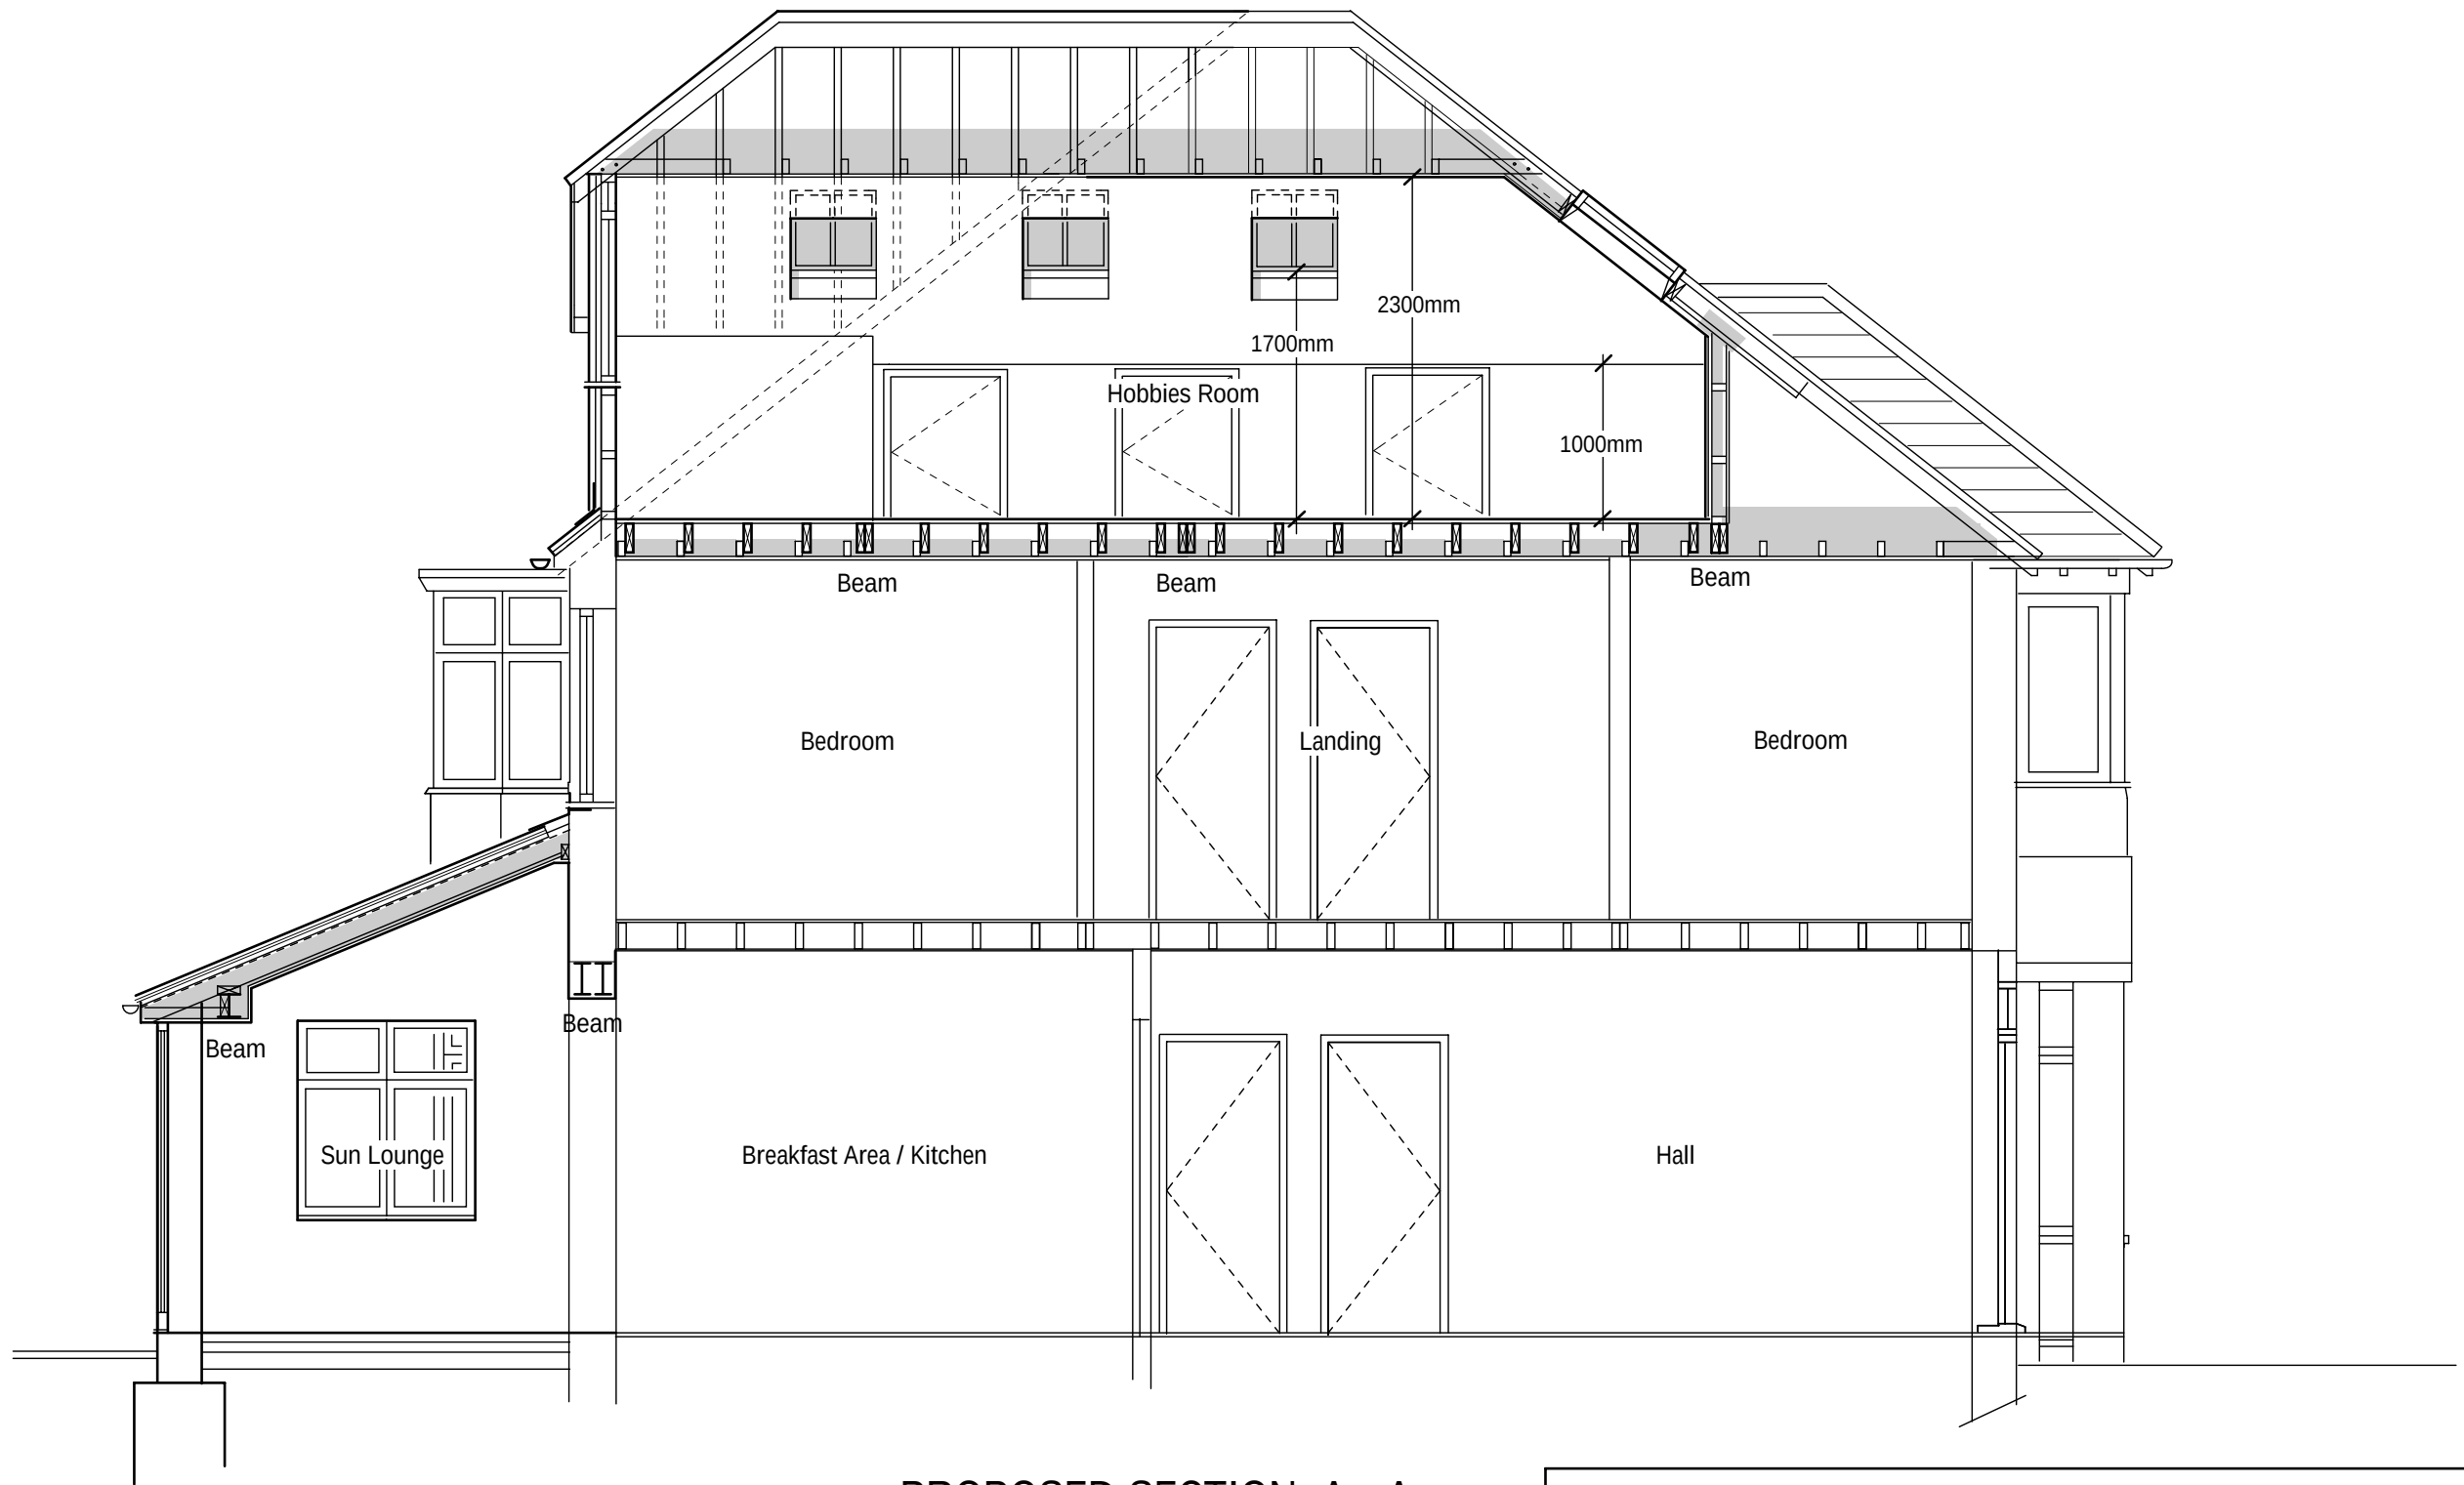

PROPOSED SECTION A - A

Proposed Rear Extension and Loft Conversion with rear Dormer
9 Queen Annes Drive, Havant, Hants.
For Mrs Caroline Clark

Prop. Section A - A

Scale 1 : 50 @ A3

Dwg. 290512pl3