


This is a C.A.D. drawing and may only be modified by hand in accordance with QA Procedure

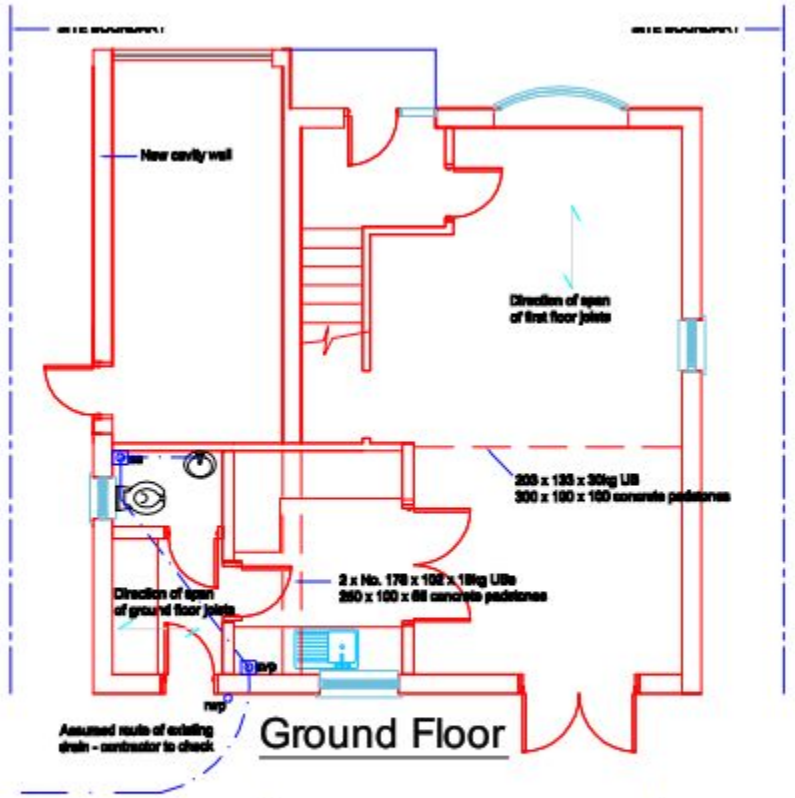

Ground Floor

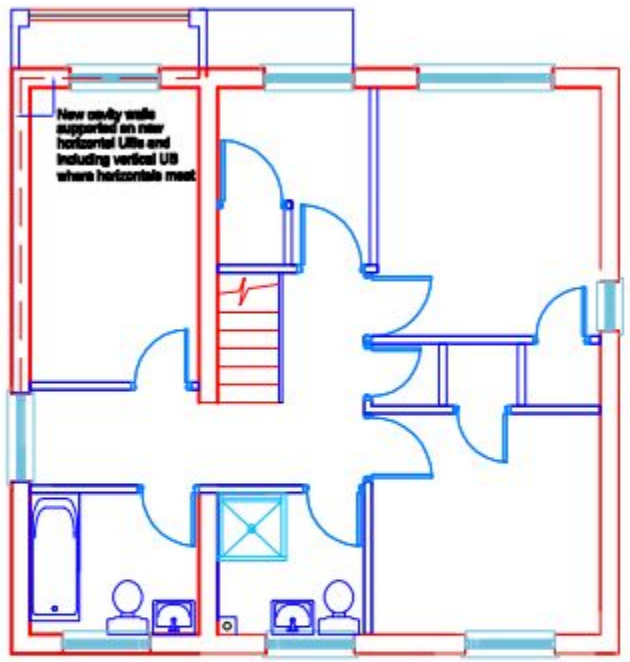

First Floor

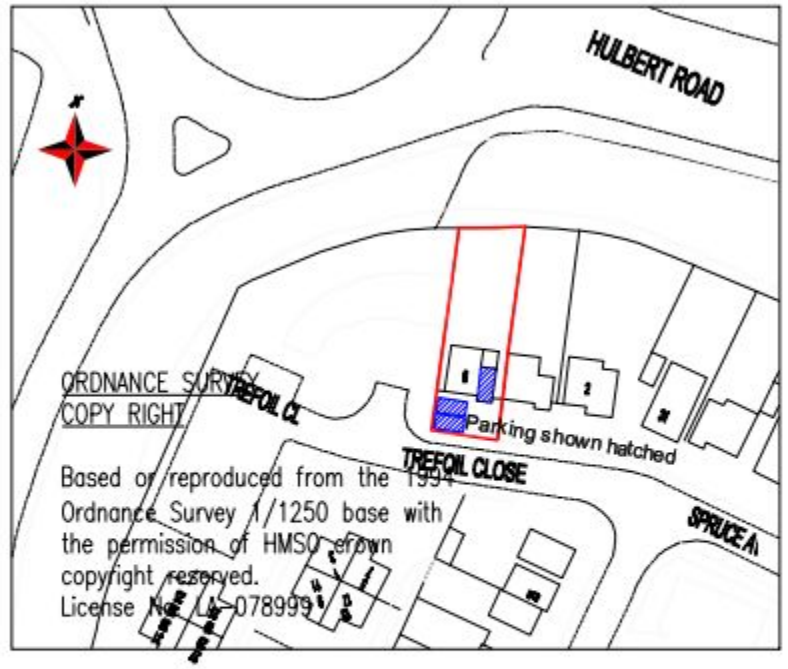

Location Plan - Scale 1 : 1250

PERMIT




The external materials to be used shall match in type, colour and texture those on the existing building.




Front Elevation



Back Elevation

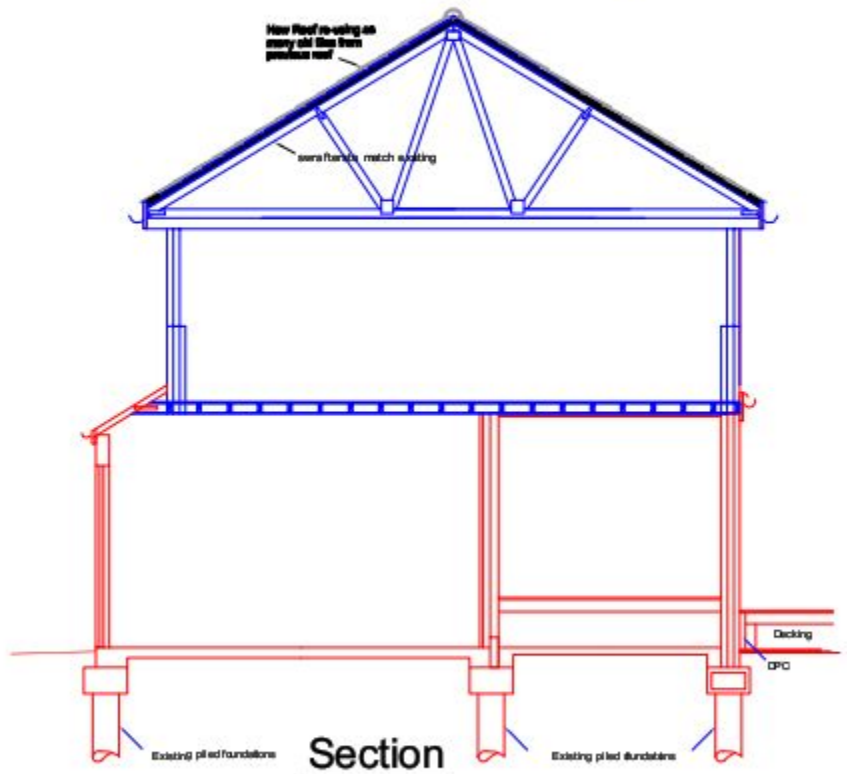

Section

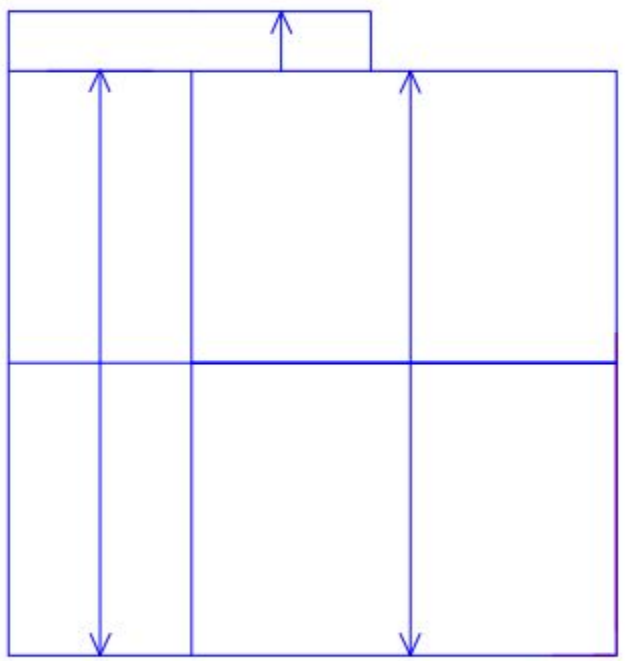

Roof Plan

A3 FRAME

NOTE: All dimensions to be checked on site prior to commencement of any work

Notify C.A. of any discrepancies before ordering materials.

Rev	Date	Revision Details (if amended by)	Approved by

Project
6 Trefoil Close
Waterlooville
Hants
PO7 8HB

Drawing Title
Proposed first floor extension

Date: March 2011 | Scale: 1:200 & 1:100 @A3

Client: Brian Moss

Designed/Surveyed by | Drawn by: L. Paige | Checked by

Drawing No: BM / 2011 / 02

SURVEY	*	DESIGN		DETAILED DRAWING	
FEASIBILITY		TENDER		AS-BUILT	
INFORMATION		CONTRACT		A.I.	