




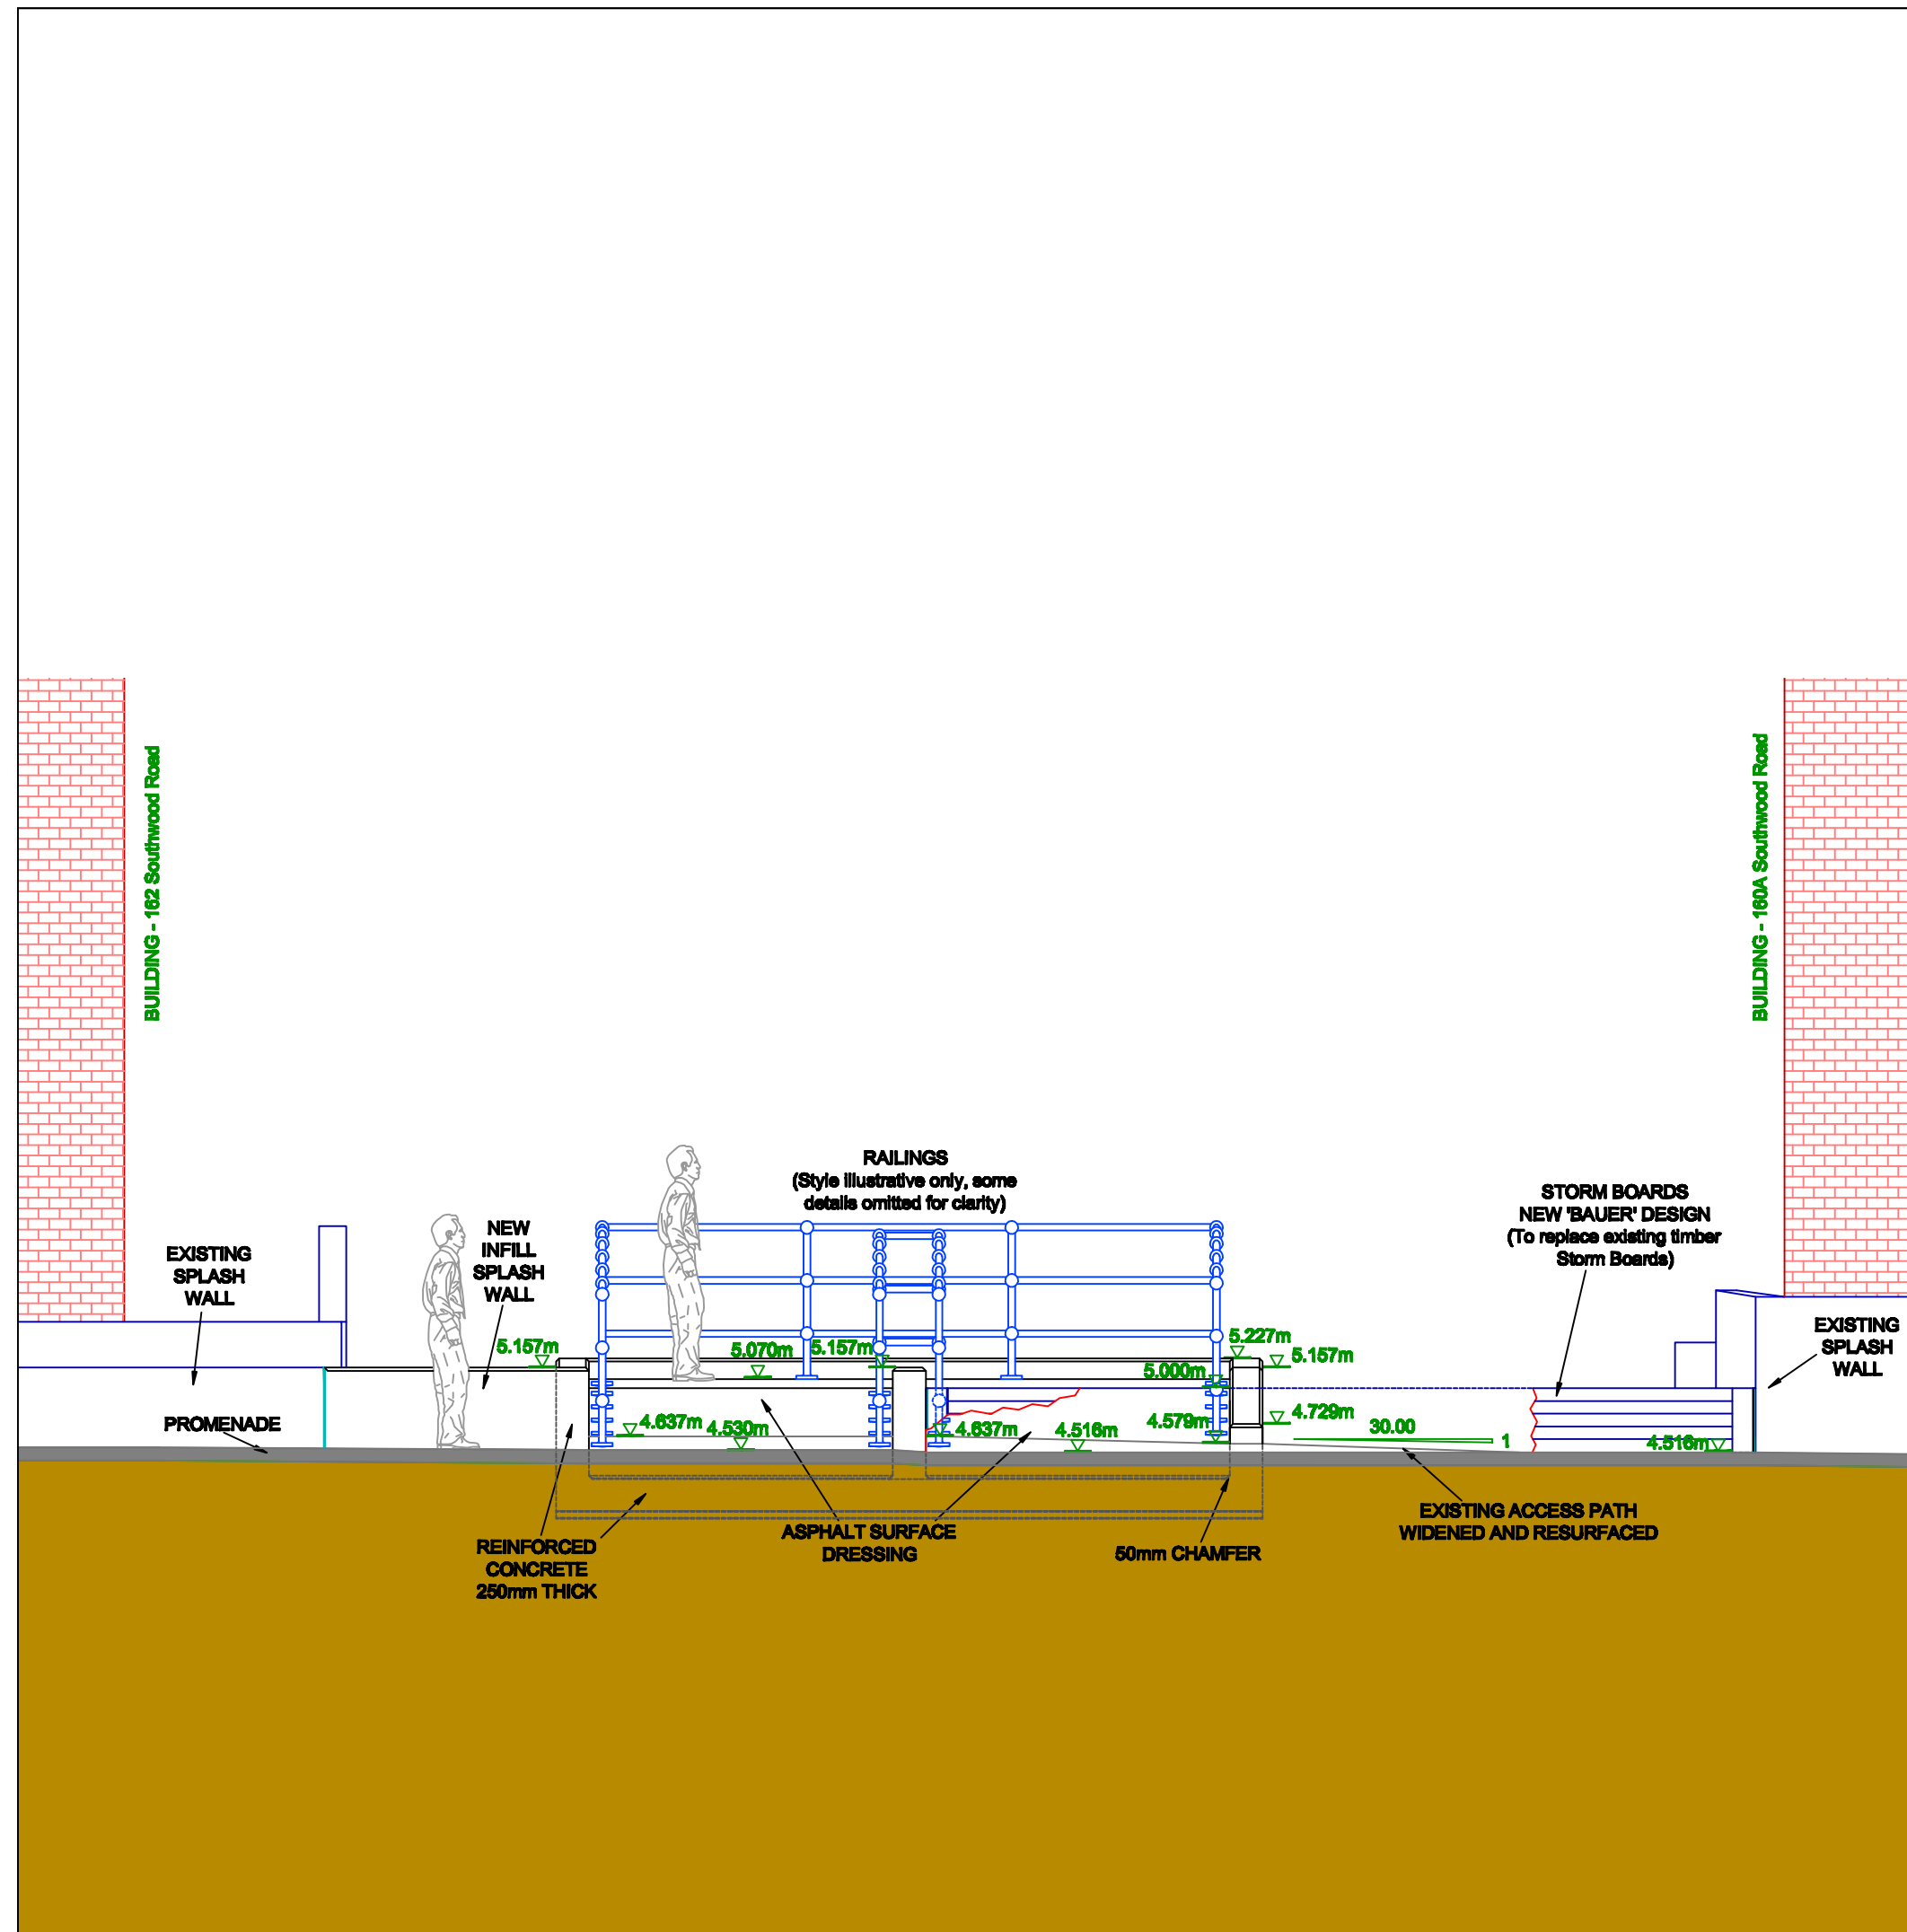


VIEW OF ACCESS RAMP FROM PROMENADE
SCALE 1:50

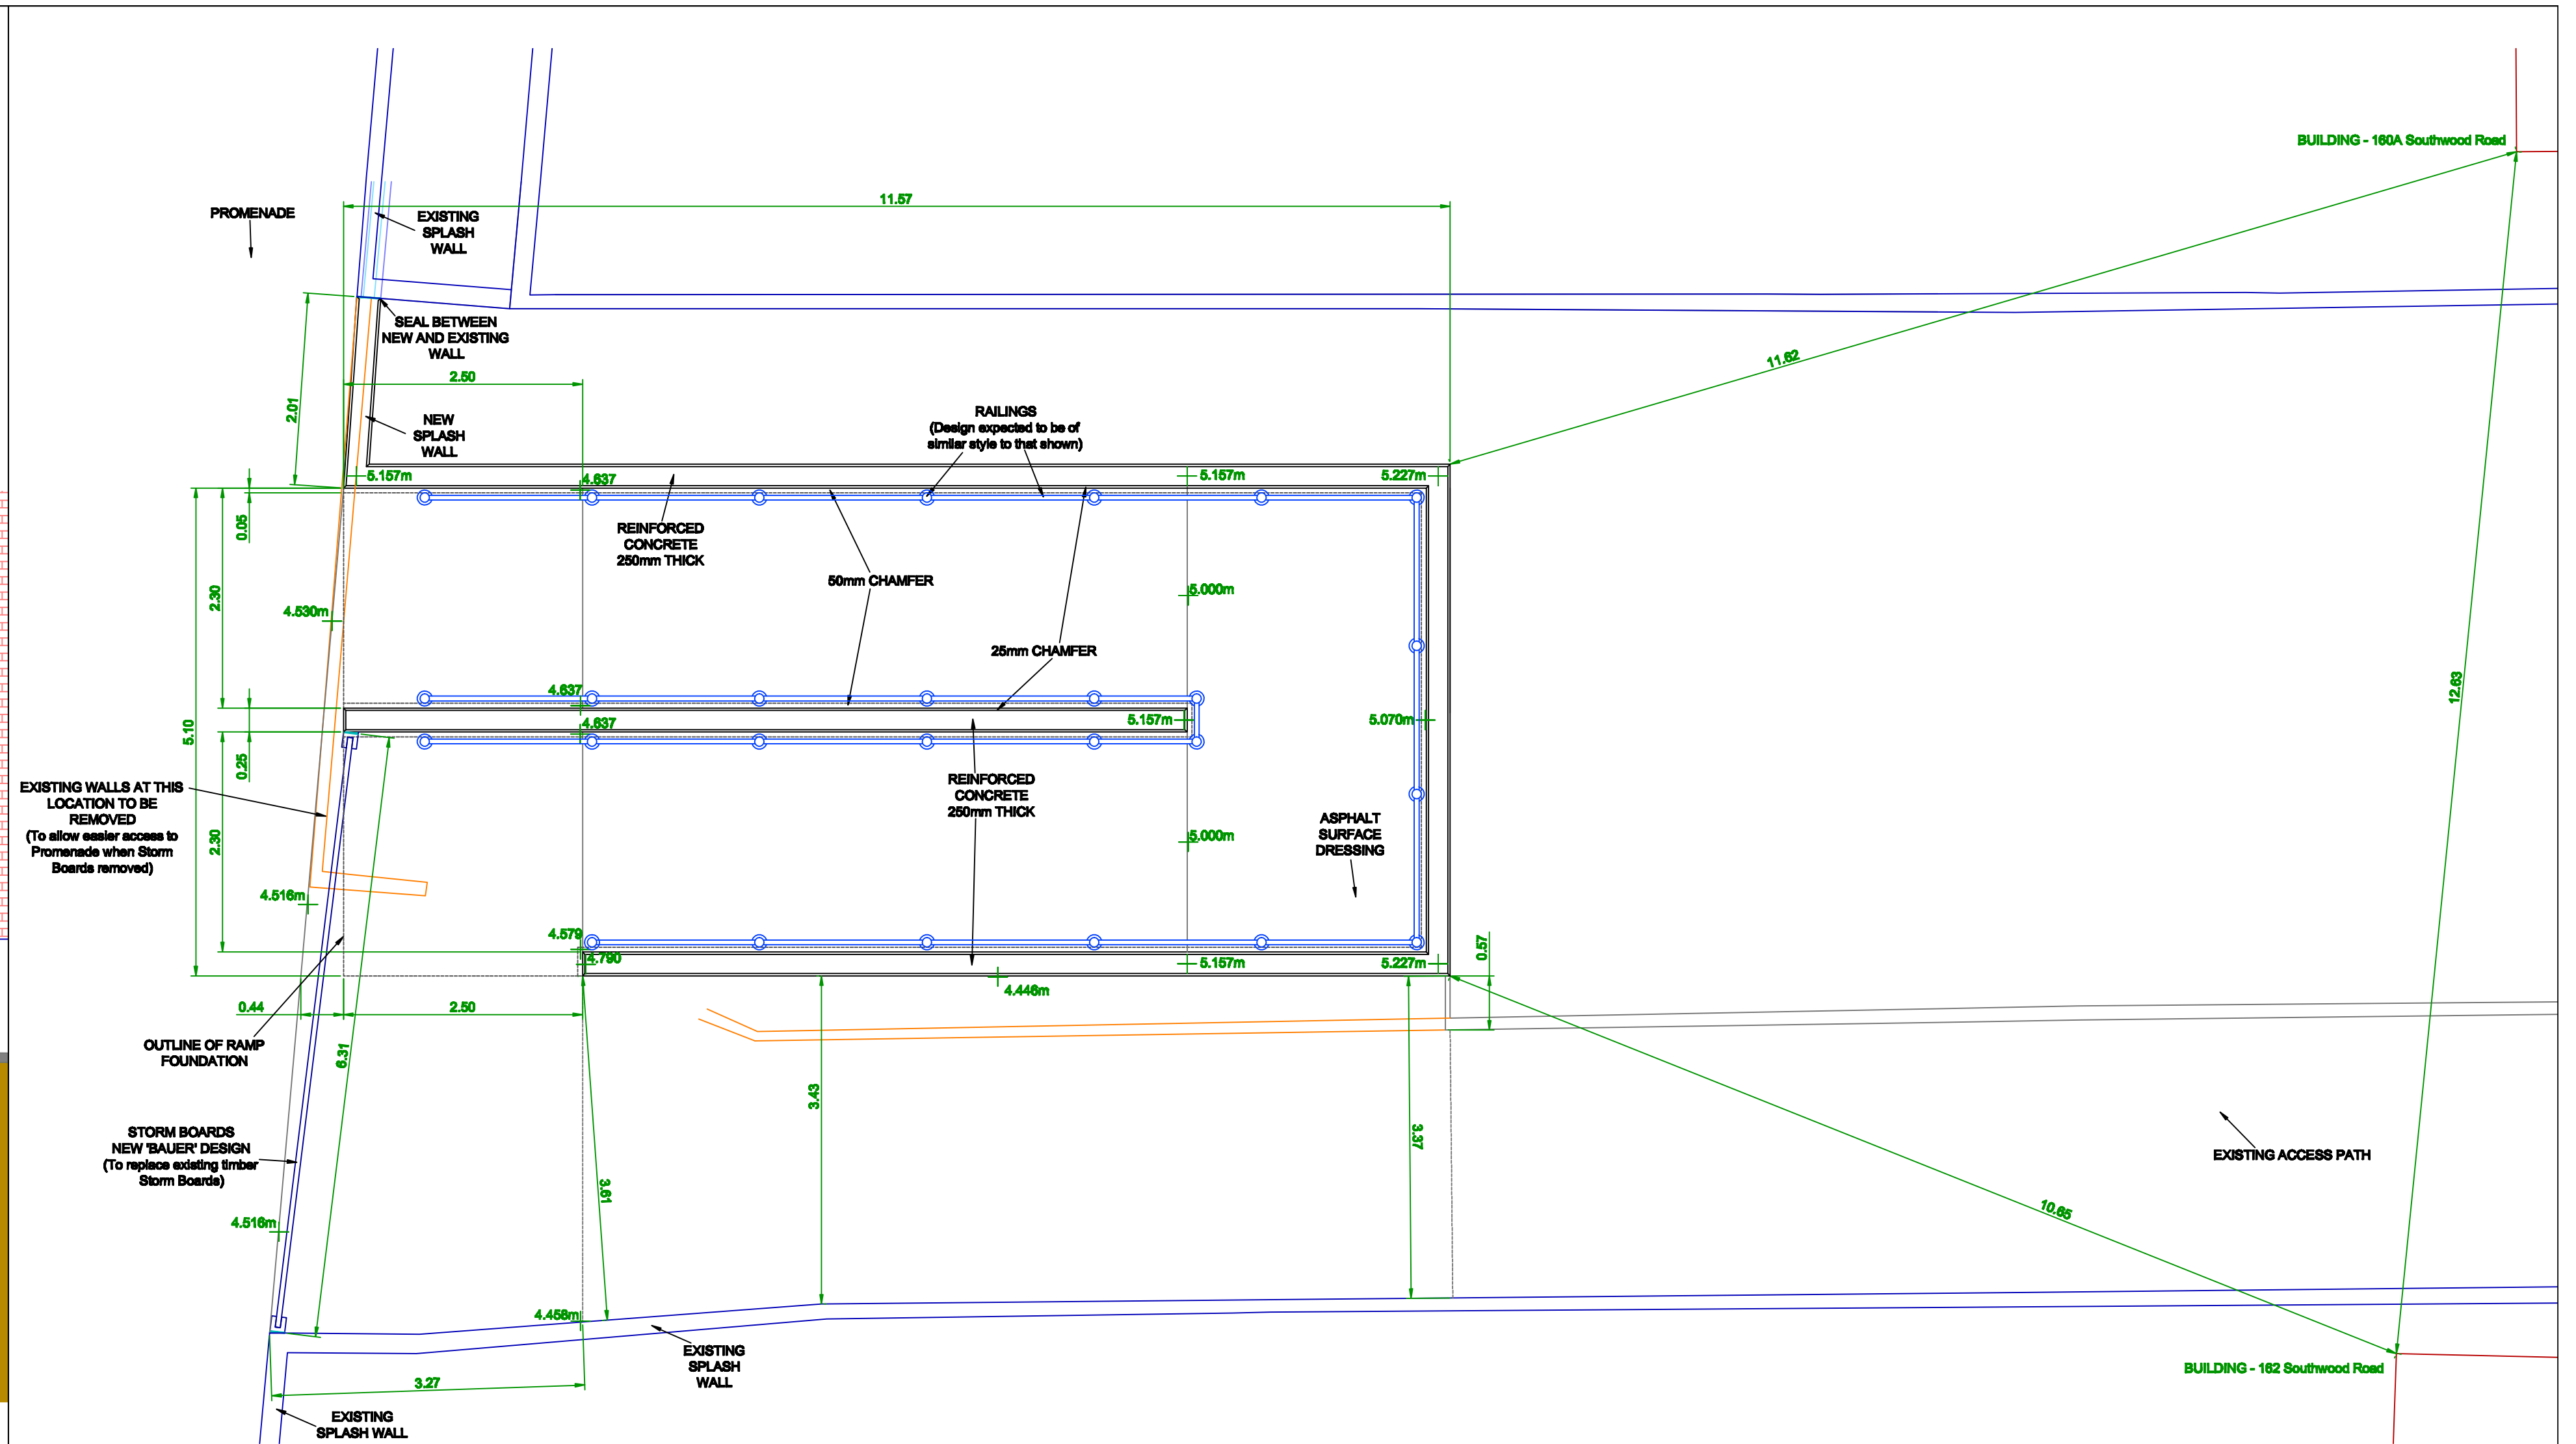

RAMP PLAN VIEW
SCALE 1:50

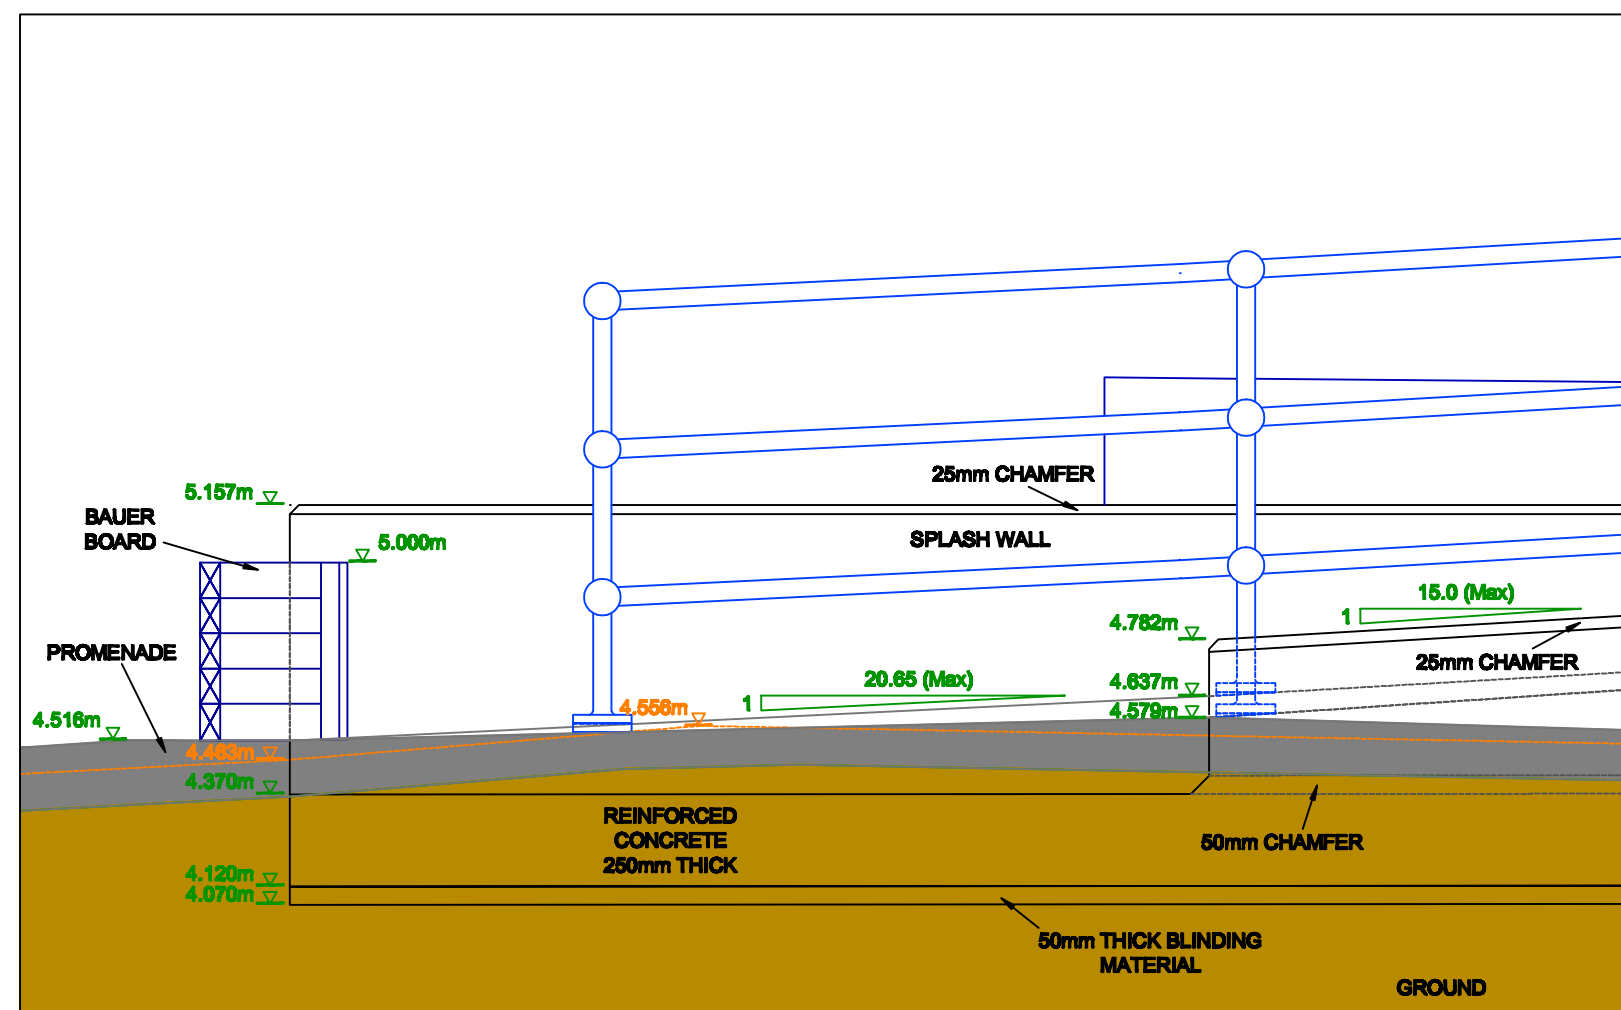

DETAIL 1
SCALE 1:20

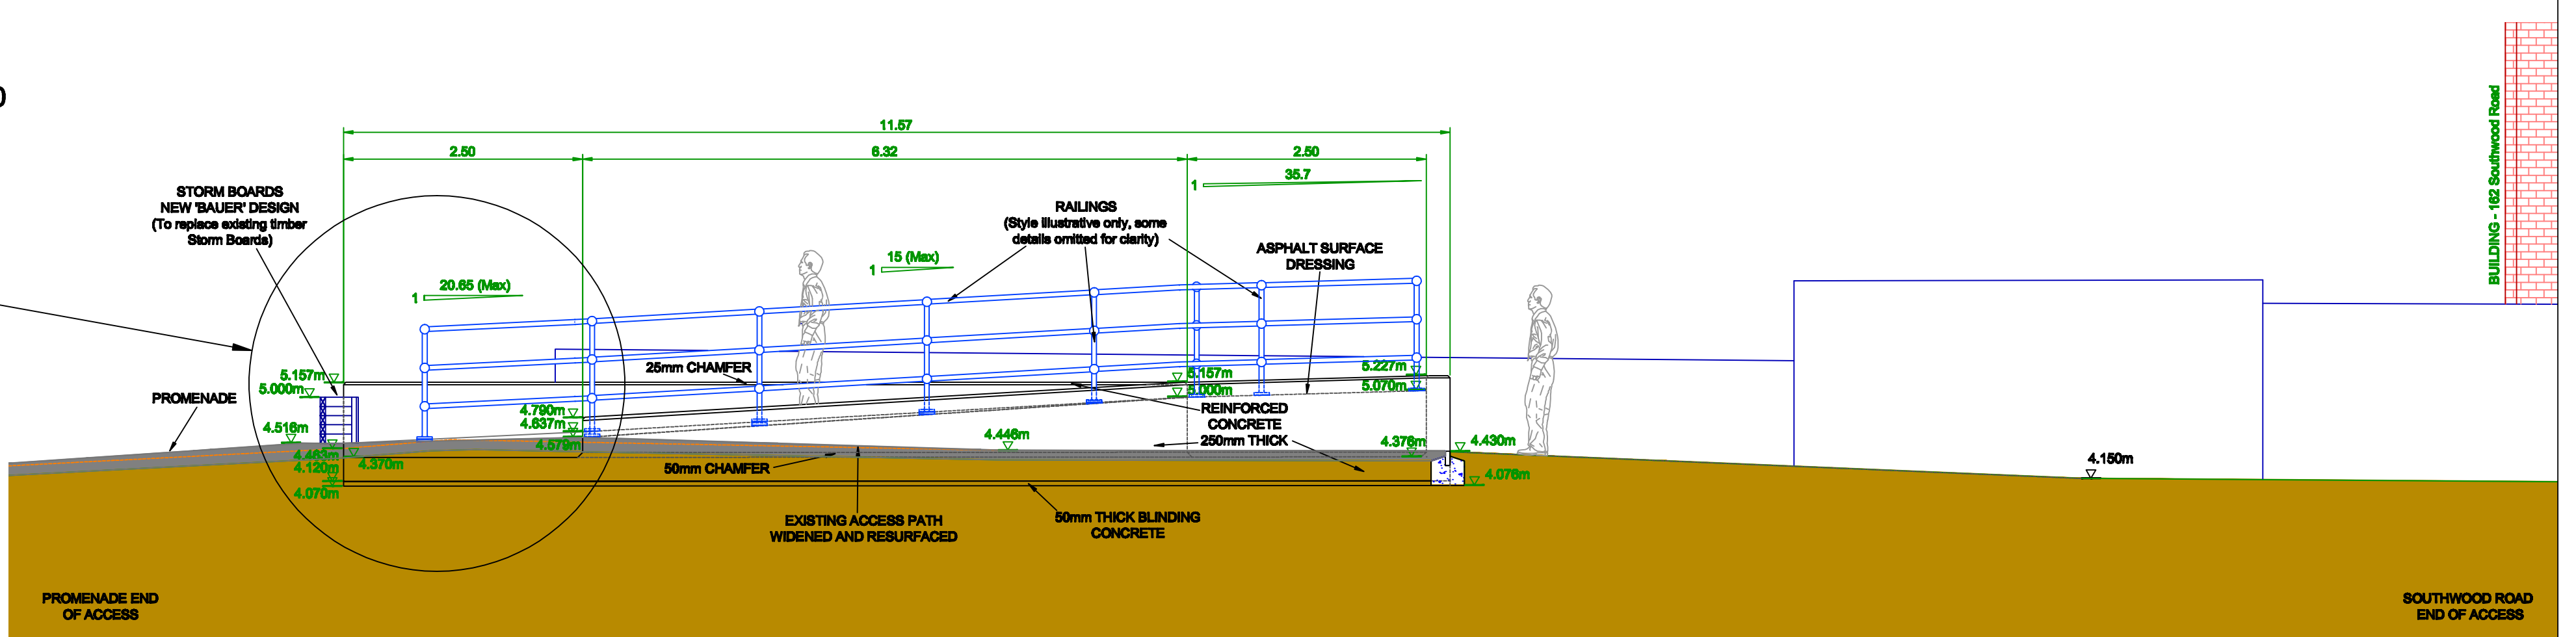

ACCESS RAMP SIDE VIEW LOOKING WEST
SCALE 1:50

NOTES:-

All Levels above Ordnance Datum (Newlyn).
All dimensions in metres unless otherwise stated.