


EXISTING ELEVATIONS 1:100

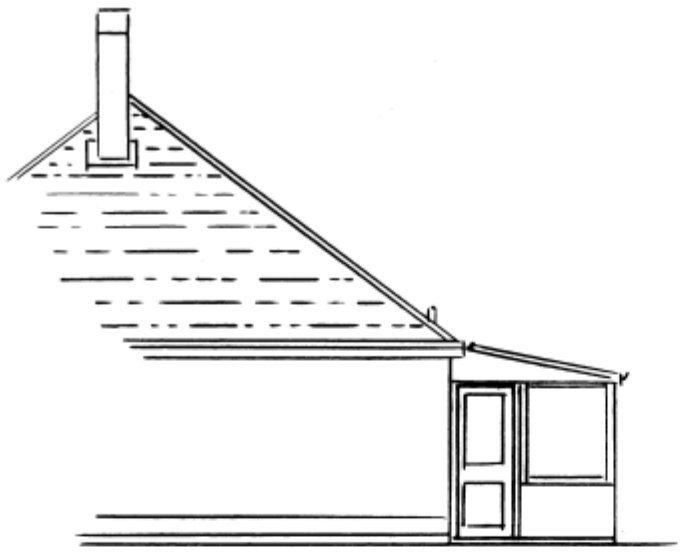


SIDE ELEVATION (SOUTH)

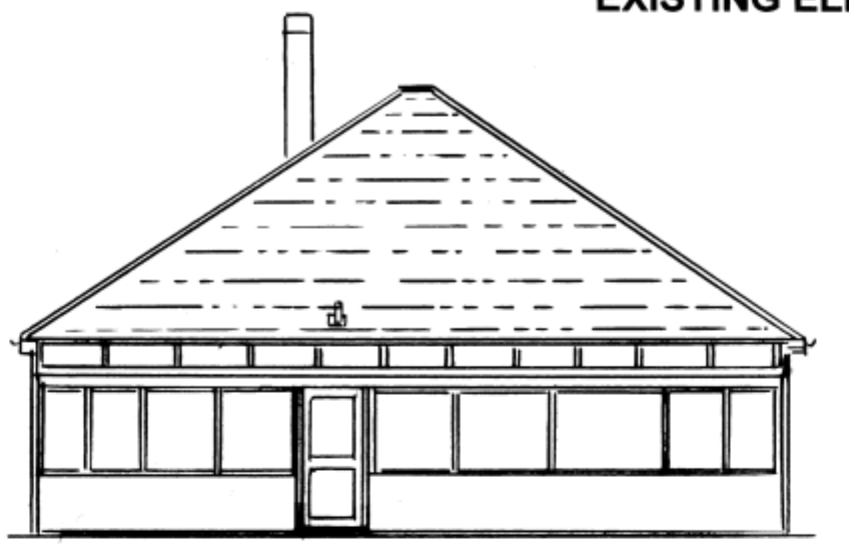


REAR ELEVATION (EAST)

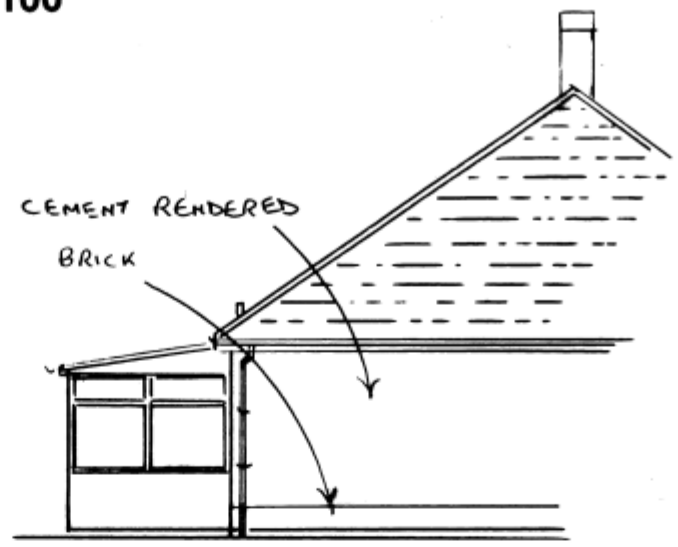


SIDE ELEVATION (NORTH)

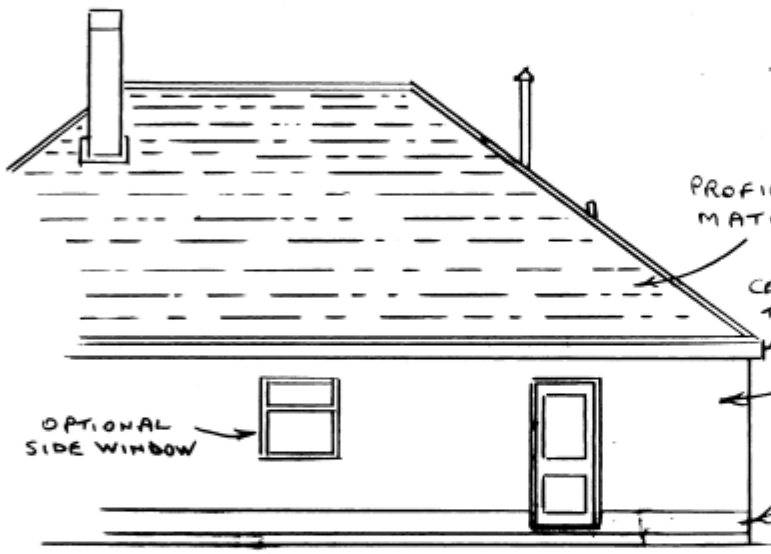

SIDE ELEVATION (SOUTH)

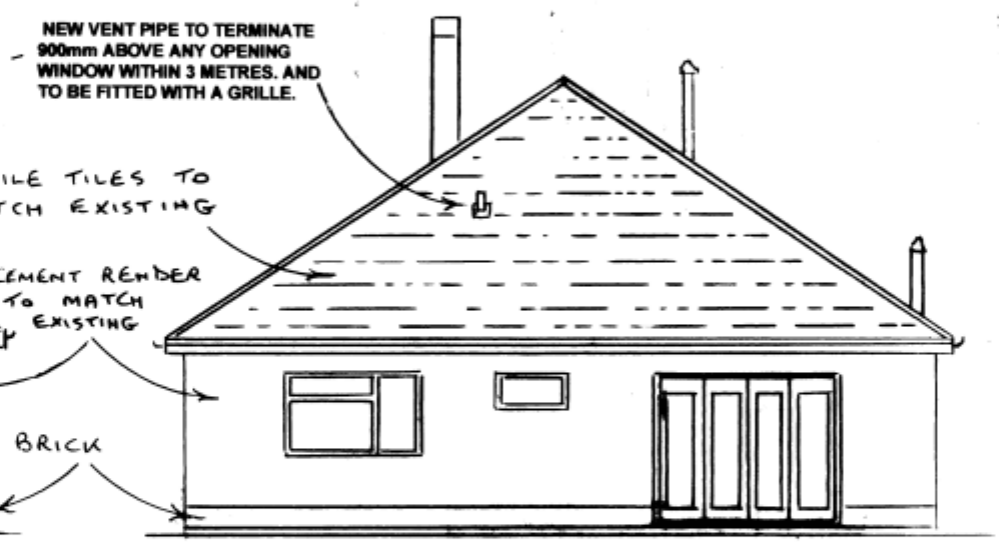

REAR ELEVATION (EAST)

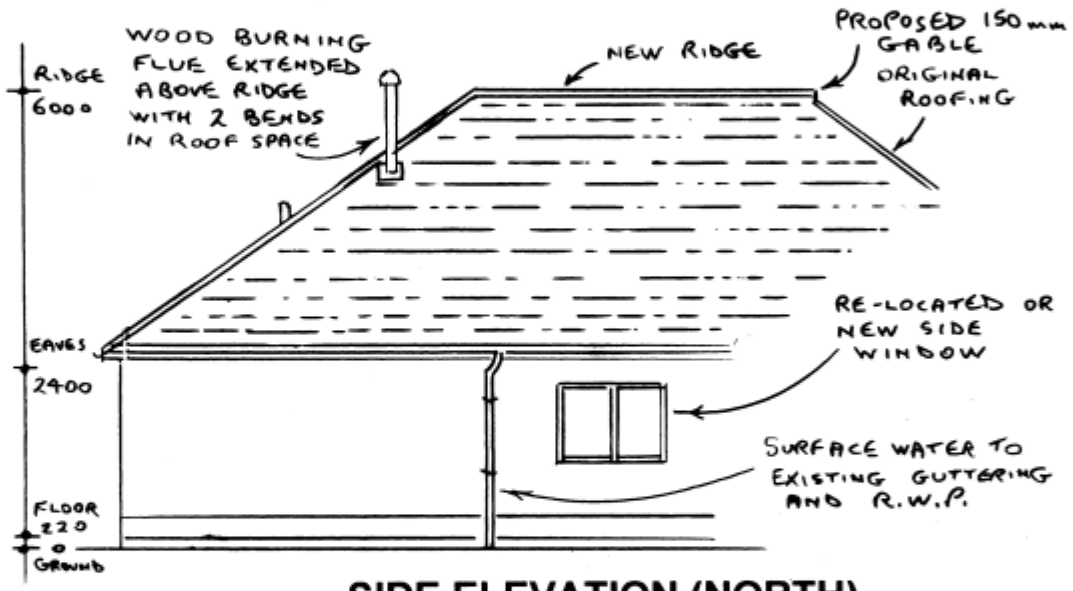


SIDE ELEVATION (NORTH)

FINISHED LEVELS
1:100

PROPOSED ELEVATIONS 1:100



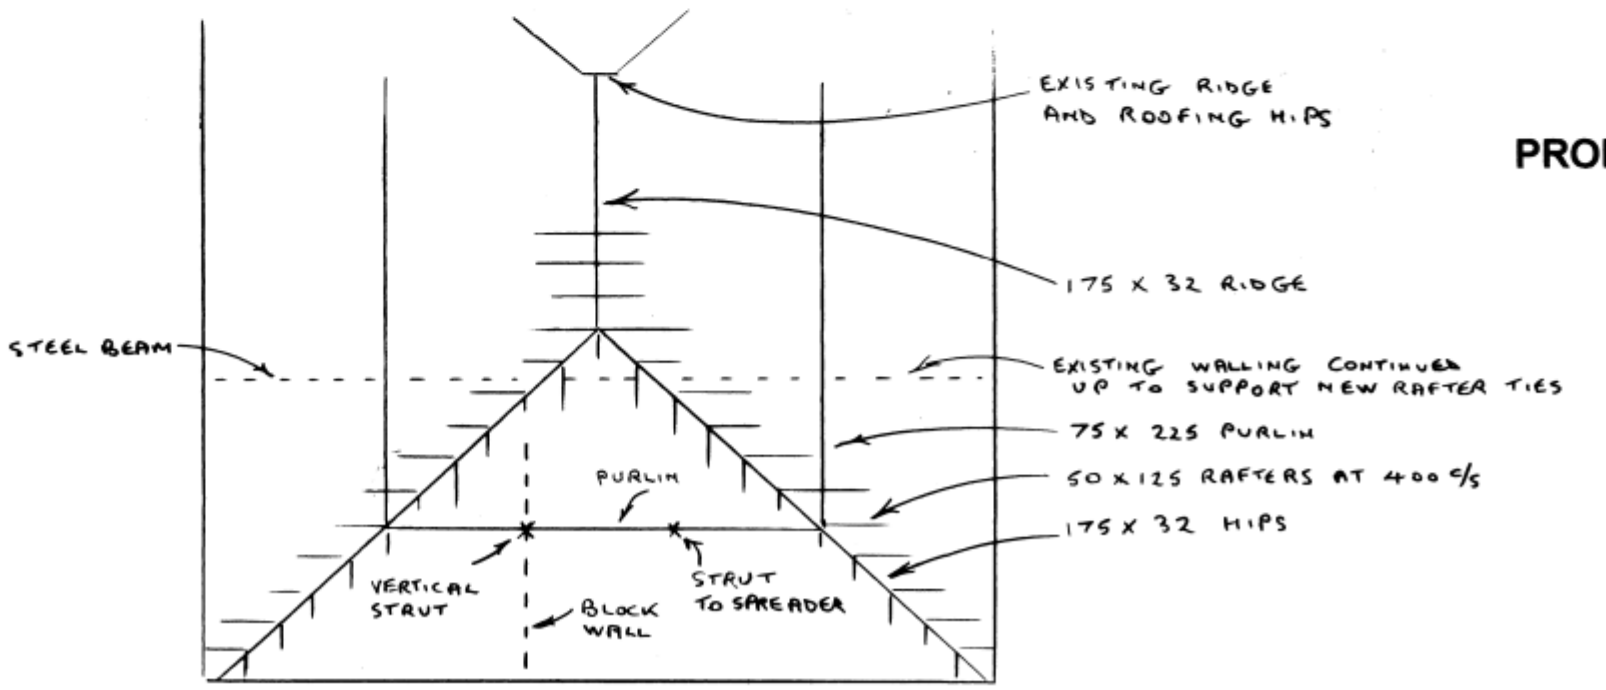

ROOF PLAN 1:100

PERMIT

ROGER CLARK (ARCHITECTURAL SERVICES)
Tel: 023 9237 3841

PLAN No: 240/374 / 2

Drawing: Elevations Scale: 1:100

PROPOSED EXTENSION

4 COTWELL AVENUE

COWPLAIN