



PERMIT

255

2

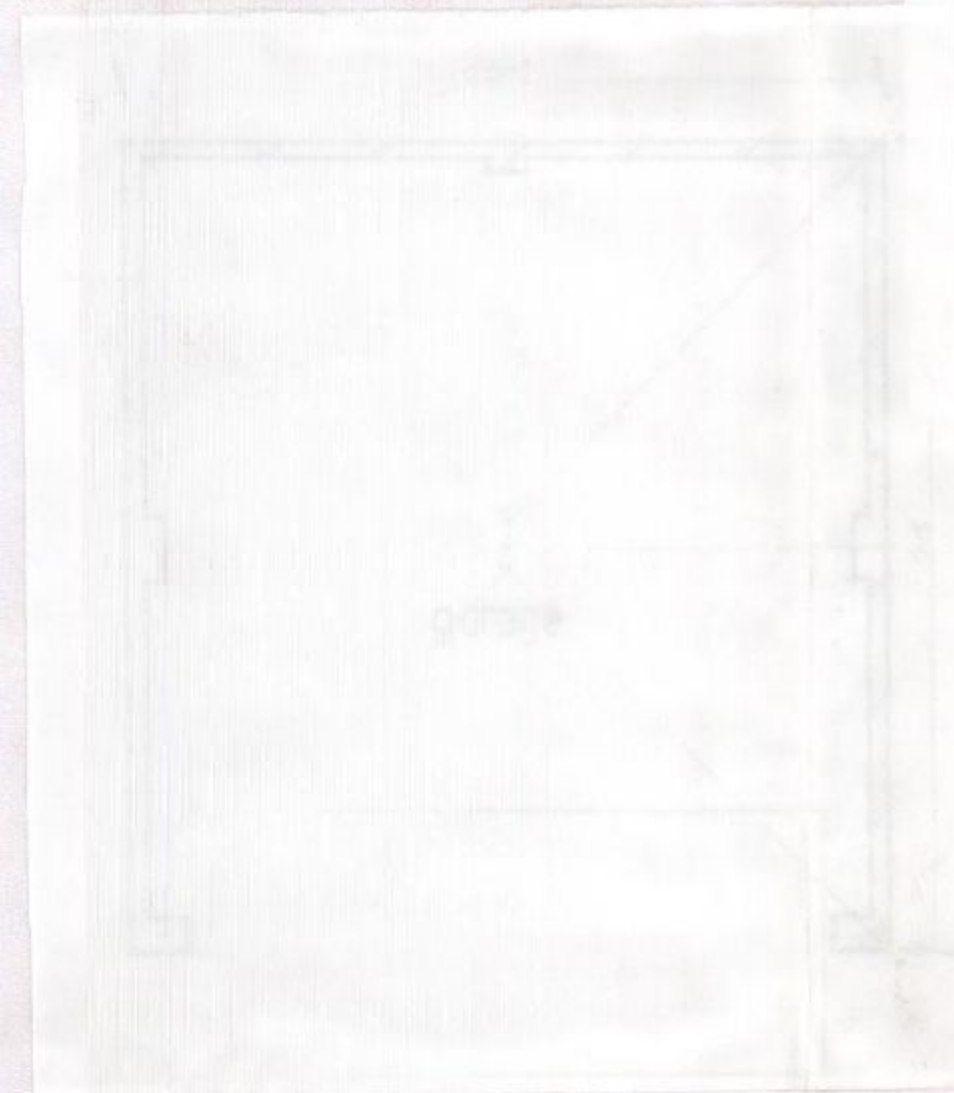


GROUND FLOOR PLAN

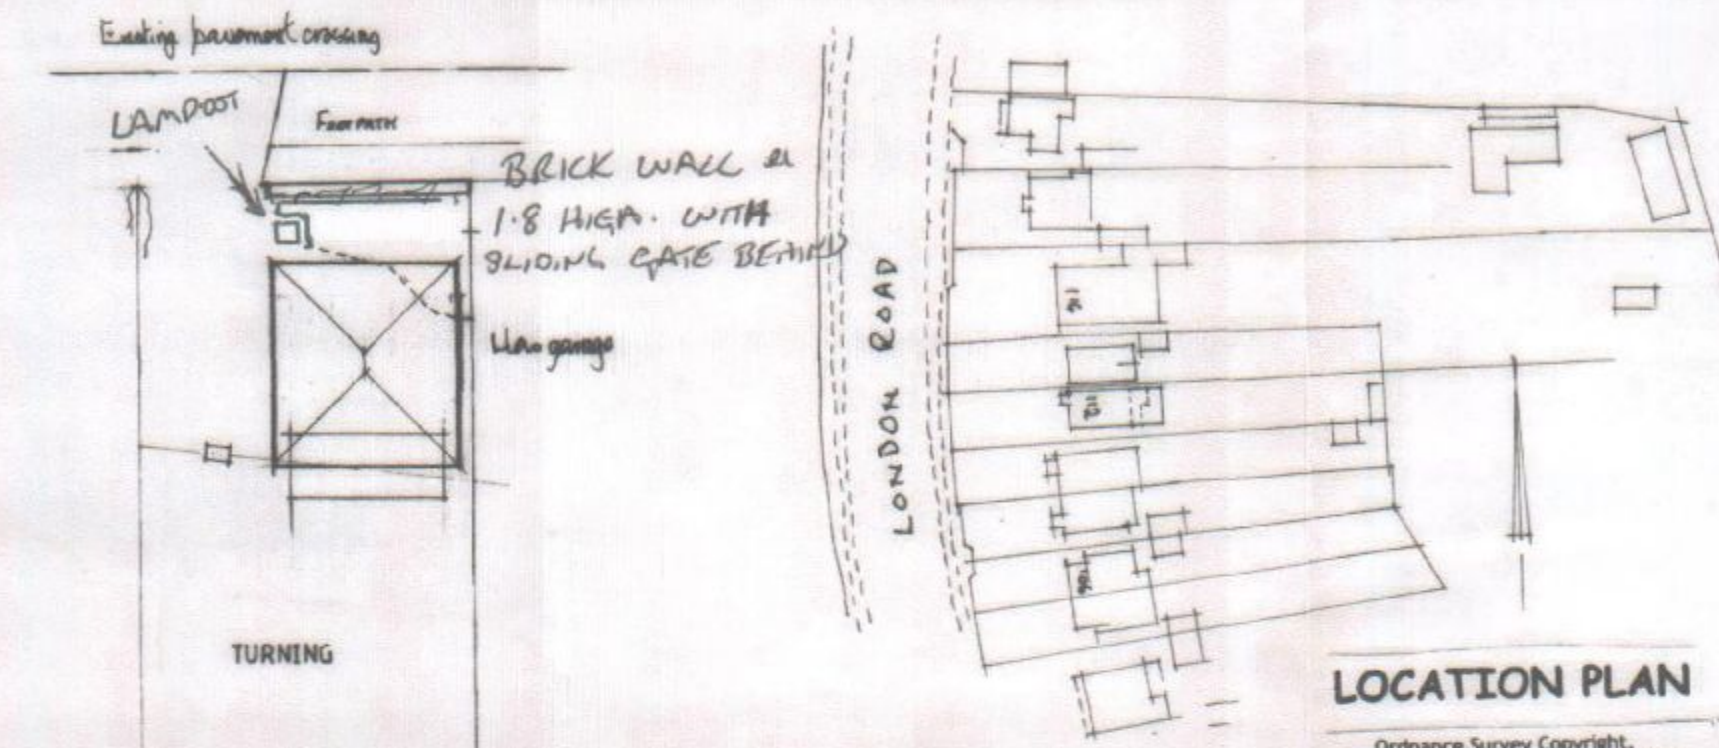


LOCATION PLAN

Ordnance Survey Copyright.
B K Lawrence Licence no 100046538

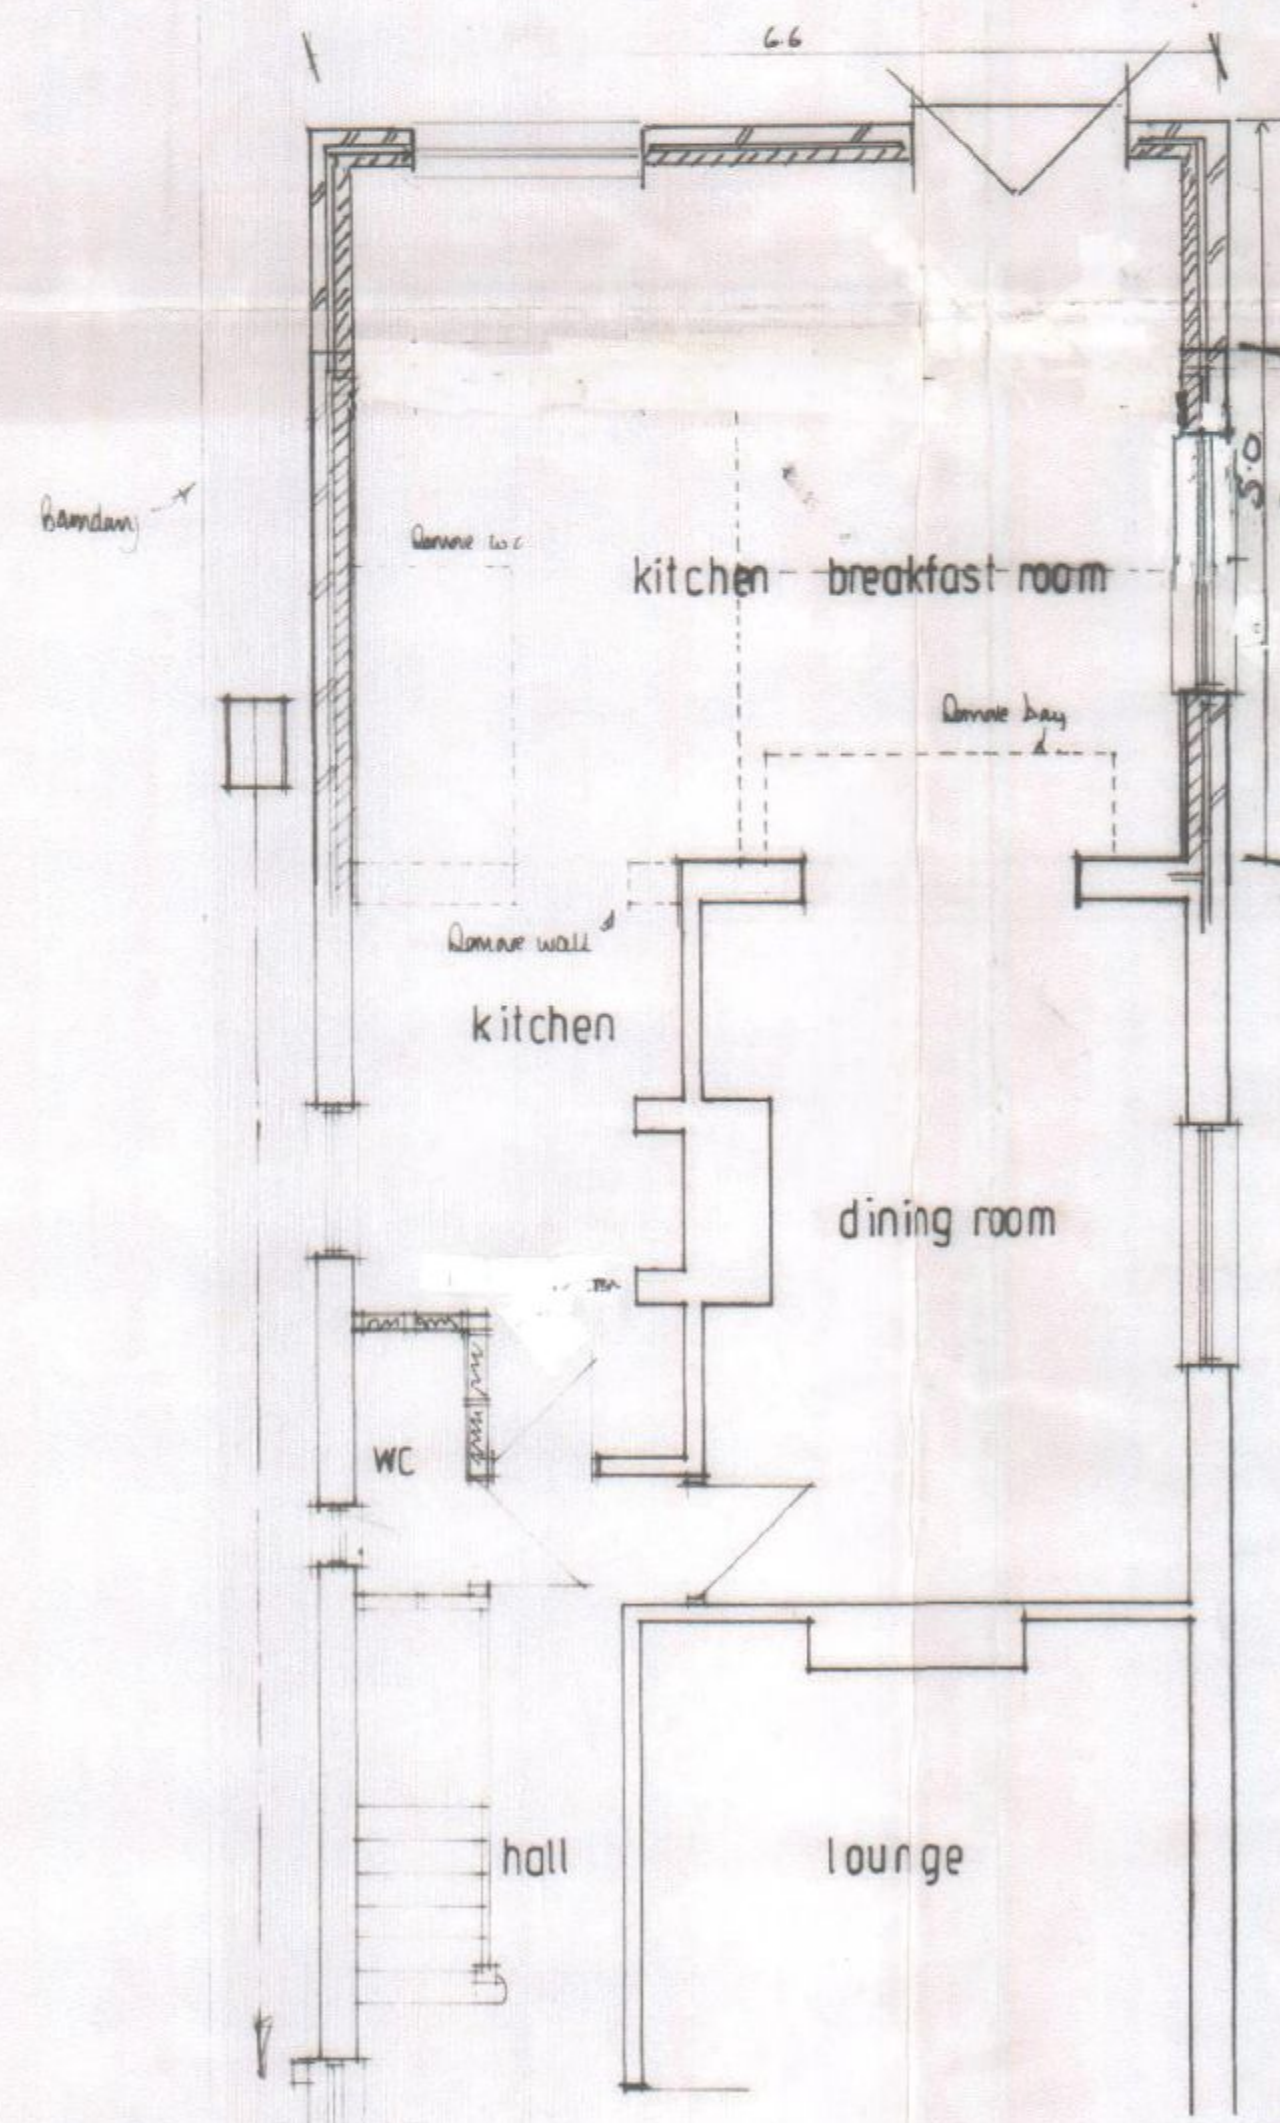

GROUND FLOOR PLAN


SITE PLAN

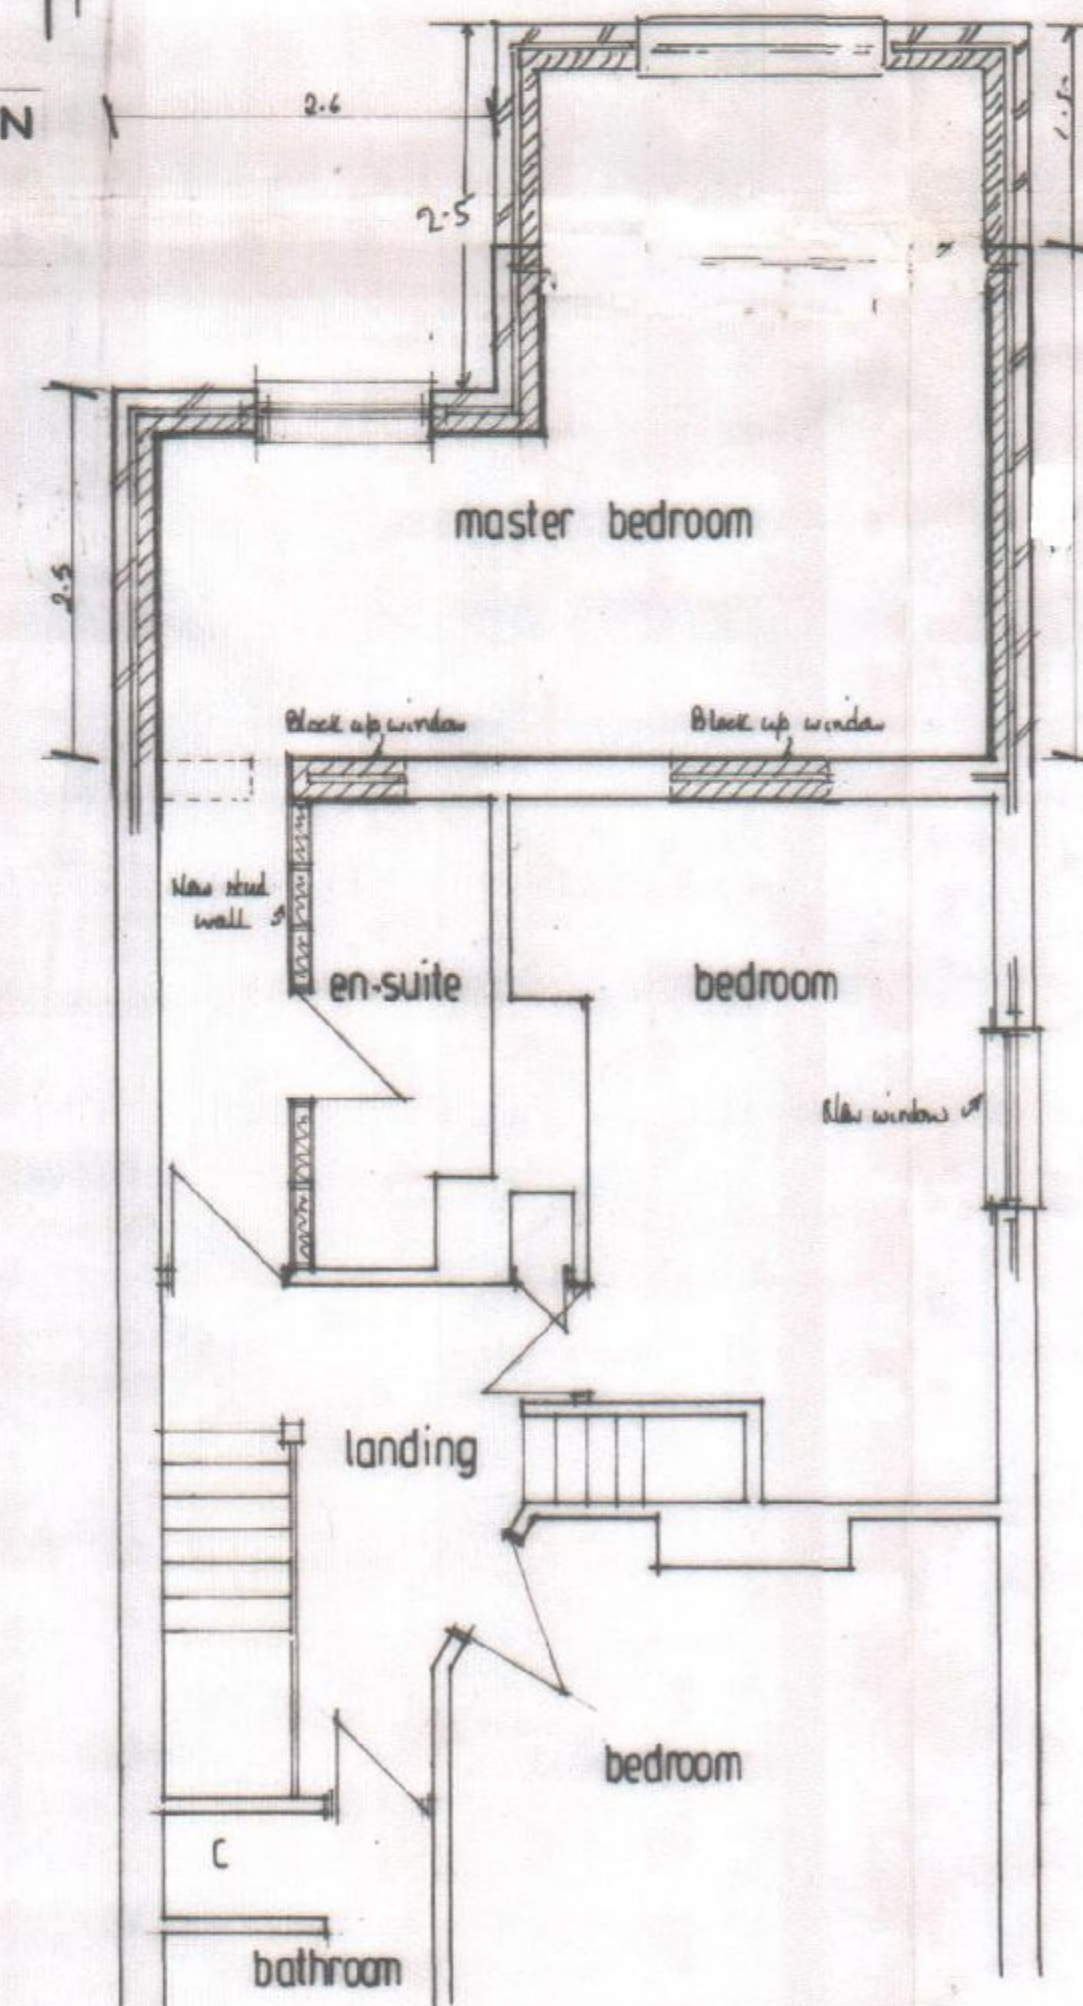


FIRST FLOOR PLAN



REAR ELEVATION

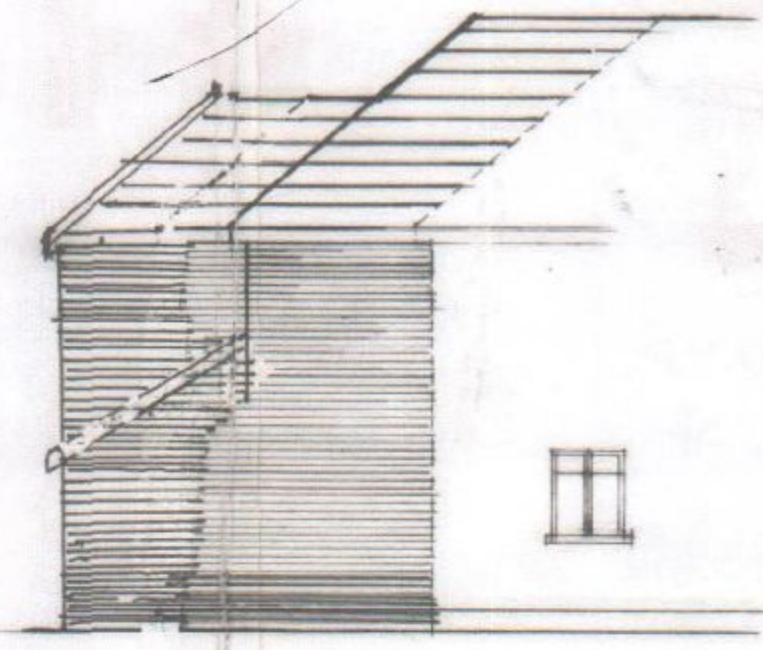

SIDE ELEVATION

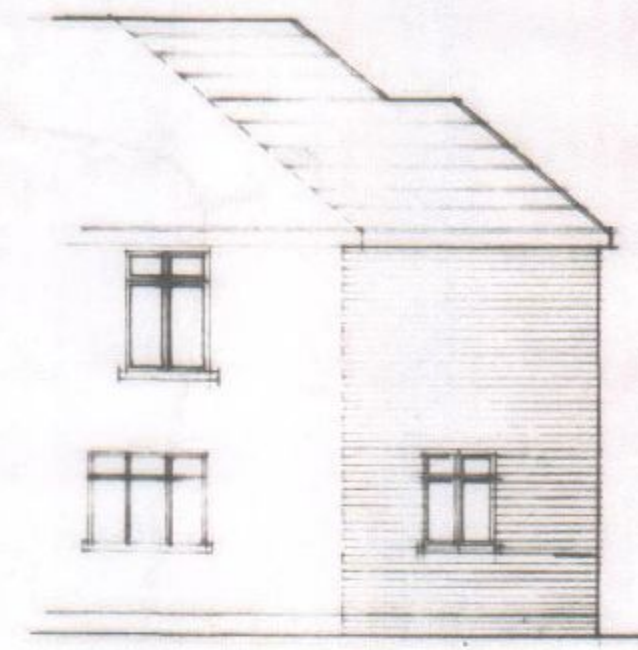

SIDE ELEVATION

- Demolish and remove existing rear conservatory, store and WC.
- Remove existing rear bay to dining room.
- Seal or remove disused drains to local authority satisfaction.
- New roofs are to have matching pitches, tiles etc.
- New external walls are to match existing dwelling.
- Reduce rear section of raised planted area adjacent to the front highway and re-build wall.

Roof over kitchen extension to be made low glass to comply with current building regulations. (argon filled)

Barrie K Lawrence
BUILDING DESIGN CONSULTANT
Tel: 023 92553264
e-mail: barrie.lawrence@ntlworld.com

Title: REAR ADDITION

Address: 112 LONDON ROAD, PURBROOK

Scales: 1:100 1:50 Date: 26/JUL/07

Plan No: 47/JUL/07

This plan is not a specification of work and is only for the purpose of gaining Local Authority approval. Do not scale from this plan except for Building Regulation and Town Planning purposes. All levels and dimensions on site are to supersede those shown or stated on plans.

