




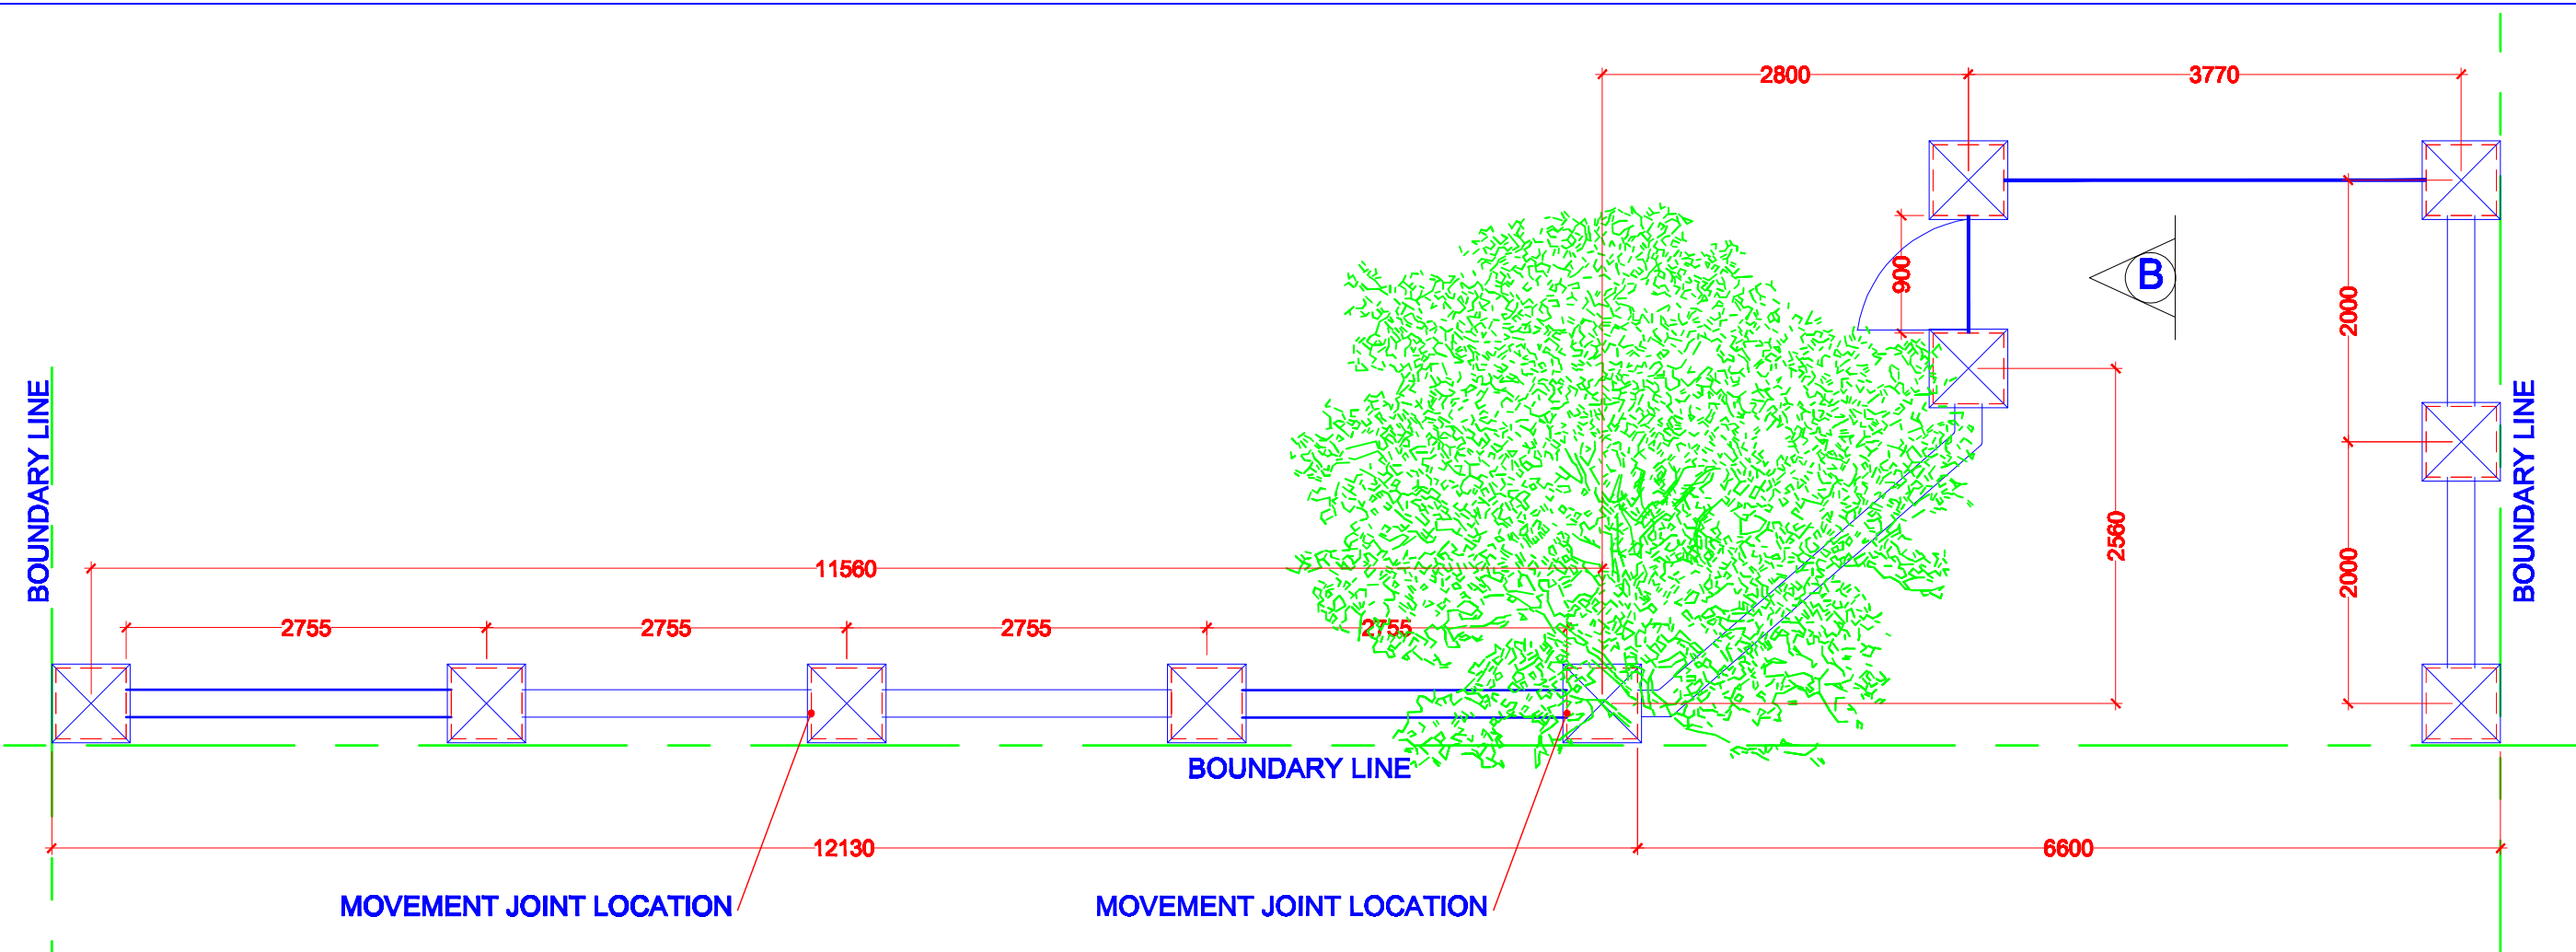


1 PROPOSED FRONT PLAN
1:50

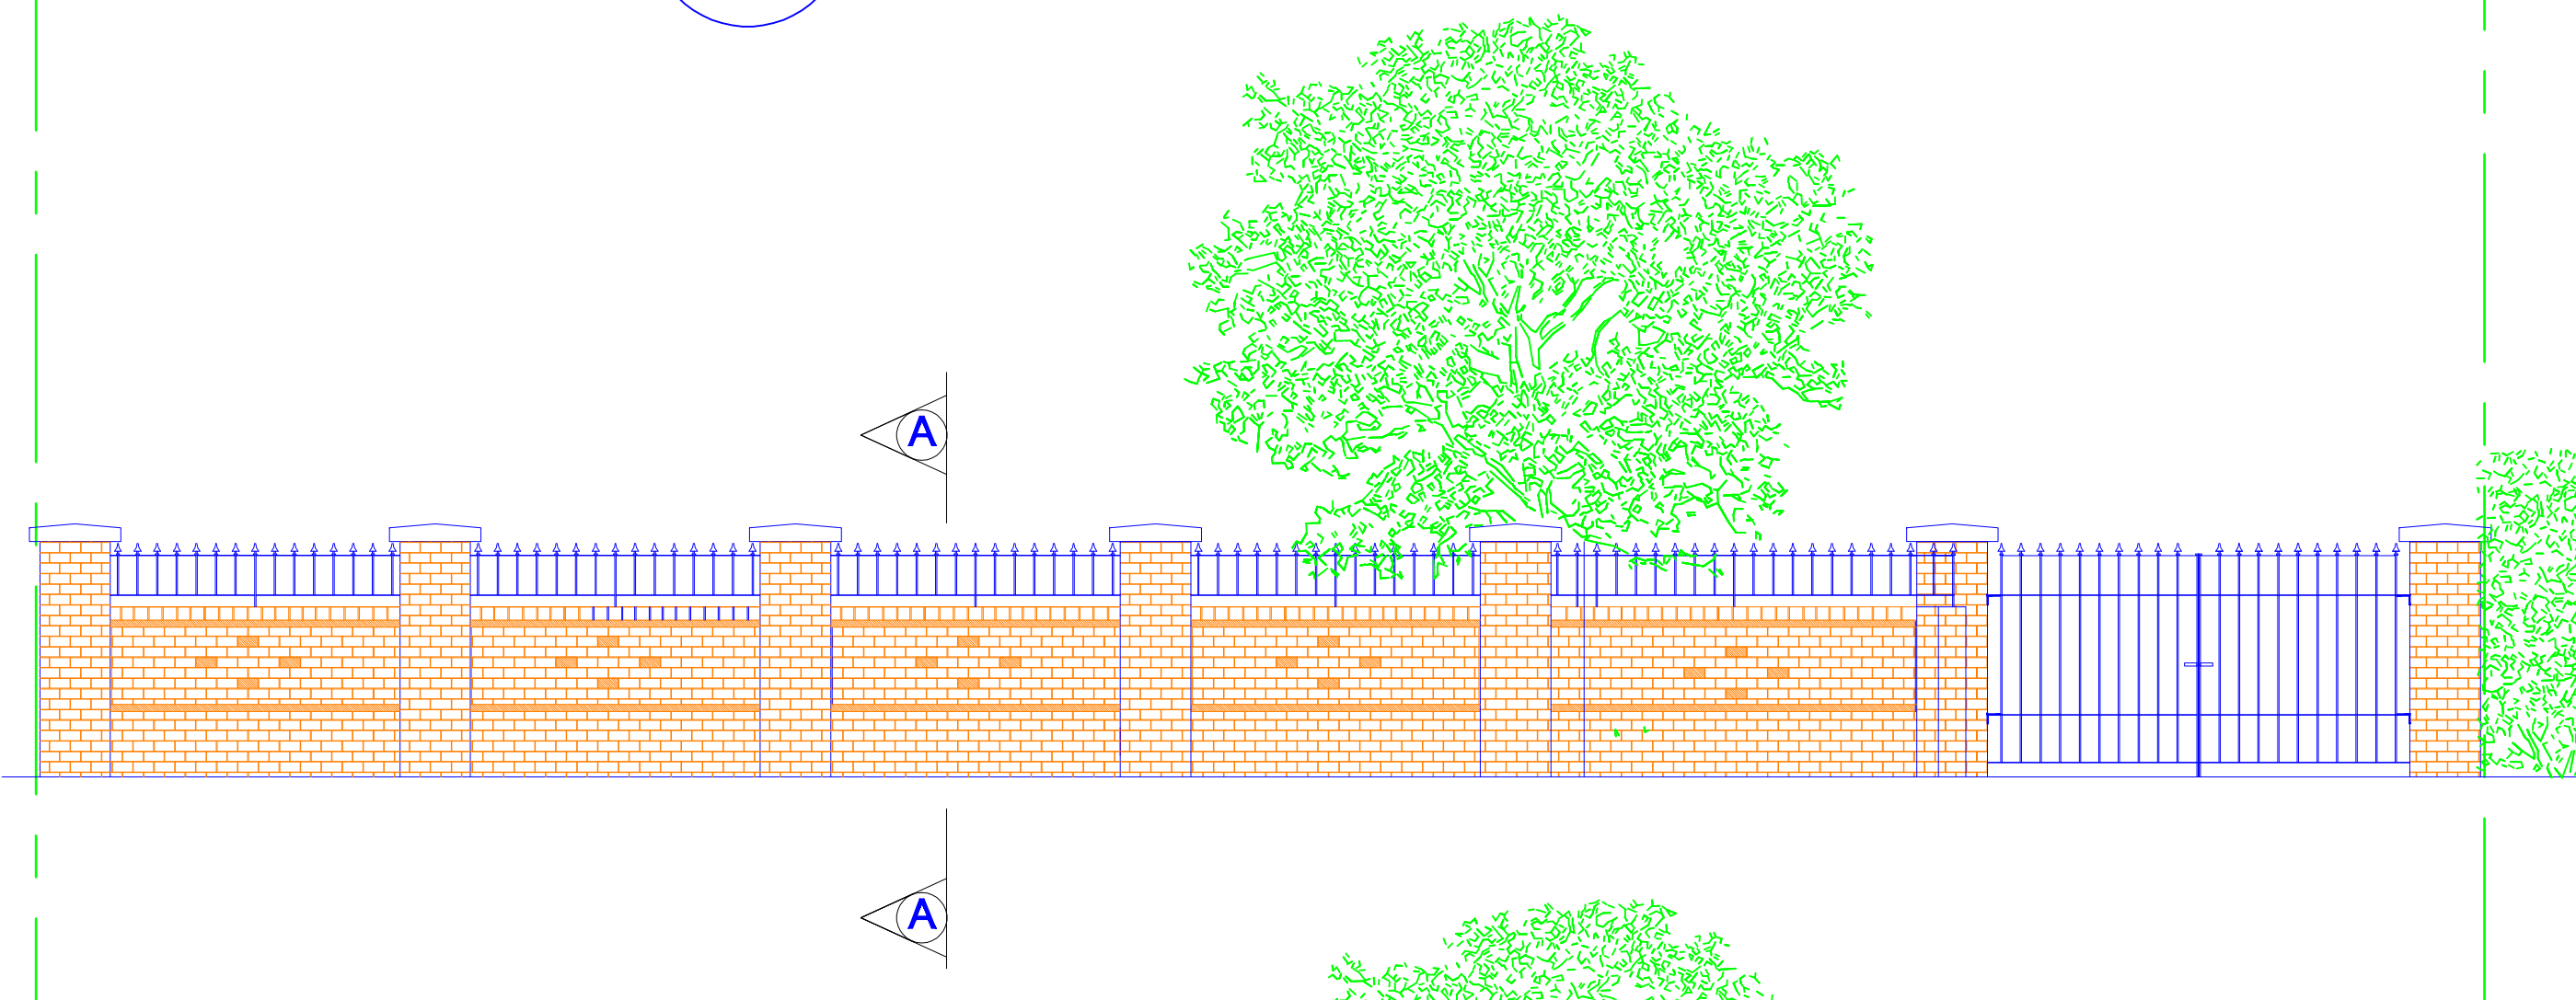

2 PROPOSED FRONT ELAVATION
1:50

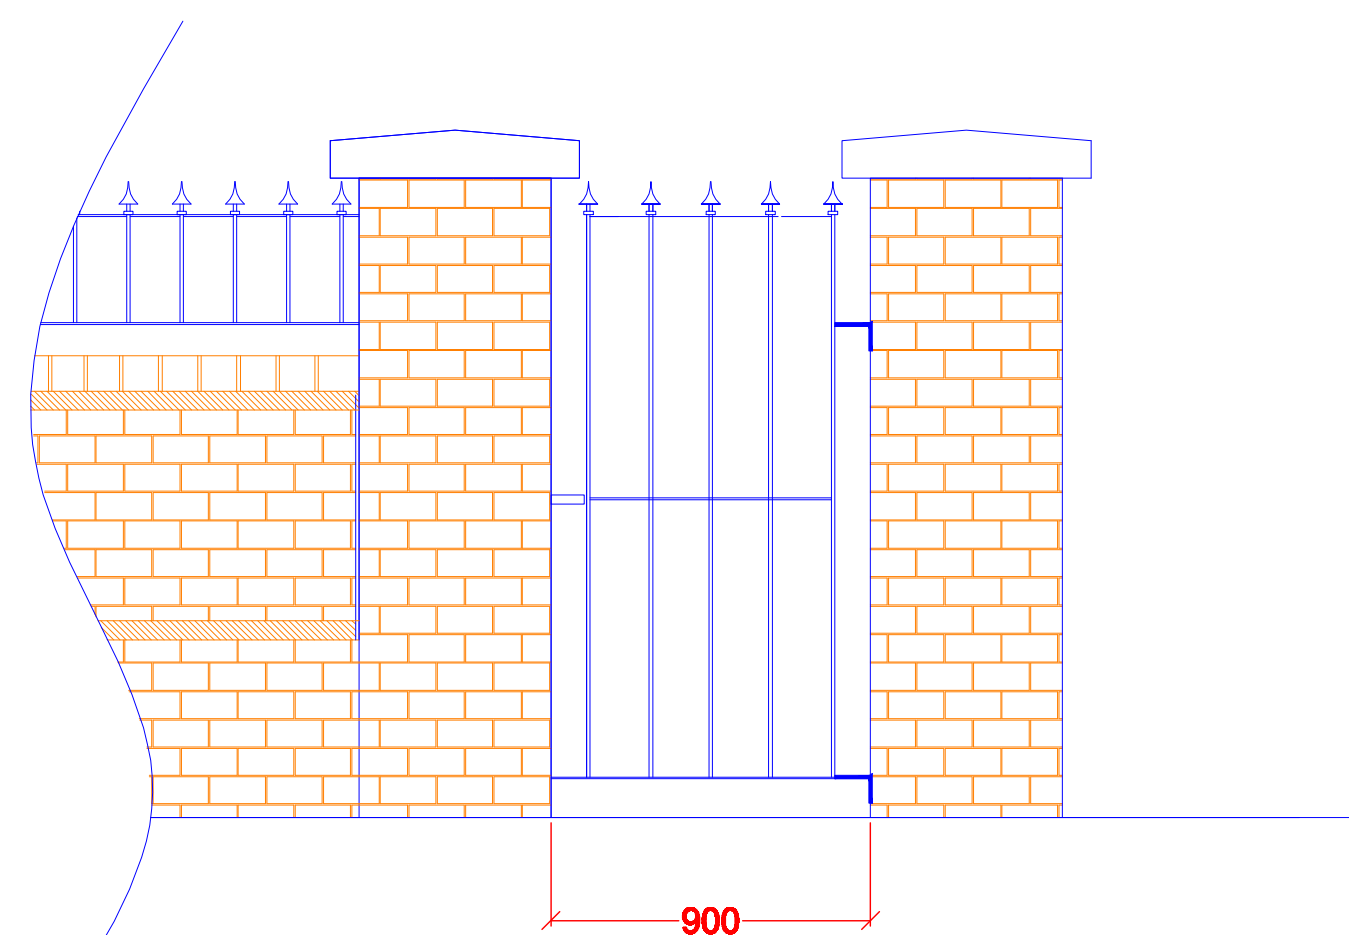

3 PROPOSED VIEW ON ARROW 'B'
1:20

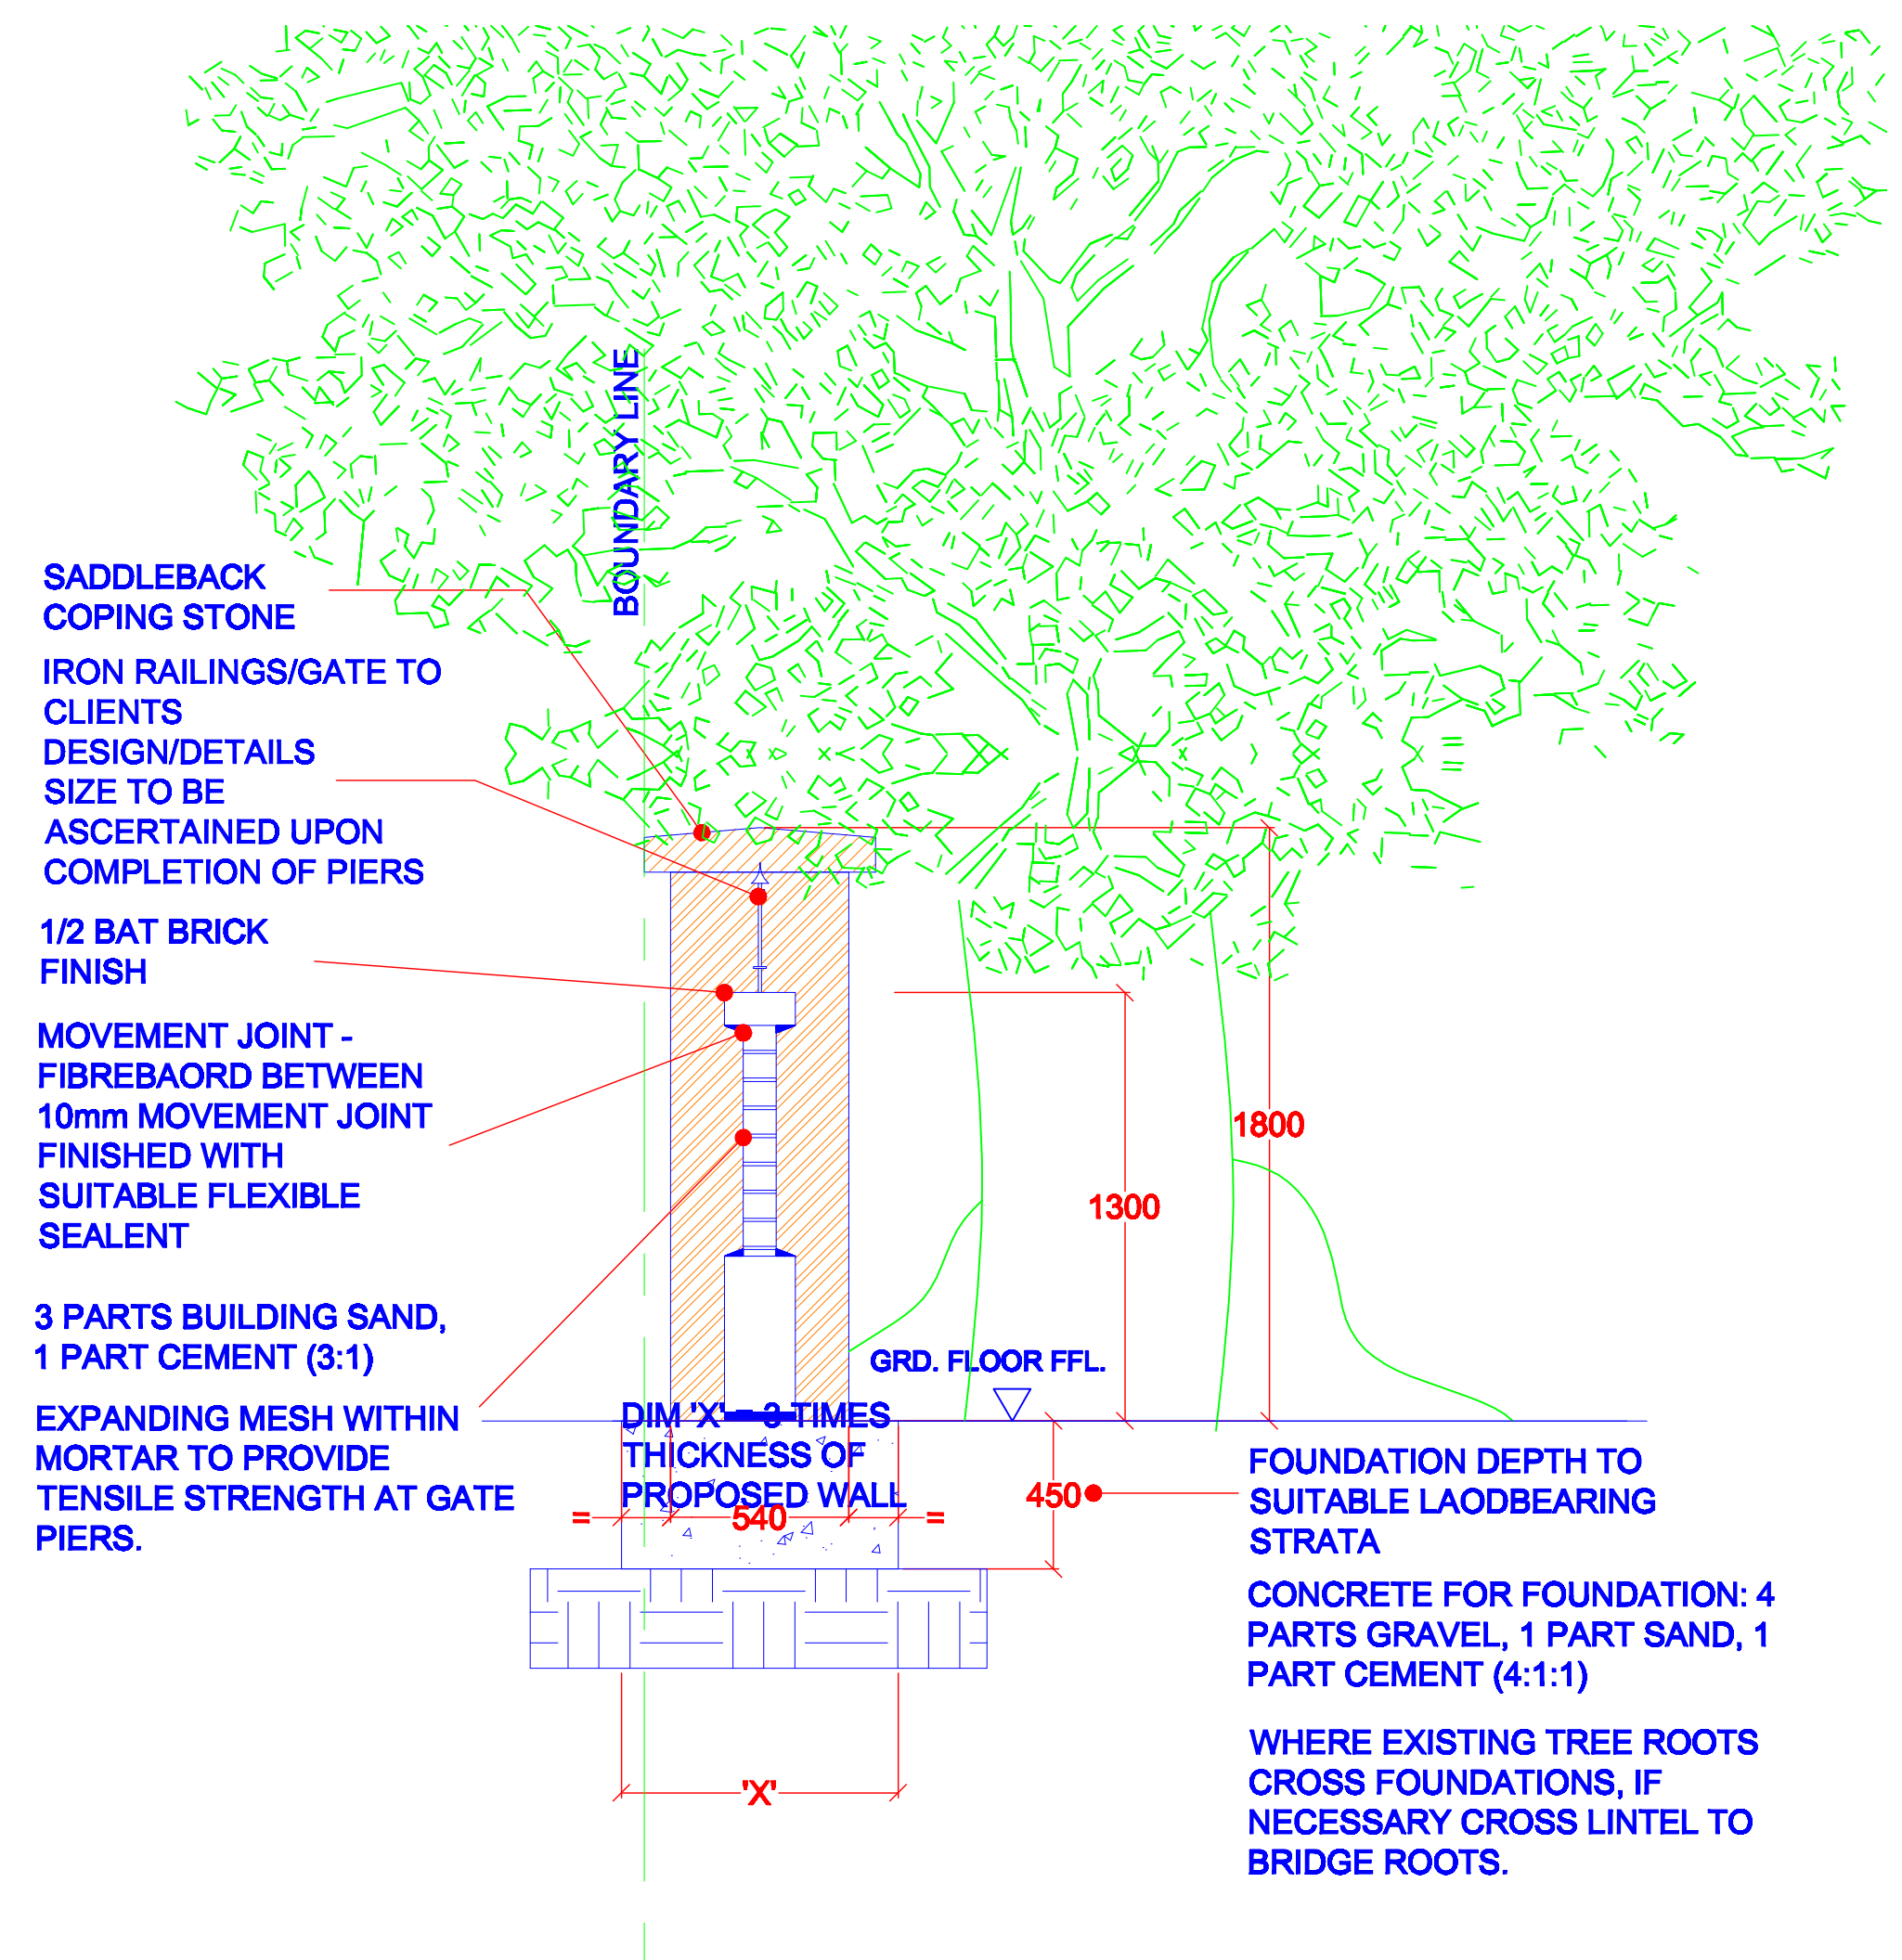

4 PROPOSED SECTION THRU' 'B'-'B'
1:20

NOTE:
DRAWING: GILHOLM O1A TO BE
USED IN CONJUNCTION BLOCK
& LOCATION PLANS
GILHOLM/BLP.

DIRECTIONAL NORTH ARROW
SHOWN ON BLOCK & LOCATION
PLANS GILHOLM/BLP.

ALL DIMENSIONS IN MILLIMETERS

MODIFICATIONS		ISSUE:	
AMENDED DETAIL 4 SHOWING B.LINE		B - 9/11/12	
TITLE PROPOSED FRONT GARDEN WALL			
CUSTOMER MRS J GILHOLM 102 LONDON ROAD WATERLOOVILLE, HANTS, PO7 5JU			
DRAWN BY: DM DESIGNS		DRAWING NO: GILHOLM 01A 1 OF 1	
DATE: 12.09.2012		REVISION: B	A1
SCALE: 1:50, 1:20			