



EXISTING SIDE ELEVATION
SCALE 1:100

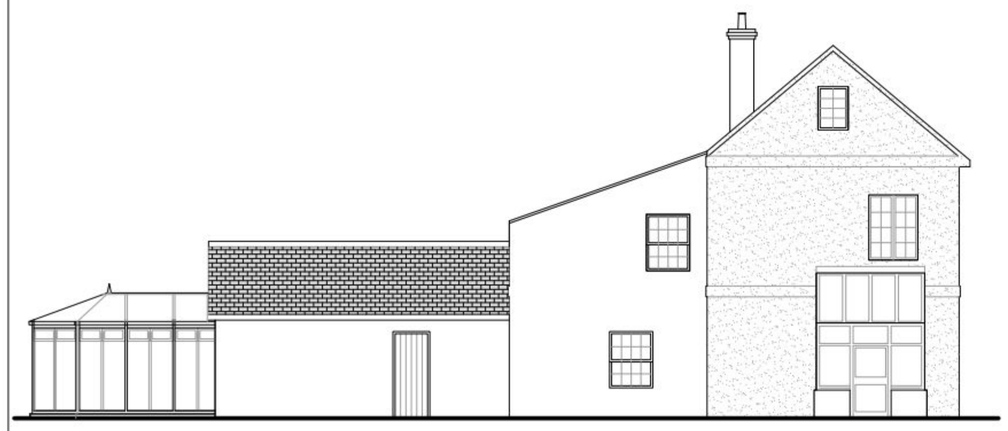

EXISTING SIDE ELEVATION
SCALE 1:100



EXISTING (& PROPOSED) FRONT ELEVATION
SCALE 1:100

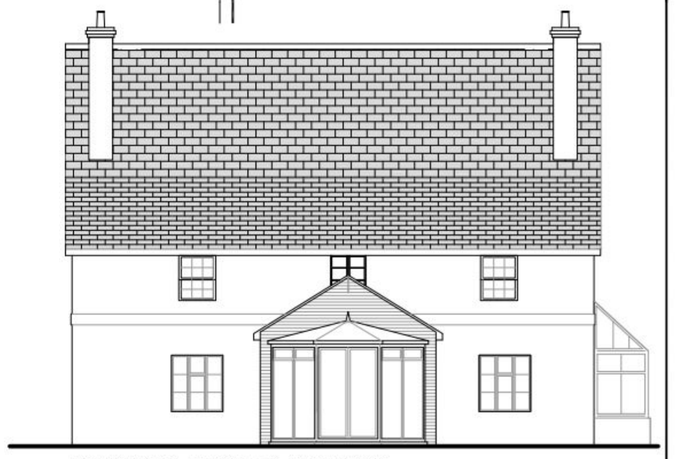


EXISTING REAR ELEVATION
SCALE 1:100

REFUSE




PROPOSED SIDE ELEVATION
SCALE 1:100

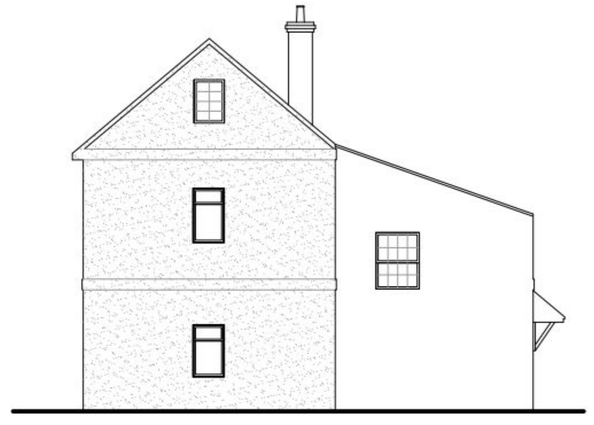


PROPOSED SIDE ELEVATION
SCALE 1:100




PROPOSED REAR ELEVATION
SCALE 1:100

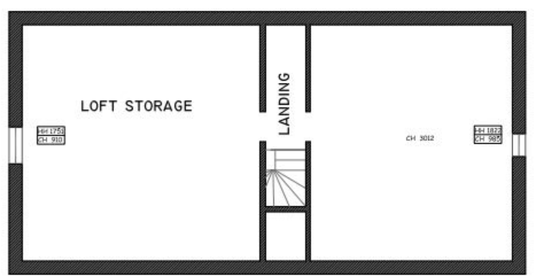


EXISTING 2ND FLOOR
SCALE 1:100

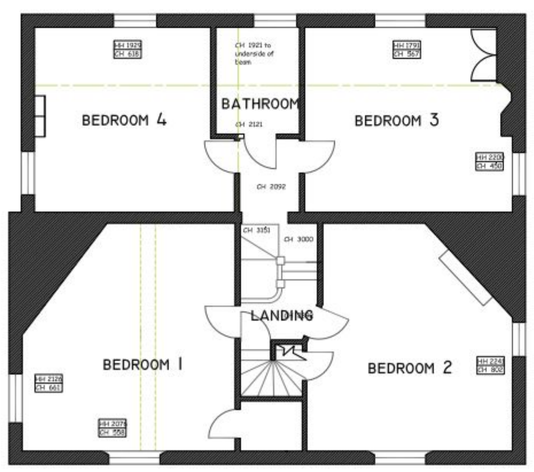


EXISTING 1ST FLOOR
SCALE 1:100

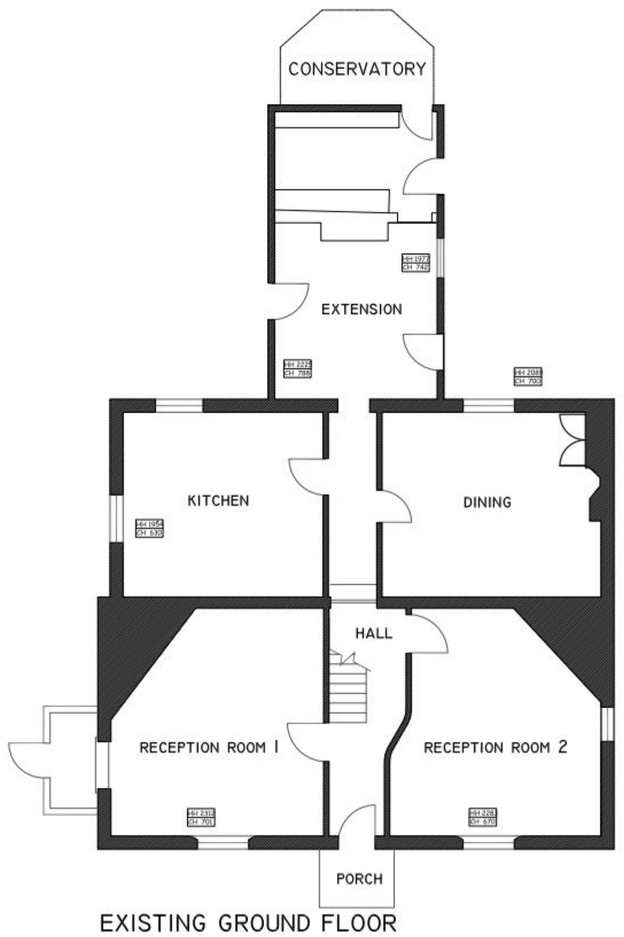


EXISTING GROUND FLOOR
SCALE 1:100

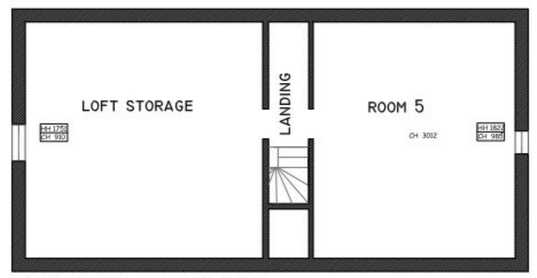


PROPOSED 2ND FLOOR
SCALE 1:100

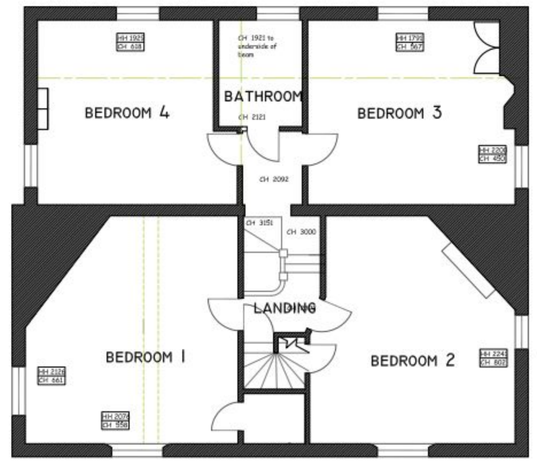

PROPOSED 1ST FLOOR
SCALE 1:100

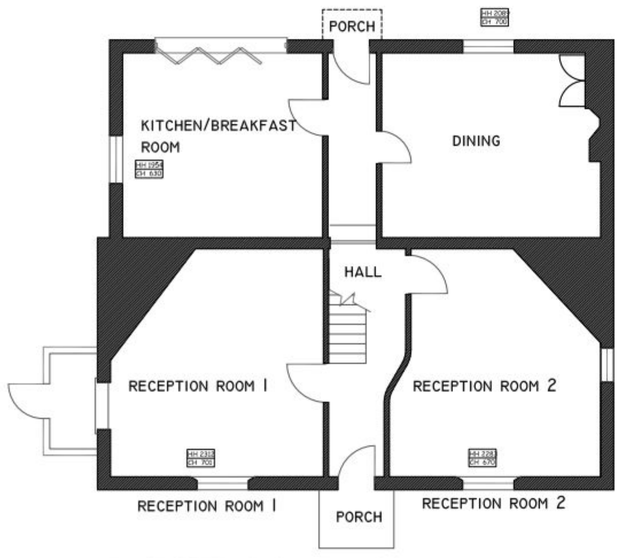

PROPOSED GROUND FLOOR
SCALE 1:100

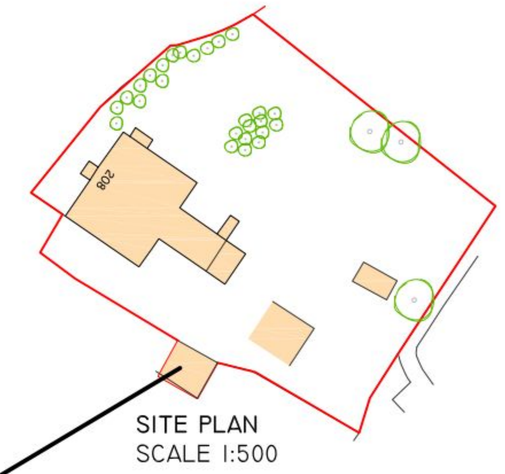

SITE PLAN
SCALE 1:500



GRANARY FRONT ELEVATION



GRANARY VIEWED FROM LONDON ROAD

NOTES

This drawing is the property of McAndrew Martin and must not be reproduced in part or whole or used for the execution of works without their permission.

All dimensions to be checked on site prior to commencement of any construction works and McAndrew Martin notified of any discrepancy via the Supervising Officer.

Figured dimensions are to be used in preference to scaled dimensions. However for Planning purposes scaling is permitted.

No deviation from this drawing will be permitted without the express consent of McAndrew Martin via the Supervising officer.

All works are to comply with the current edition of the Building Regulations and British Standards.

CLIENT
Mr D. Simpson
104 Worcester Road
Chichester
W.Sussex
PO19 5EB

PROJECT
Proposed Development at
Wait Lane End Farmhouse
208 London Road
Waterlooville
Hampshire
PO7 7AN

DRAWING TITLE
Farmhouse - Proposed and Existing Plans and Elevations

DATE	DRAWN BY
10.10.11	AJ
SCALE	CHECKED BY
1:100	

AMENDMENTS	DATE	CHECKED BY
B - EXISTING AND PROPOSED ELEVATIONS		LS
C - EXISTING AND PROPOSED ELEVATIONS		LS

DRAWING NO.	REVISION
111/P/353.02	C1

McANDREW MARTIN
CHARTERED SURVEYORS
ONE LINKS HOUSE
FAIRWAY BUSINESS CENTRE
DUNDAS LANE
PORTSMOUTH
HAMPSHIRE
PO3 5BL
TEL. 023 9269 7193
FAX. 023 9266 4678
office@mcandrewmartin.com
RICS
BSI
Chartered Building Consultancy
WWW.MCANDREWMARTIN.COM