Ordnance Survey®

REFUSE

Location Map



Produced 10/10/2011 from the Ordnance Survey National Geographic Database and incorporating surveyed revision available at this date. © Crown Copyright 2011

Reproduction in whole or in part is prohibited without the prior permission of Ordnance Survey

Ordnance Survey and the OS Symbol are registered trademarks of Ordnance Survey, the national mapping agency of Great Britain.

The representation of a road, track or path is no evidence of a right of way.

The representation of features as lines is no evidence of a property boundary.

N

0 20 40

Scale 1:1250

AM 016/89954
OS LICENCE NO
100046950

Serial number: 001004234
Supplied By: **Anglian Conservatories (Eng**
Plot Centre Coordinates: 474836, 105673

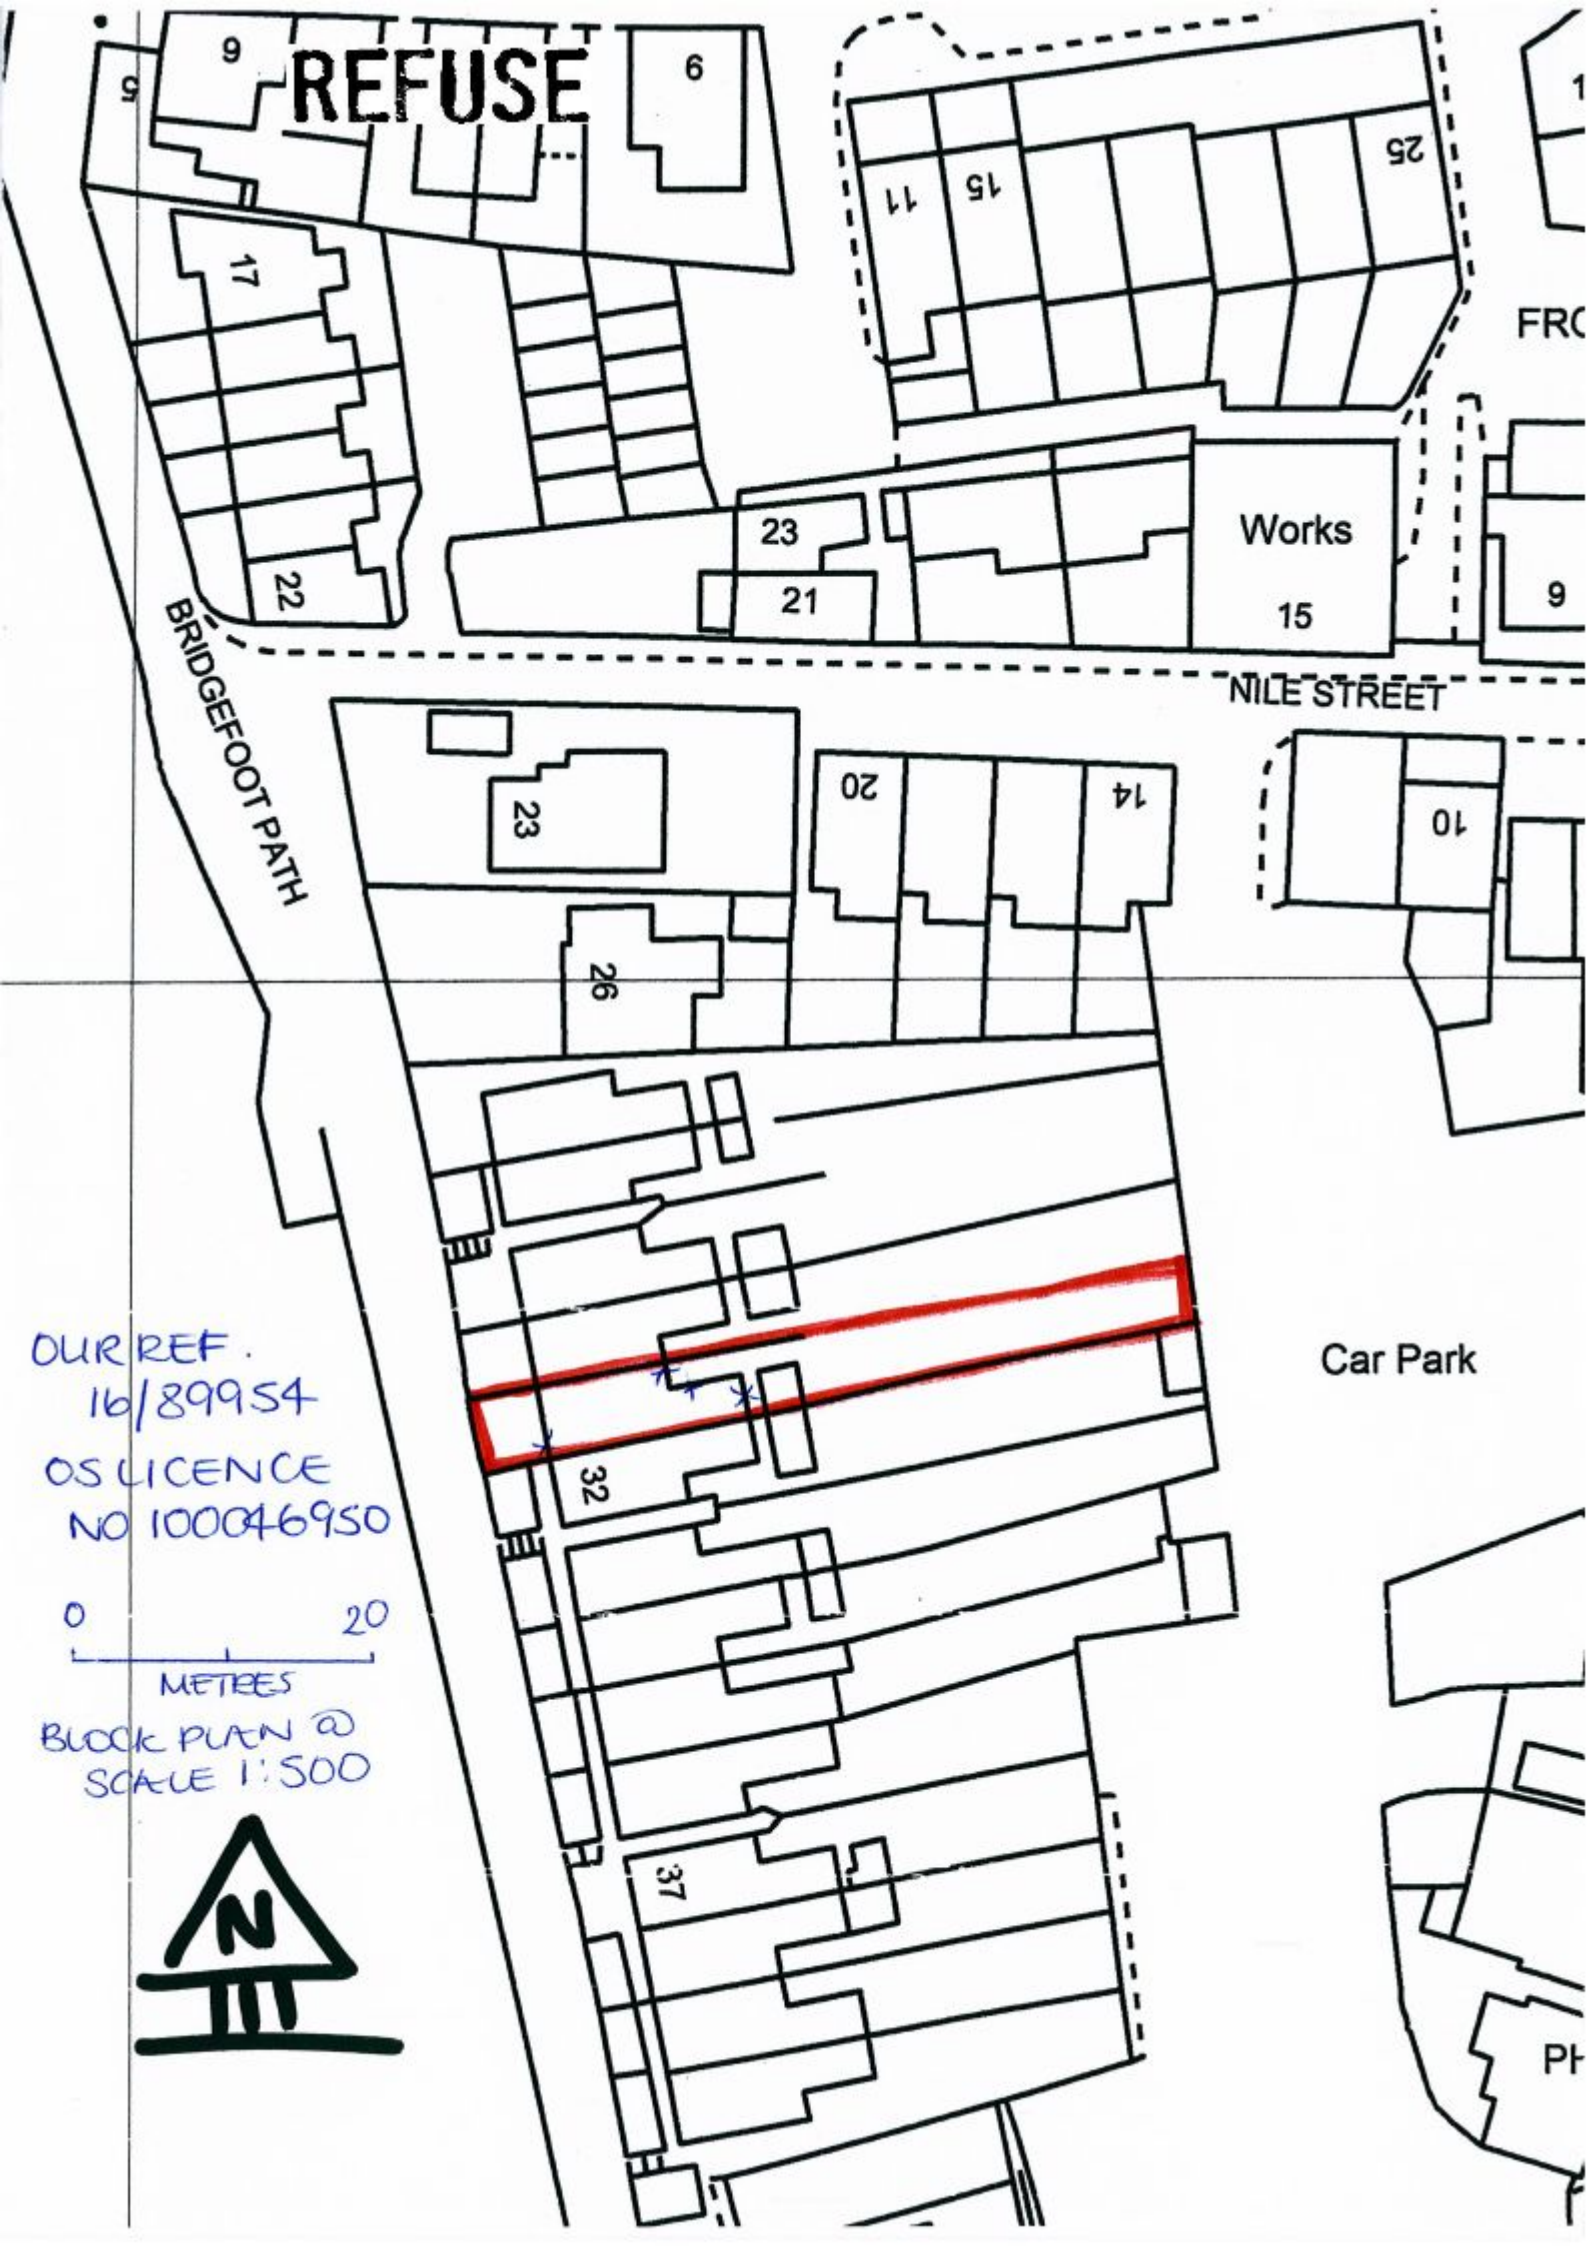
REFUSE
9
9
6
17
22
11
15
25
23
21
Works
15
9
NILE STREET
BRIDGEFOOT PATH
23
20
14
10
26
32
37
Car Park
OUR REF.
16/89954
OS LICENCE
NO 100046950
0
20
METRES
BLOCK PLAN @
SCALE 1:500
N