PROPOSED ELEVATIONS 1:100

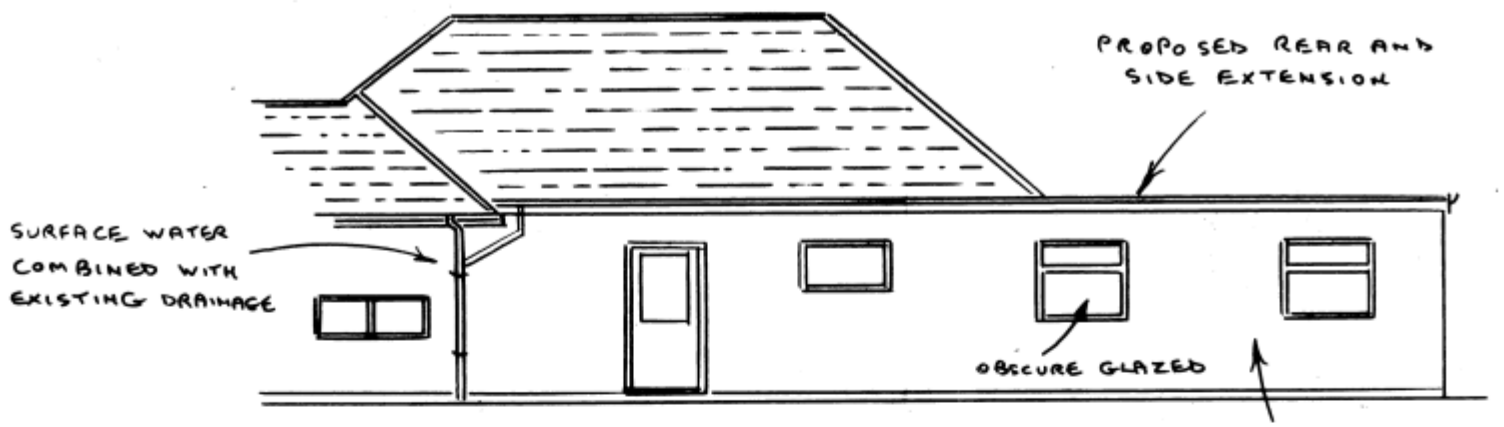

SIDE ELEVATION (WEST)

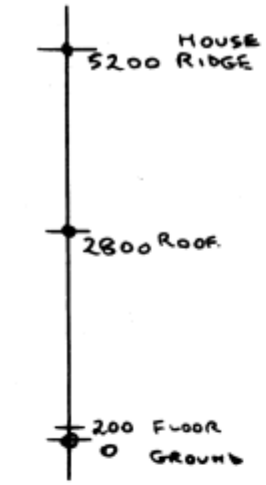

FINISHED LEVELS
1:100

EXISTING ELEVATIONS 1:100



SIDE ELEVATION (WEST)



REAR ELEVATION (SOUTH)



REAR ELEVATION (SOUTH)

SUPERSEDED

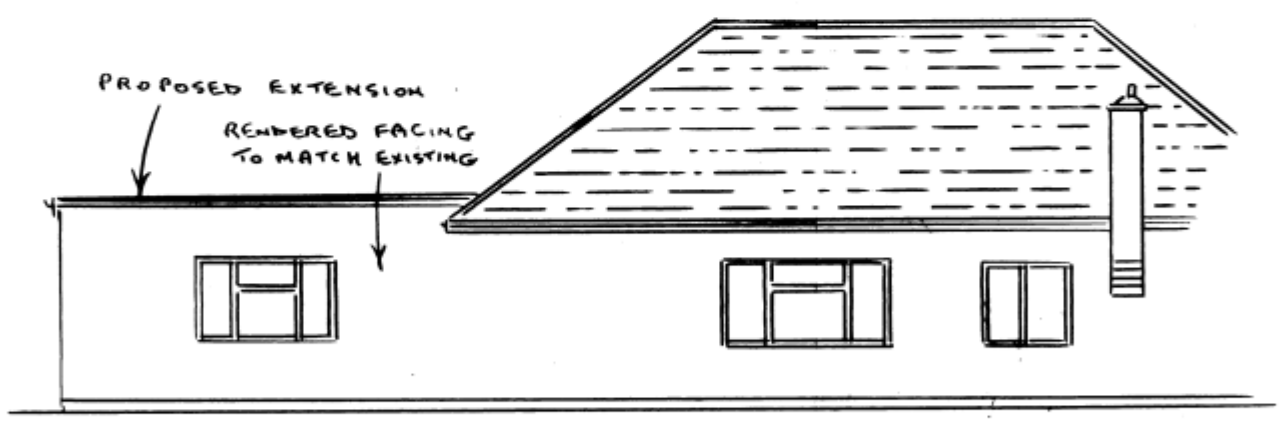

SIDE ELEVATION (EAST)

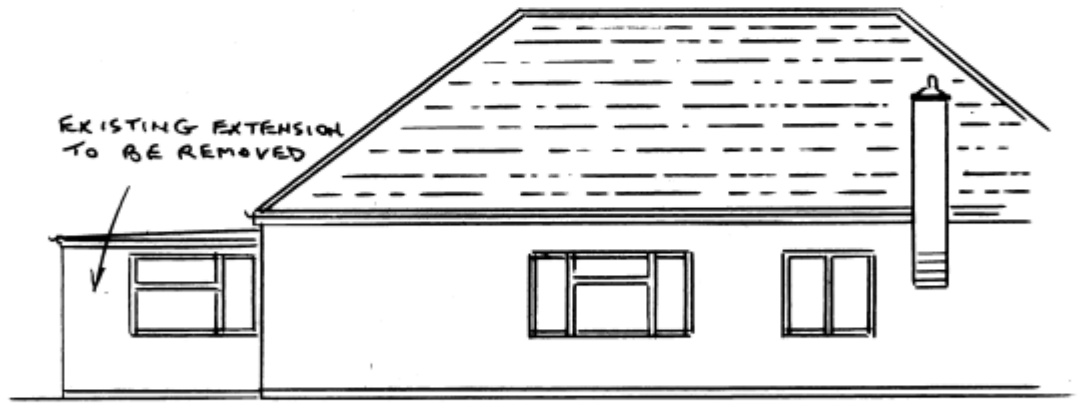

SIDE ELEVATION (EAST)

ROGER CLARK (ARCHITECTURAL SERVICES)
Tel: 023 9237 3841

PLAN No: 240/373 / 2

Drawing : Elevations Scale : 1:100

PROPOSED EXTENSION

4 HAVEN ROAD

HAYLING ISLAND