




Copyright is reserved by GBS Designs and is issued on the condition that it is not copied or disclosed by or to any unauthorised persons without prior consent in writing from GBS Designs. All dimensions to be checked on site	REV	DESCRIPTION			DRAWN	DATE	Drawing Ref	Rev.	Drawing Title
	-	Initial design			GBS	20.04.12	HOSK 05	G	Mr N Hoskinson
	A	For comment			GBS	23.04.12	Scale at A1		Scale at A3
	B	Bungalow mass and kitchen added			GBS	08.05.12	N/A	1:200	
	C	Scheme altered following pre-app advice from HBC and in conjunction with client			GBS	18.05.12	Date		
	D	Scheme altered further following pre-app advice from HBC and in conjunction with client			GBS	18.05.12	Date		
	E	Room names added			GBS	29.05.12	Date		
	F	Redesign following site visit			JLR	26.10.12	Drawn by		
	G	Further redesign following site visit with builder			GBS	28.10.12	GBS		

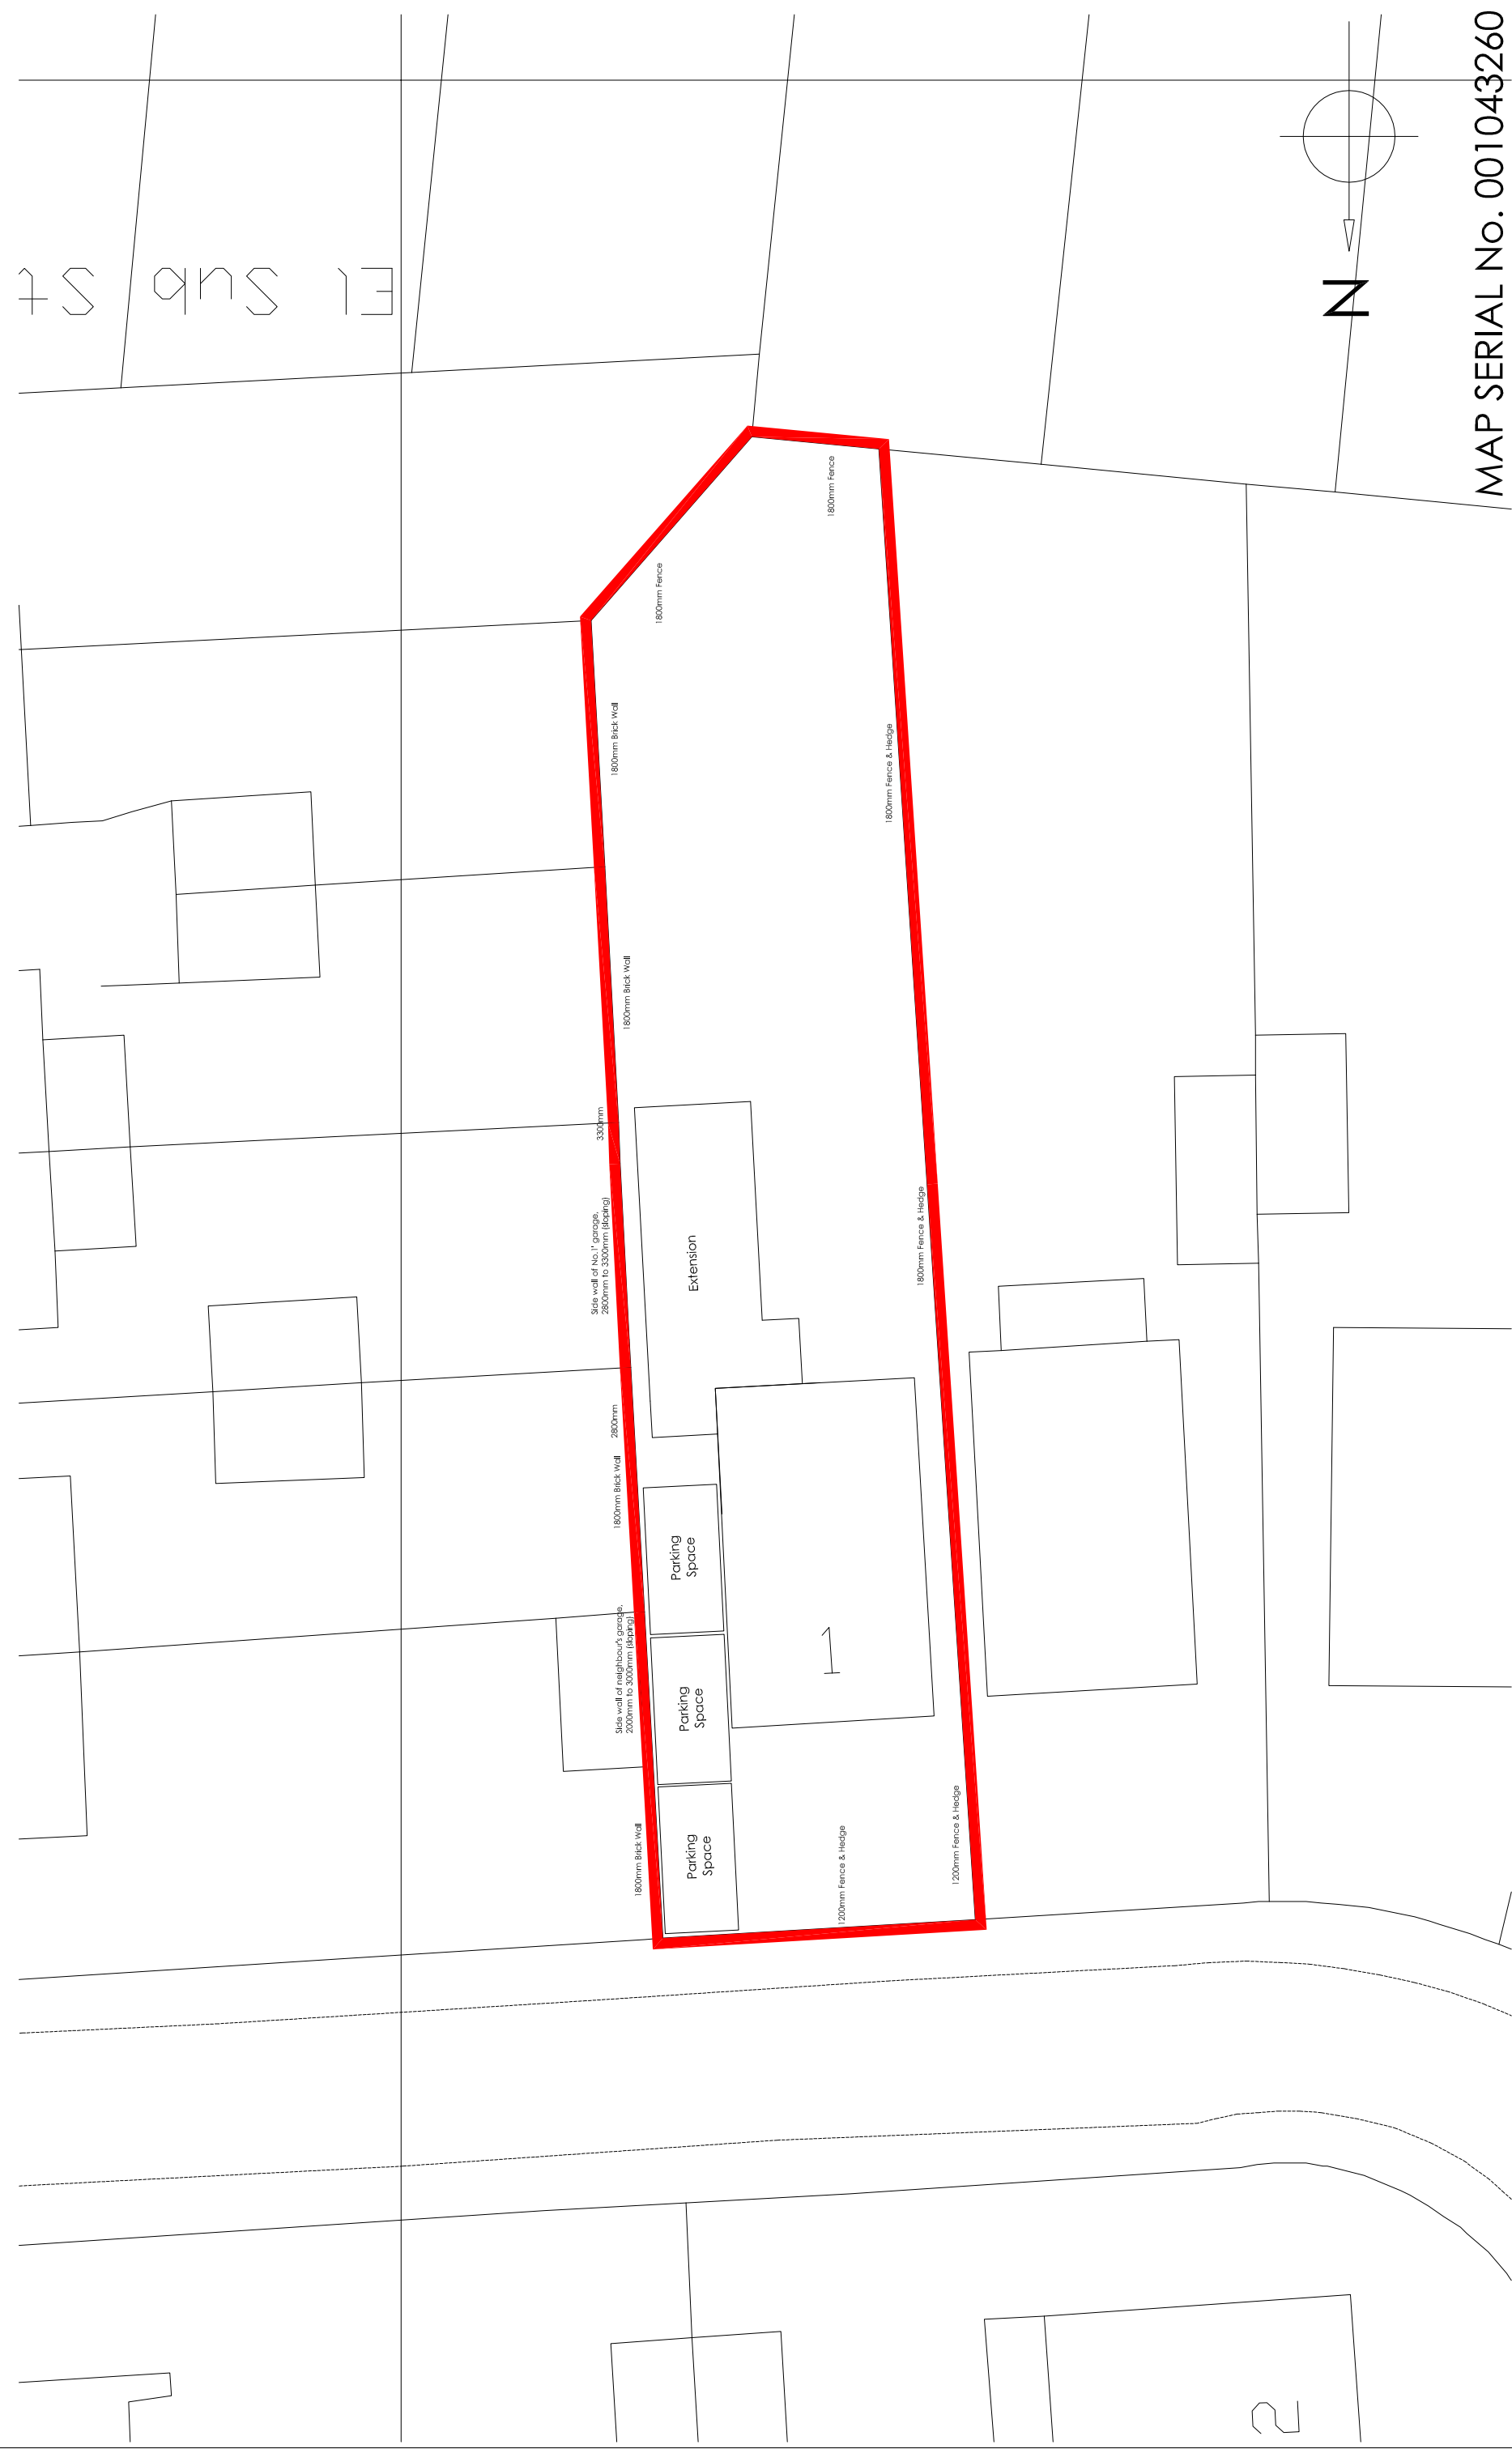

ARCHITECTURE & DESIGN

6 Shillinglee Waterlooville
Hampshire PO7 5RW
Telephone
023 9225 8315
www.gbsimages.co.uk

MAP SERIAL No. 001043260