PRINT AT A2 TO BE TO SCALE

NOTE THAT THESE PLANS ARE PRODUCED FOR SUBMISSION FOR PLANNING AND BUILDING REGULATION APROVAL ONLY AND ARE NOT INTENDED TO FORM A FULL SPECIFICATION OF WORKS.

PROPOSED GROUND FLOOR PLAN

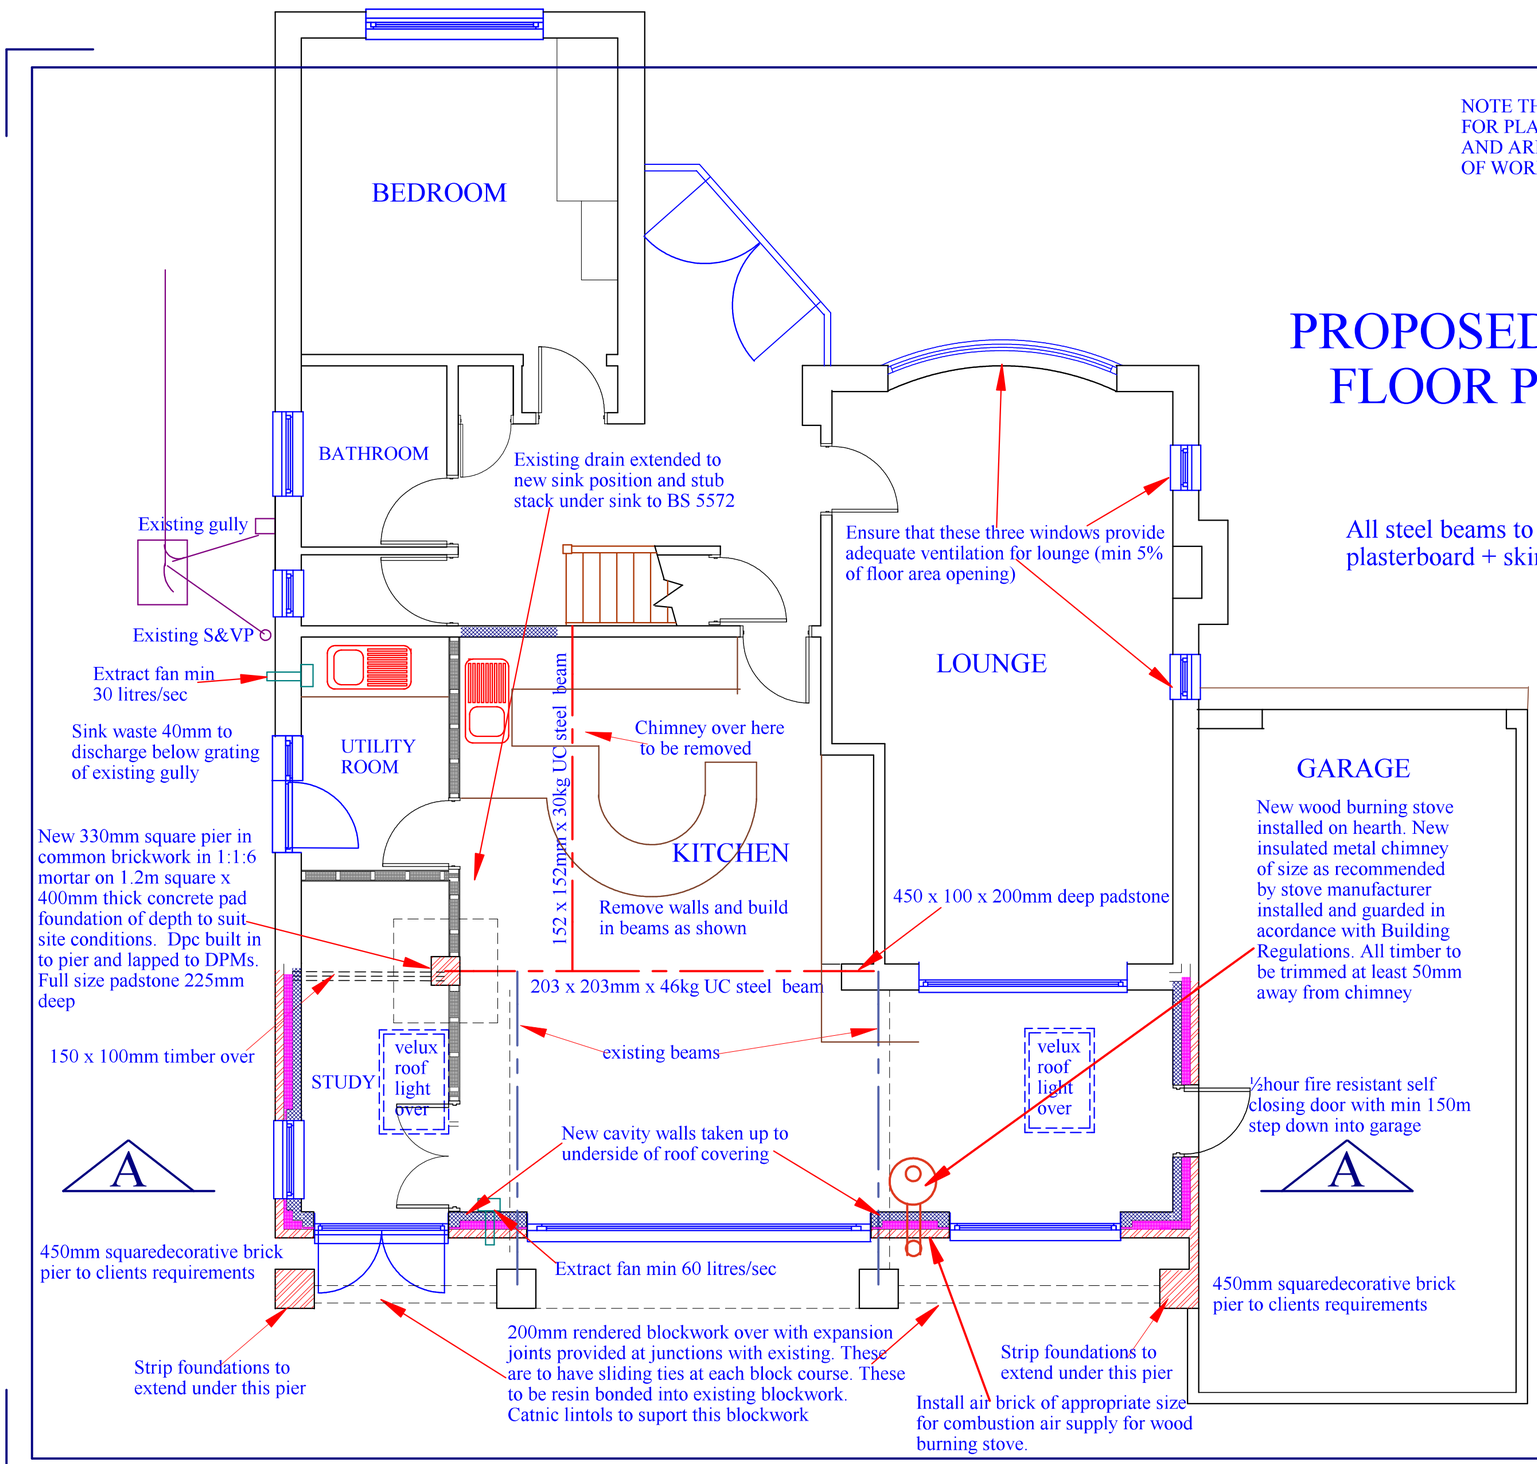

All steel beams to be encased in 2 layers 12.5mm plasterboard + skim for ½ hour fire resistance

Connection details of steel beams to be designed by a structural engineer after structure is opened up and details of existing beams and levels are determined.

PROPOSED REAR EXTENSIONS AT :
2 WALLIS GARDENS
WATERLOVILLE
for Mrs K Lee

Scales 1 : 50 & 1 : 100

A.J.GLADMAN

43 Portchester Road
Fareham
Hampshire
PO16 8AL

Tel 01329 232796
Mob 07704 563002
Fax 08707 059393
email tony@plan4.me.uk