HAVANT BOROUGH COUNCIL
14 DEC 2011
RECEIVED

© Crown copyright.
All rights reserved.
Reproduced by permission.
Licence No. 100046837

REFUSE

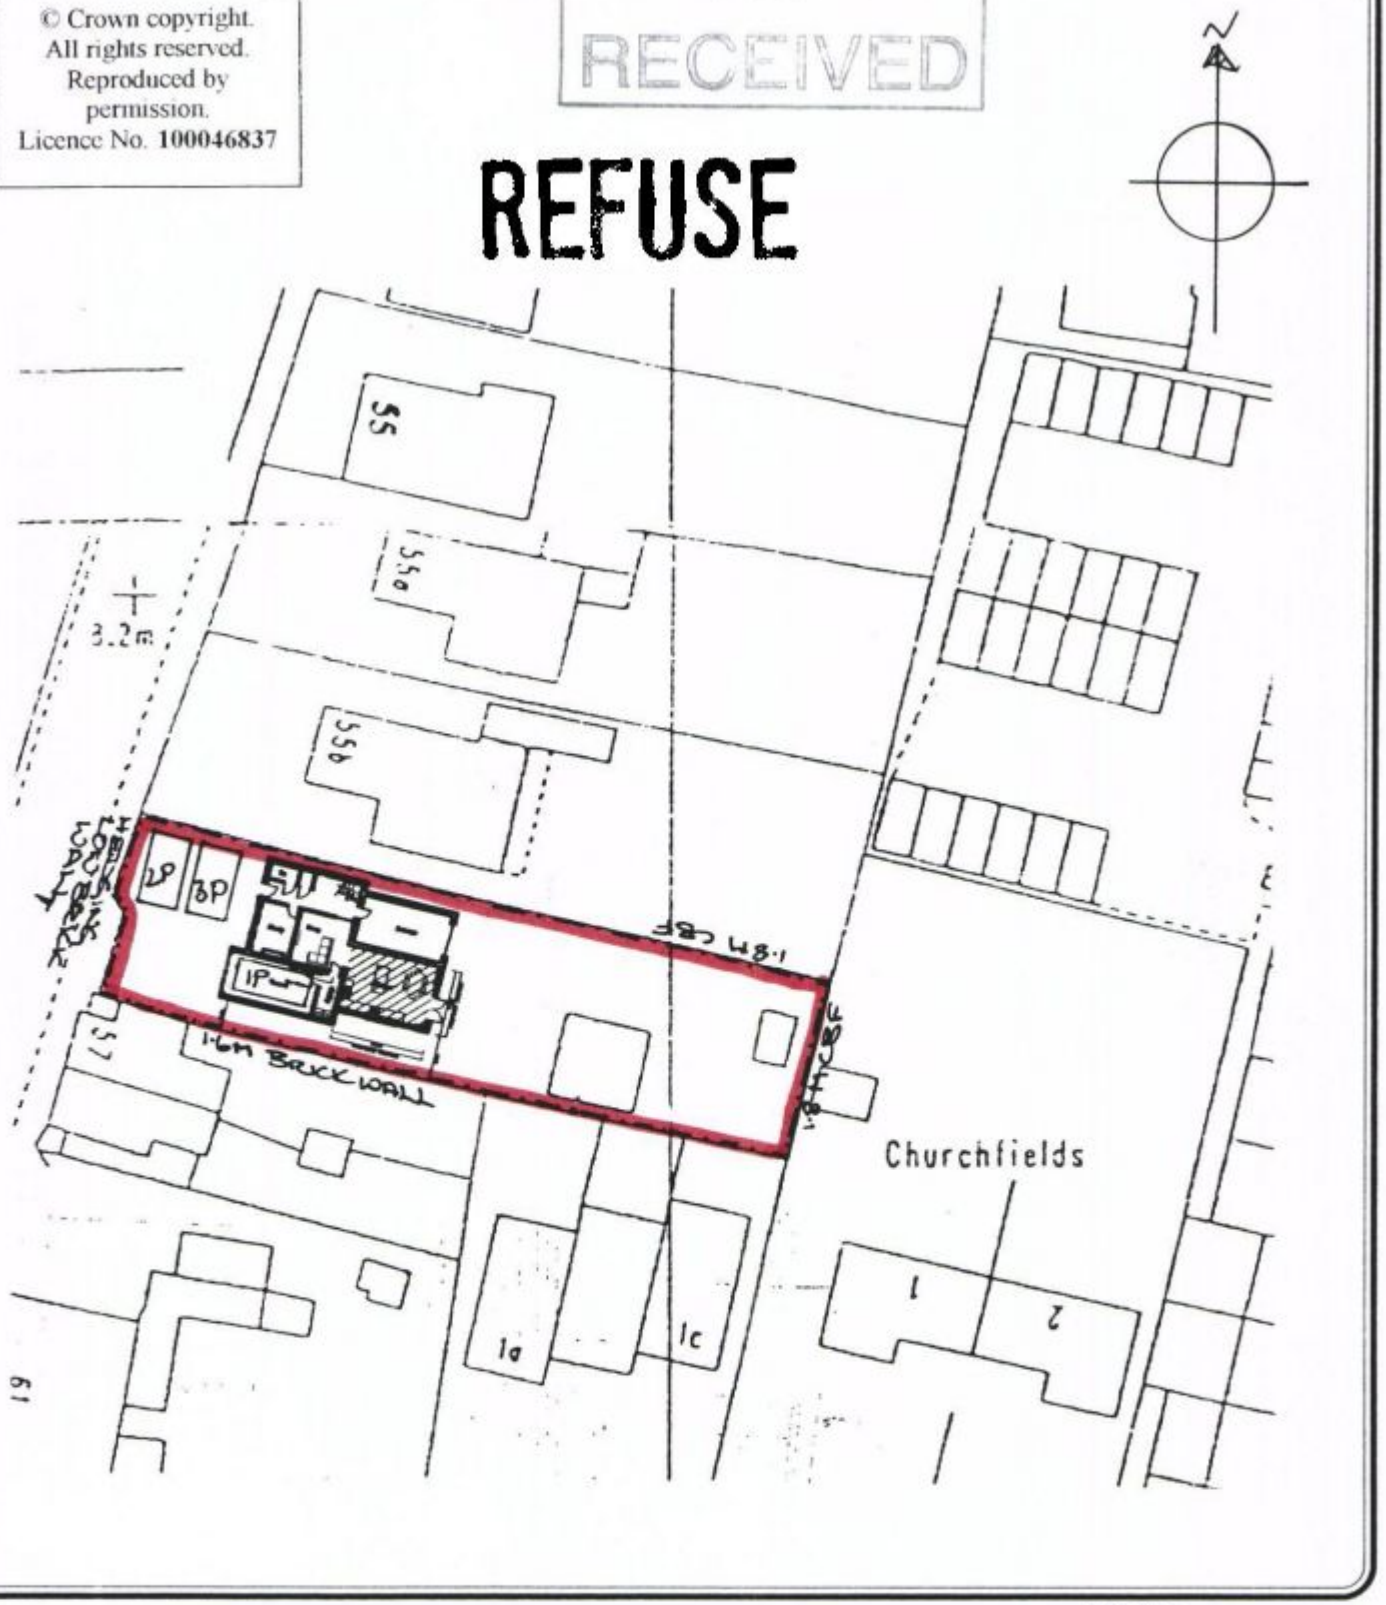

Martin Critchley Consultants Ltd.
Architectural and Design Services.

7, North Street, Havant, Hampshire, PO9 1PW.
Tel. 02392 474 919
Fax. 02392 49 99 33

JOB
55c SOUTH STREET HAVANT

Date 09-12-11

DRAWING
BLOCK PLAN

Scale 1:500

Drawn P.C

Job No.
1132

Drg.No.
202