


Note:

Do not Scale from this Drawing (except for planning approval).
All dimensions are in millimetres and to be checked on site.
All Dimensions relating to subcontractors or suppliers work must be checked and agreed between the main contractor and the sub-contractors and suppliers.

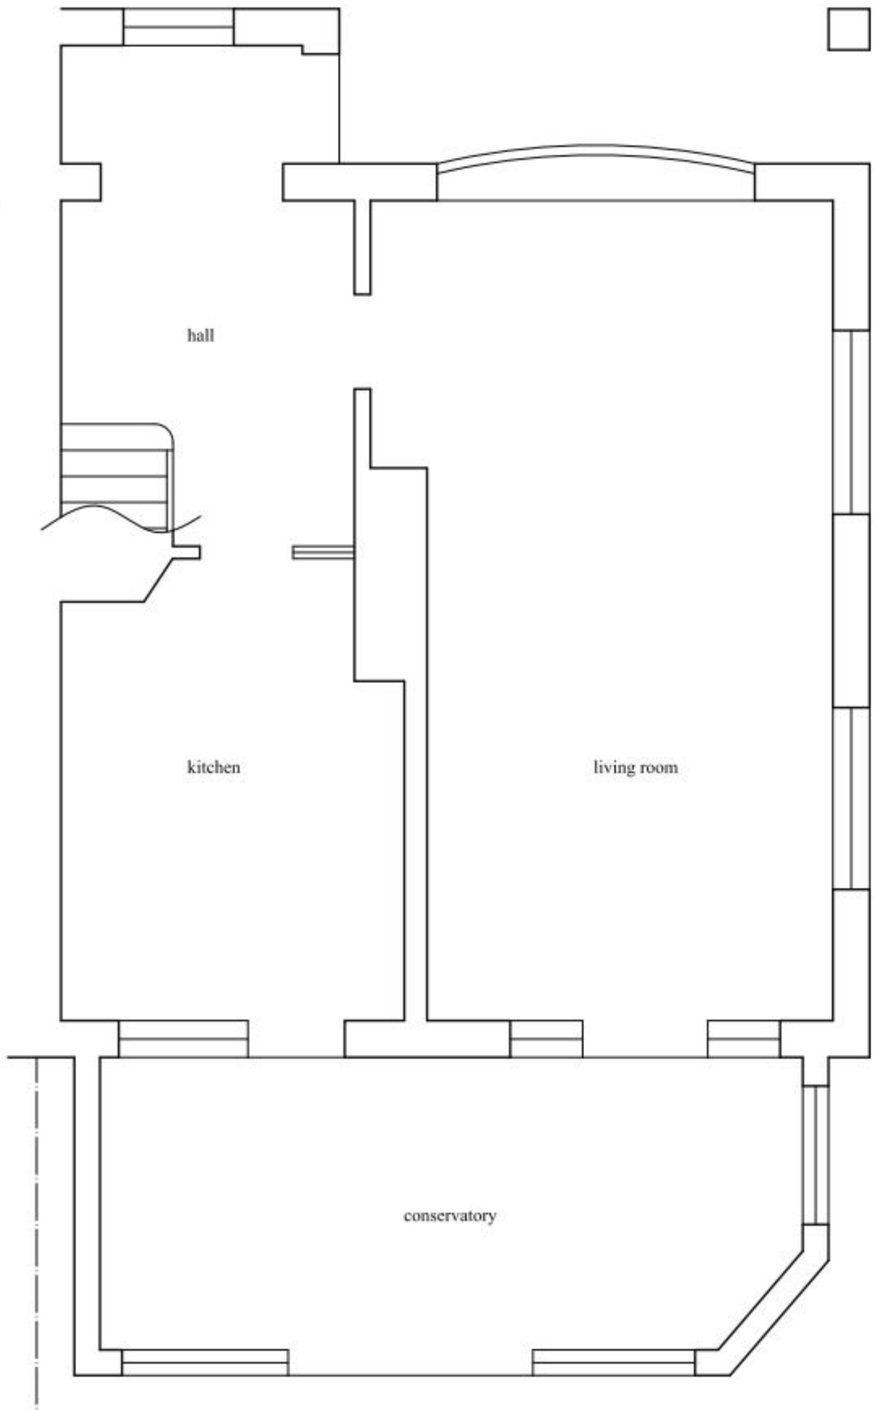


EXISTING GROUND FLOOR PLAN
SCALE 1:50

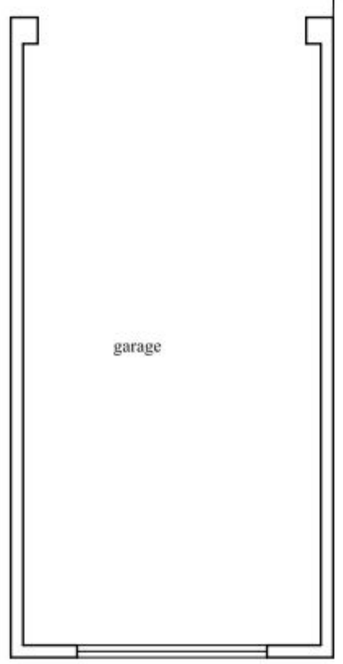


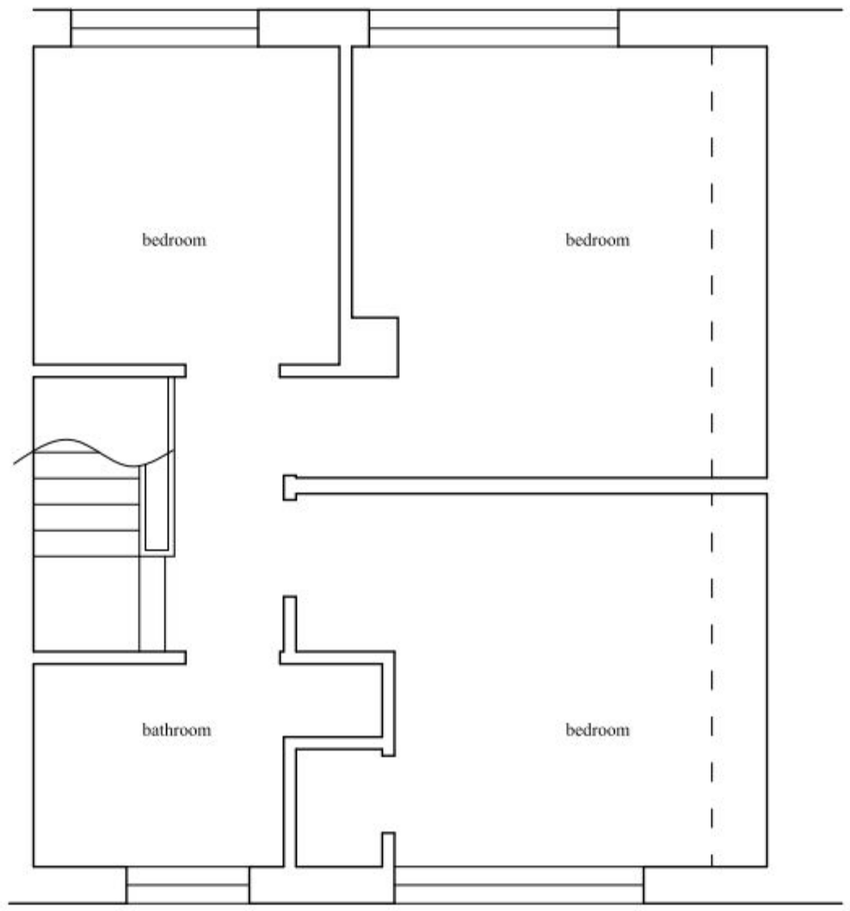


EXISTING FIRST FLOOR PLAN
SCALE 1:50

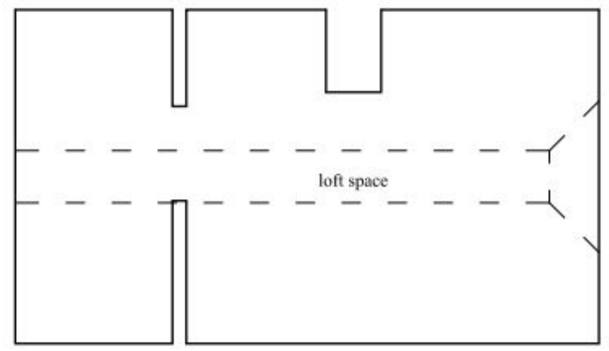


EXISTING ATTIC FLOOR PLAN
SCALE 1:50

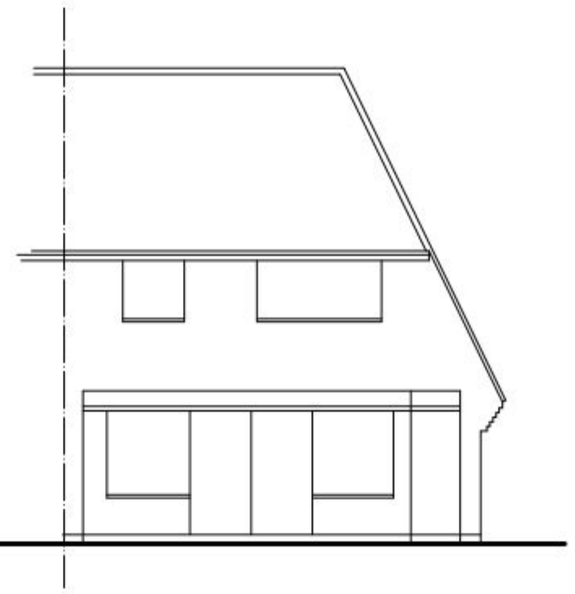

EXISTING REAR ELEVATION
SCALE 1:100

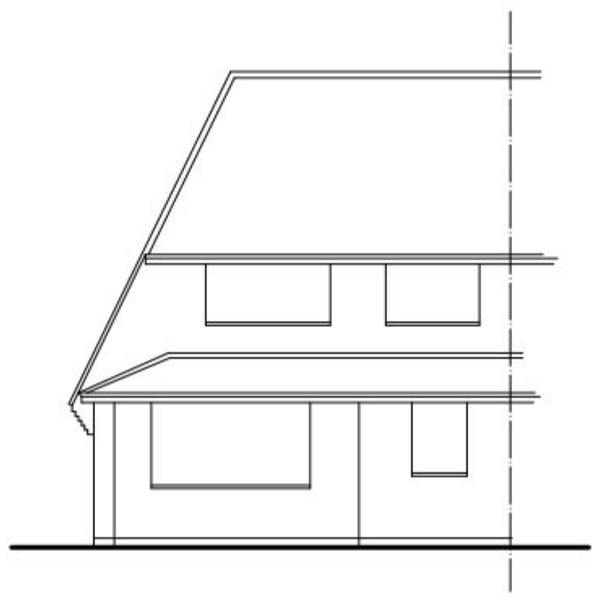

EXISTING FRONT ELEVATION
SCALE 1:100

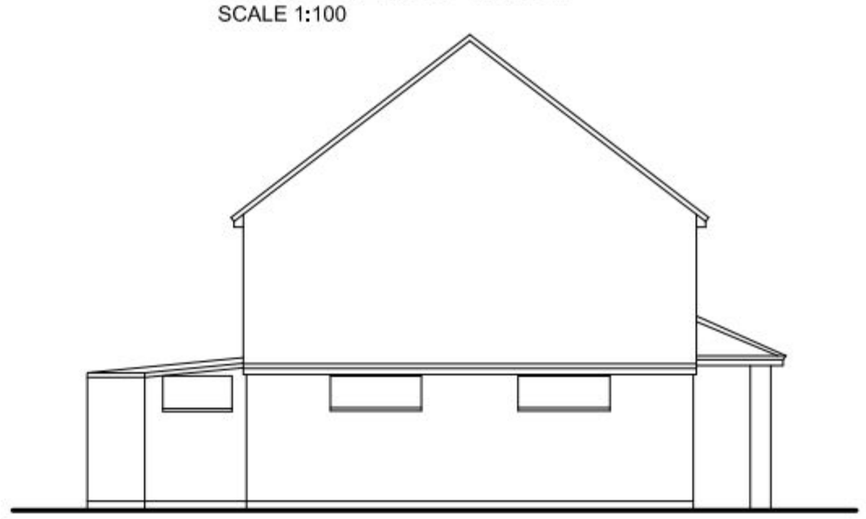

EXISTING SIDE ELEVATION
SCALE 1:100

PERMIT

grp architectural design

Gavin Page BA (Hons)
20 Amethyst Grove, Waterlooville, Hants,
PO7 8SG. Tel: 07747 011252
email: gavin.page77@googlemail.com

EXISTING SURVEY
40 CHAPLAINS AVENUE, COWPLAIN,
HANTS, PO8 8QH.
Mr & Mrs Hellyer

DRAWN BY:	gp	CHECKED:	
SCALE:	1:50	DATE:	June '11
JOB NO:	11006	DRAWING:	EX100