


NOTES:
Do not Scale from this Drawing except for planning purposes.
Any drainage shown as indicative only.
This drawing is the copyright of MF Designs Ltd.

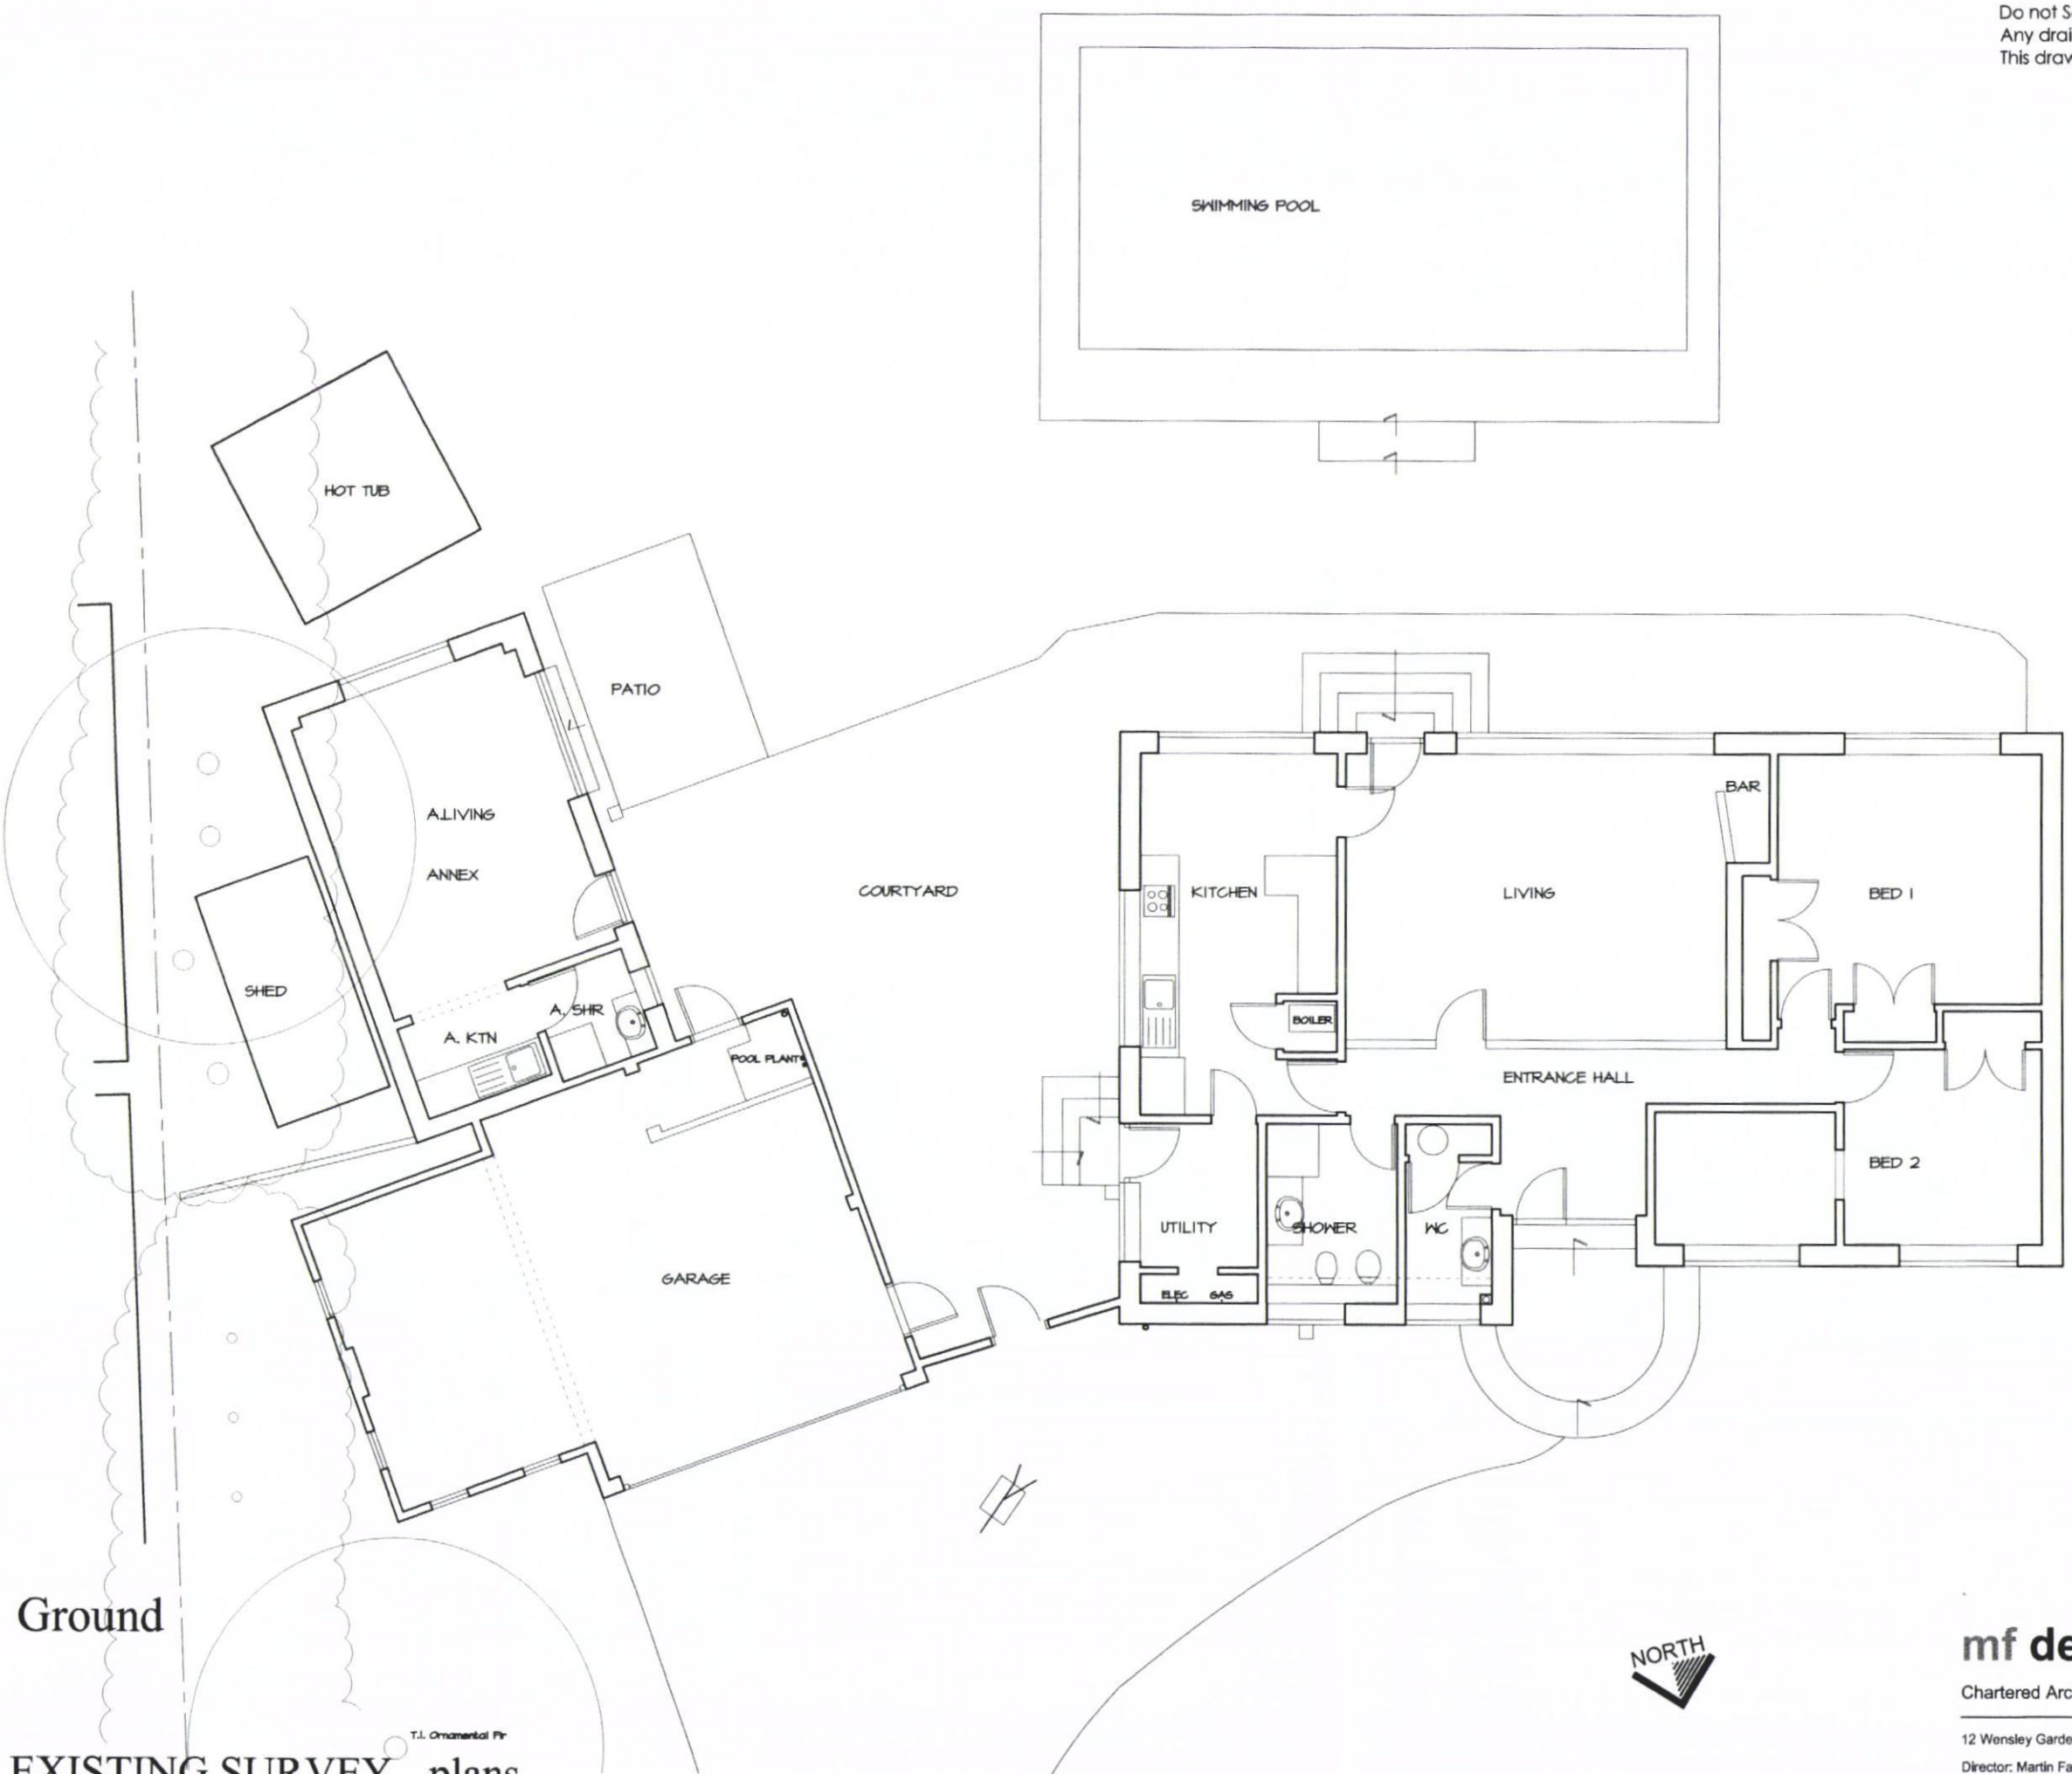

HAVANT BOROUGH COUNCIL
05 OCT 2012
RECEIVED

Ground

T.J. Ornamental Pl

EXISTING SURVEY - plans
33 St Thomas Avenue, Hayling Island. PO11 0ET



mf designs ltd
Chartered Architects



12 Wensley Gardens • Emsworth • Hampshire • PO10 7RA t/f 01243 377766
Director: Martin Farrer RIBA • Co Registration No.4507379 e admin@mfdesigns.org.uk

Date: Oct 2011 Job No: 3030
Scale: 1:100 Drg No: 100