PERMIT

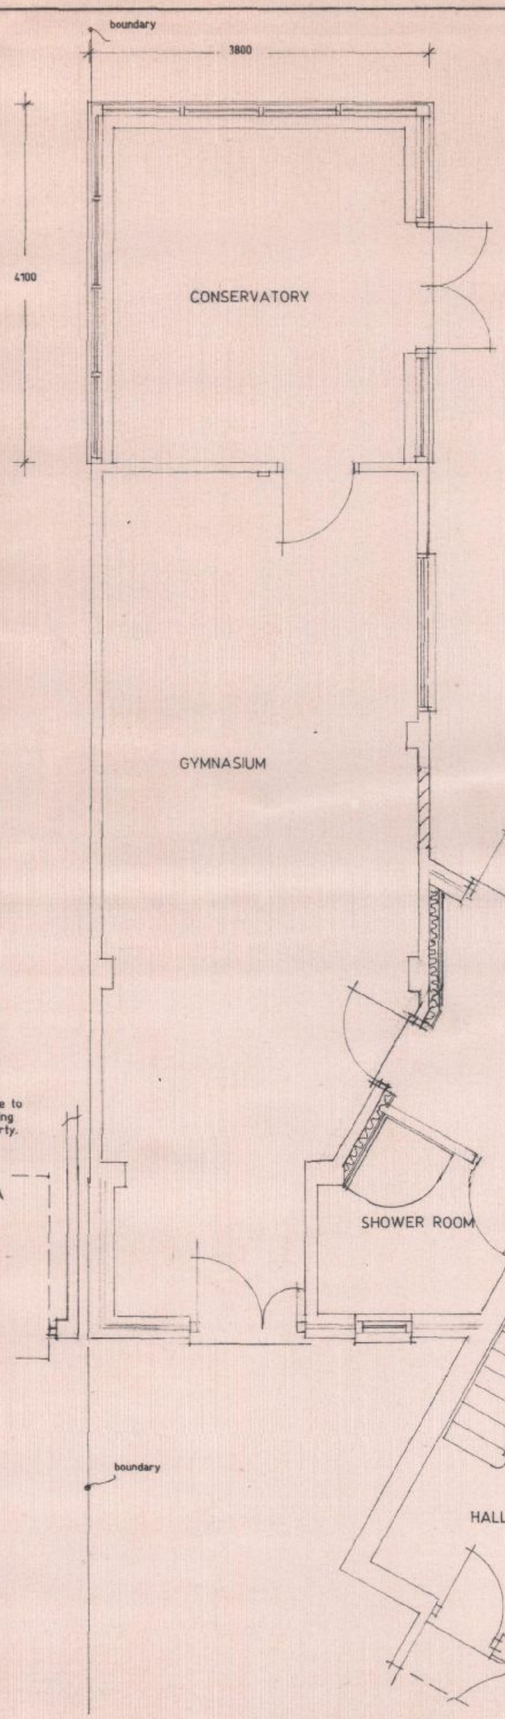

Proposed Ground Floor Layout.

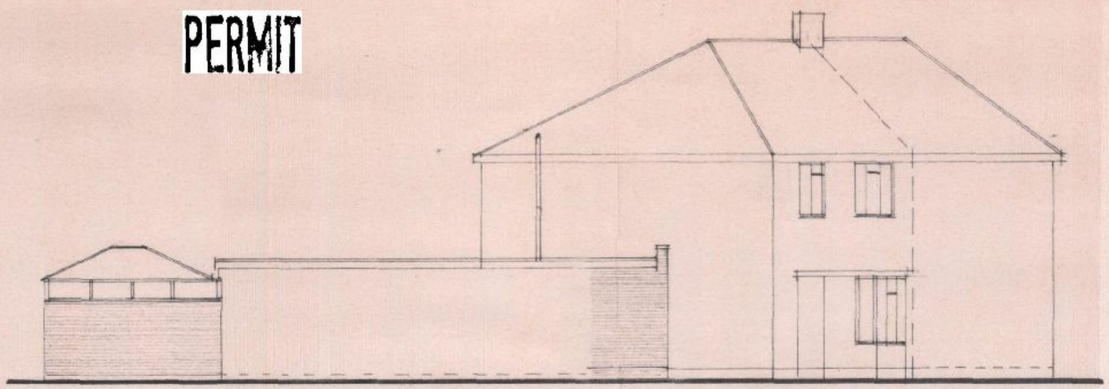

South East Elevation.

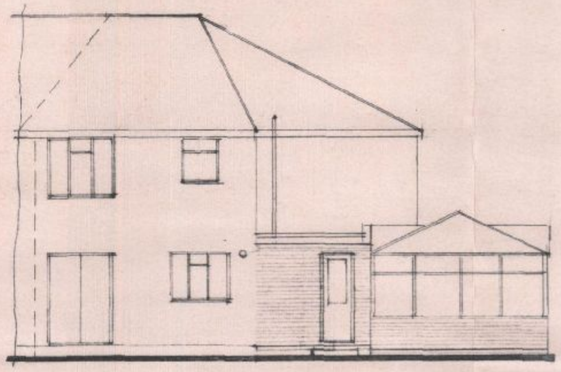

South West Elevation.

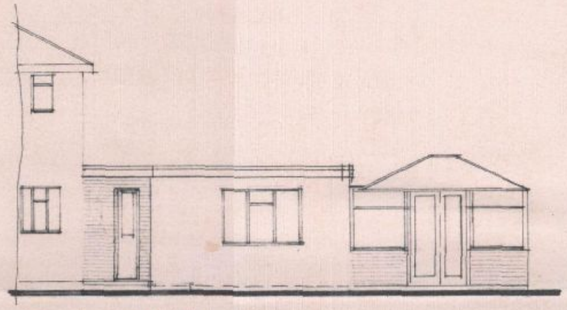

South East Elevation



East Elevation.

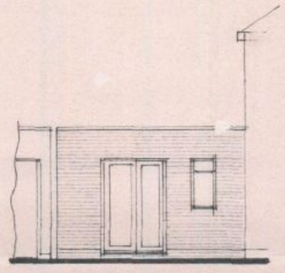

North East Elevation.

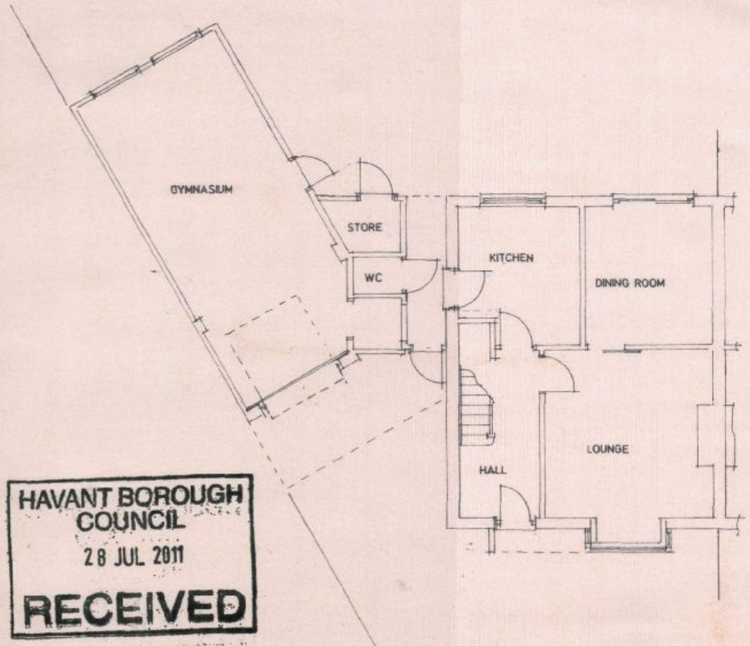

Existing Ground Floor Layout.

HAVANT BOROUGH COUNCIL
28 JUL 2011
RECEIVED

Proposed single storey extensions & internal alterations at 41 Mavis Crescent, Havant, Hants. PO9 2AE

Ms V. Butler

Scale 1:50 1:100

Date July 2011

A2 Drawing Number

Revision