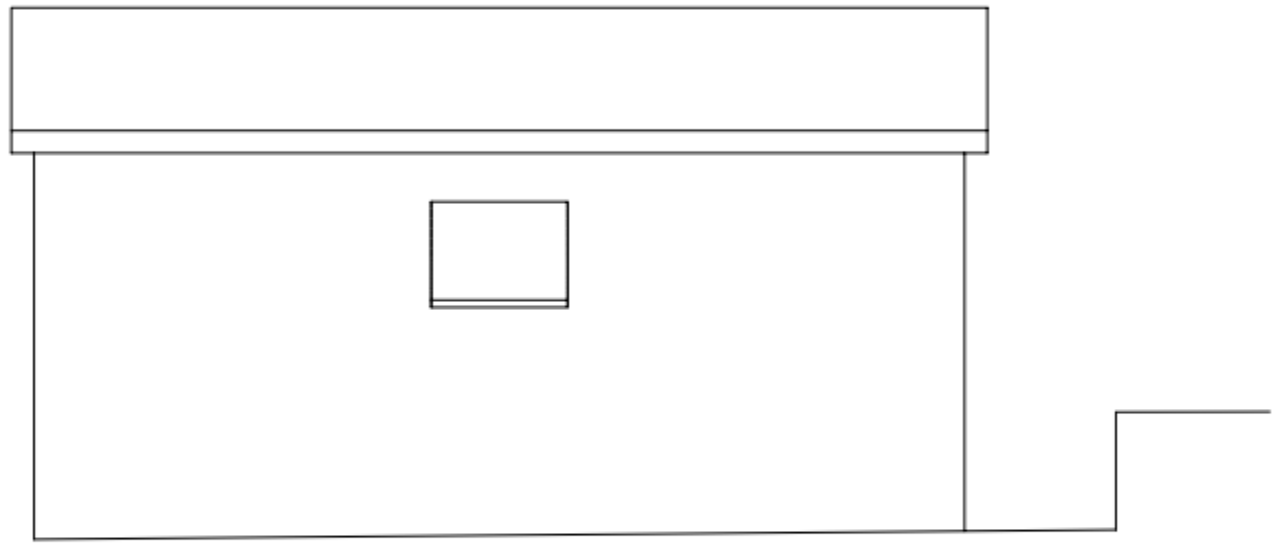

EXISTING WEST ELEVATION

PERMIT

G SEAM
LLY SUSTAINABLE
STEEL ROOF IN GREY
ECIFICATION)

TTERS TO BE
E FINISHED IN GREY
ISHED IN WHITE

ALL WINDOWS AND
DOORS TO BE ALUMINIUM
DOUBLE GLAZED UNITS

WALLS TO BE SIPS
(SEE ADDITIONAL
INFORMATION)

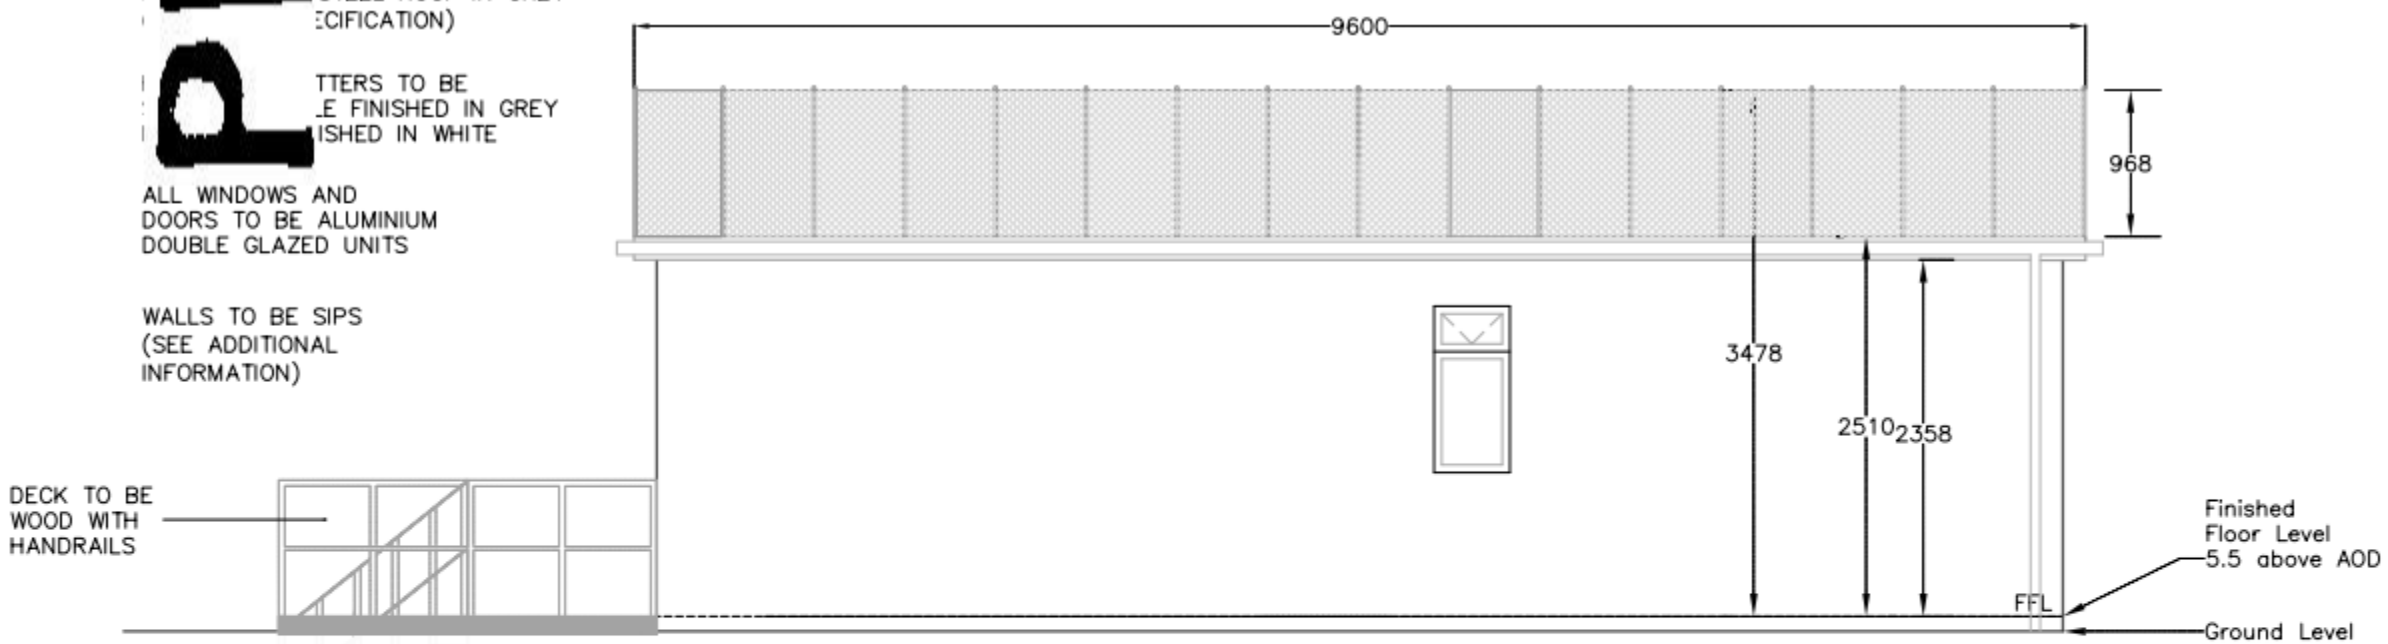

SCALE in mm

1000

PROPOSED WEST ELEVATION

Notes

Figured dimensions are to be taken in preference to scaled dimensions.

Site dimensions are to be checked before works are put in hand.

All works to be carried out to comply with the Building Regulations, including all amendments, and all relevant Codes of Practice.

All works to comply with the CDM Regulations 2007.

Rev	Date
Revised dimensions (PB)	Feb 2011

Client
Mrs. S. Wood

Job Description
Cockleshell
34 The Kench, Ferry Road, Hayling Island. PO11 0DF

Drawing Title
Existing and Proposed West Elevations

Scale (A3)	Date
1:50	Oct. 2010

Job No.	Drg.No.	Rev.
1006	05	01

Drawn By	G.L.

MEDINA DESIGN CONSULTANTS
Unit 5, 2 St Mary's Road
Hayling Island, Hants PO11 9DY
023 9263 7380