REFUSE

General Notes:

- Drawings to be read in conjunction with Design and Access Statement and supplementary supporting desktop reports.
- All drawings subject to Planning and Building Control consent.
- All discrepancies or omissions to be reported to Archial Architects Ltd.
- Do not scale from this drawing.

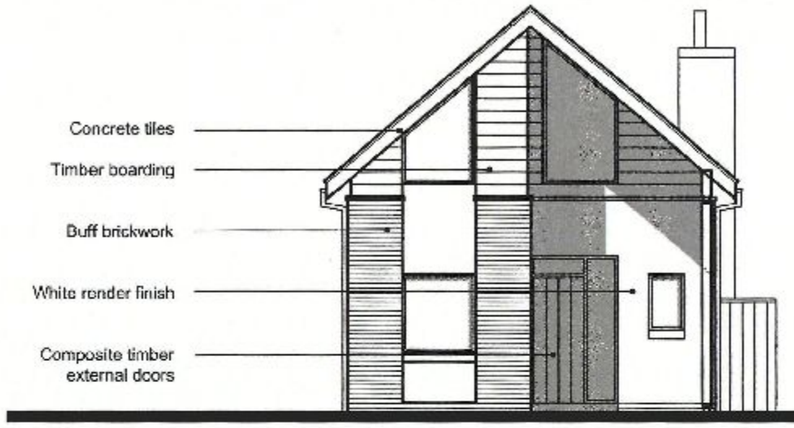

NORTH WEST ELEVATION
(TO HAZLETON WAY)

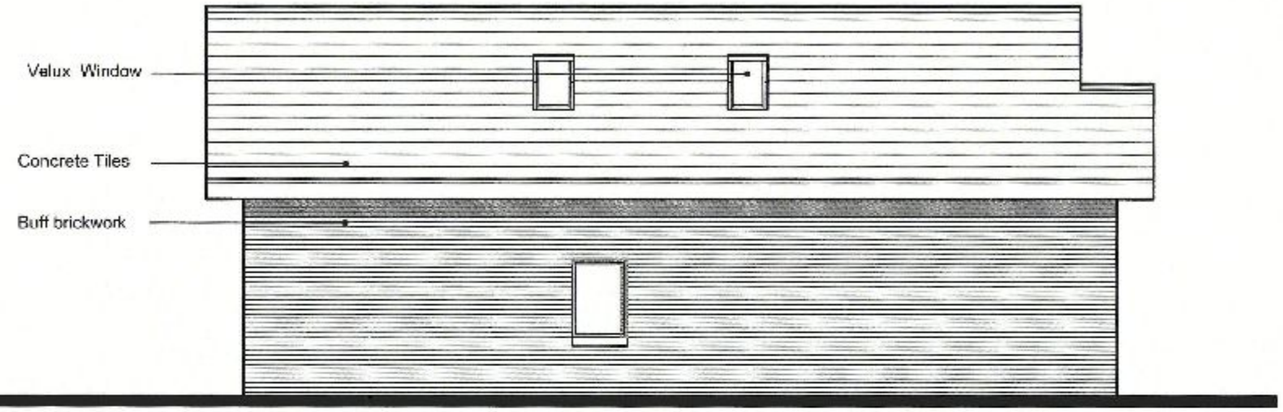

SOUTH WEST ELEVATION



SOUTH EAST ELEVATION
(TO GARDEN)

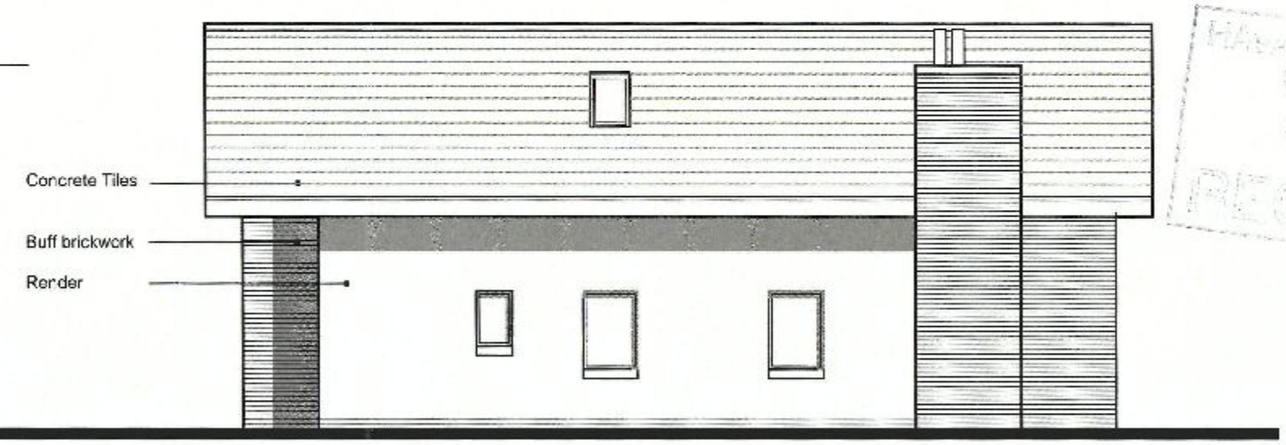

NORTH EAST ELEVATION

RECEIVED

plot 3 elevations **1:100**

1 0 1 2 3 4 5m

Rev.	Date	Details	Drawn	Checked

Issued for:
PLANNING

Project/Client: 3 New Houses, Hazleton Way, Cowplain	Project No: 3310044
	Dwg No: 109
	Rev: P1
Drawing: Plot 3 Elevations	Scale: 1:100 @A3
	Drawn By: NJI Date: 23.08.10
	Checked By: MA Date: 23.08.10

archial
2 St Stephens Court, 15-17 St Stephens Road, Bournemouth, BH2 6LA
T: +44 (0)1202 554825 F: +44 (0)1202 294007
www.archialgroup.com

© Archial Architects Ltd. Contractors must work only to figured dimensions which are to be checked on site.