PERMIT

DO NOT SCALE FROM THIS DRAWING
ALL DIMENSIONS TO BE VERIFIED BY THE CONTRACTOR ON SITE

N

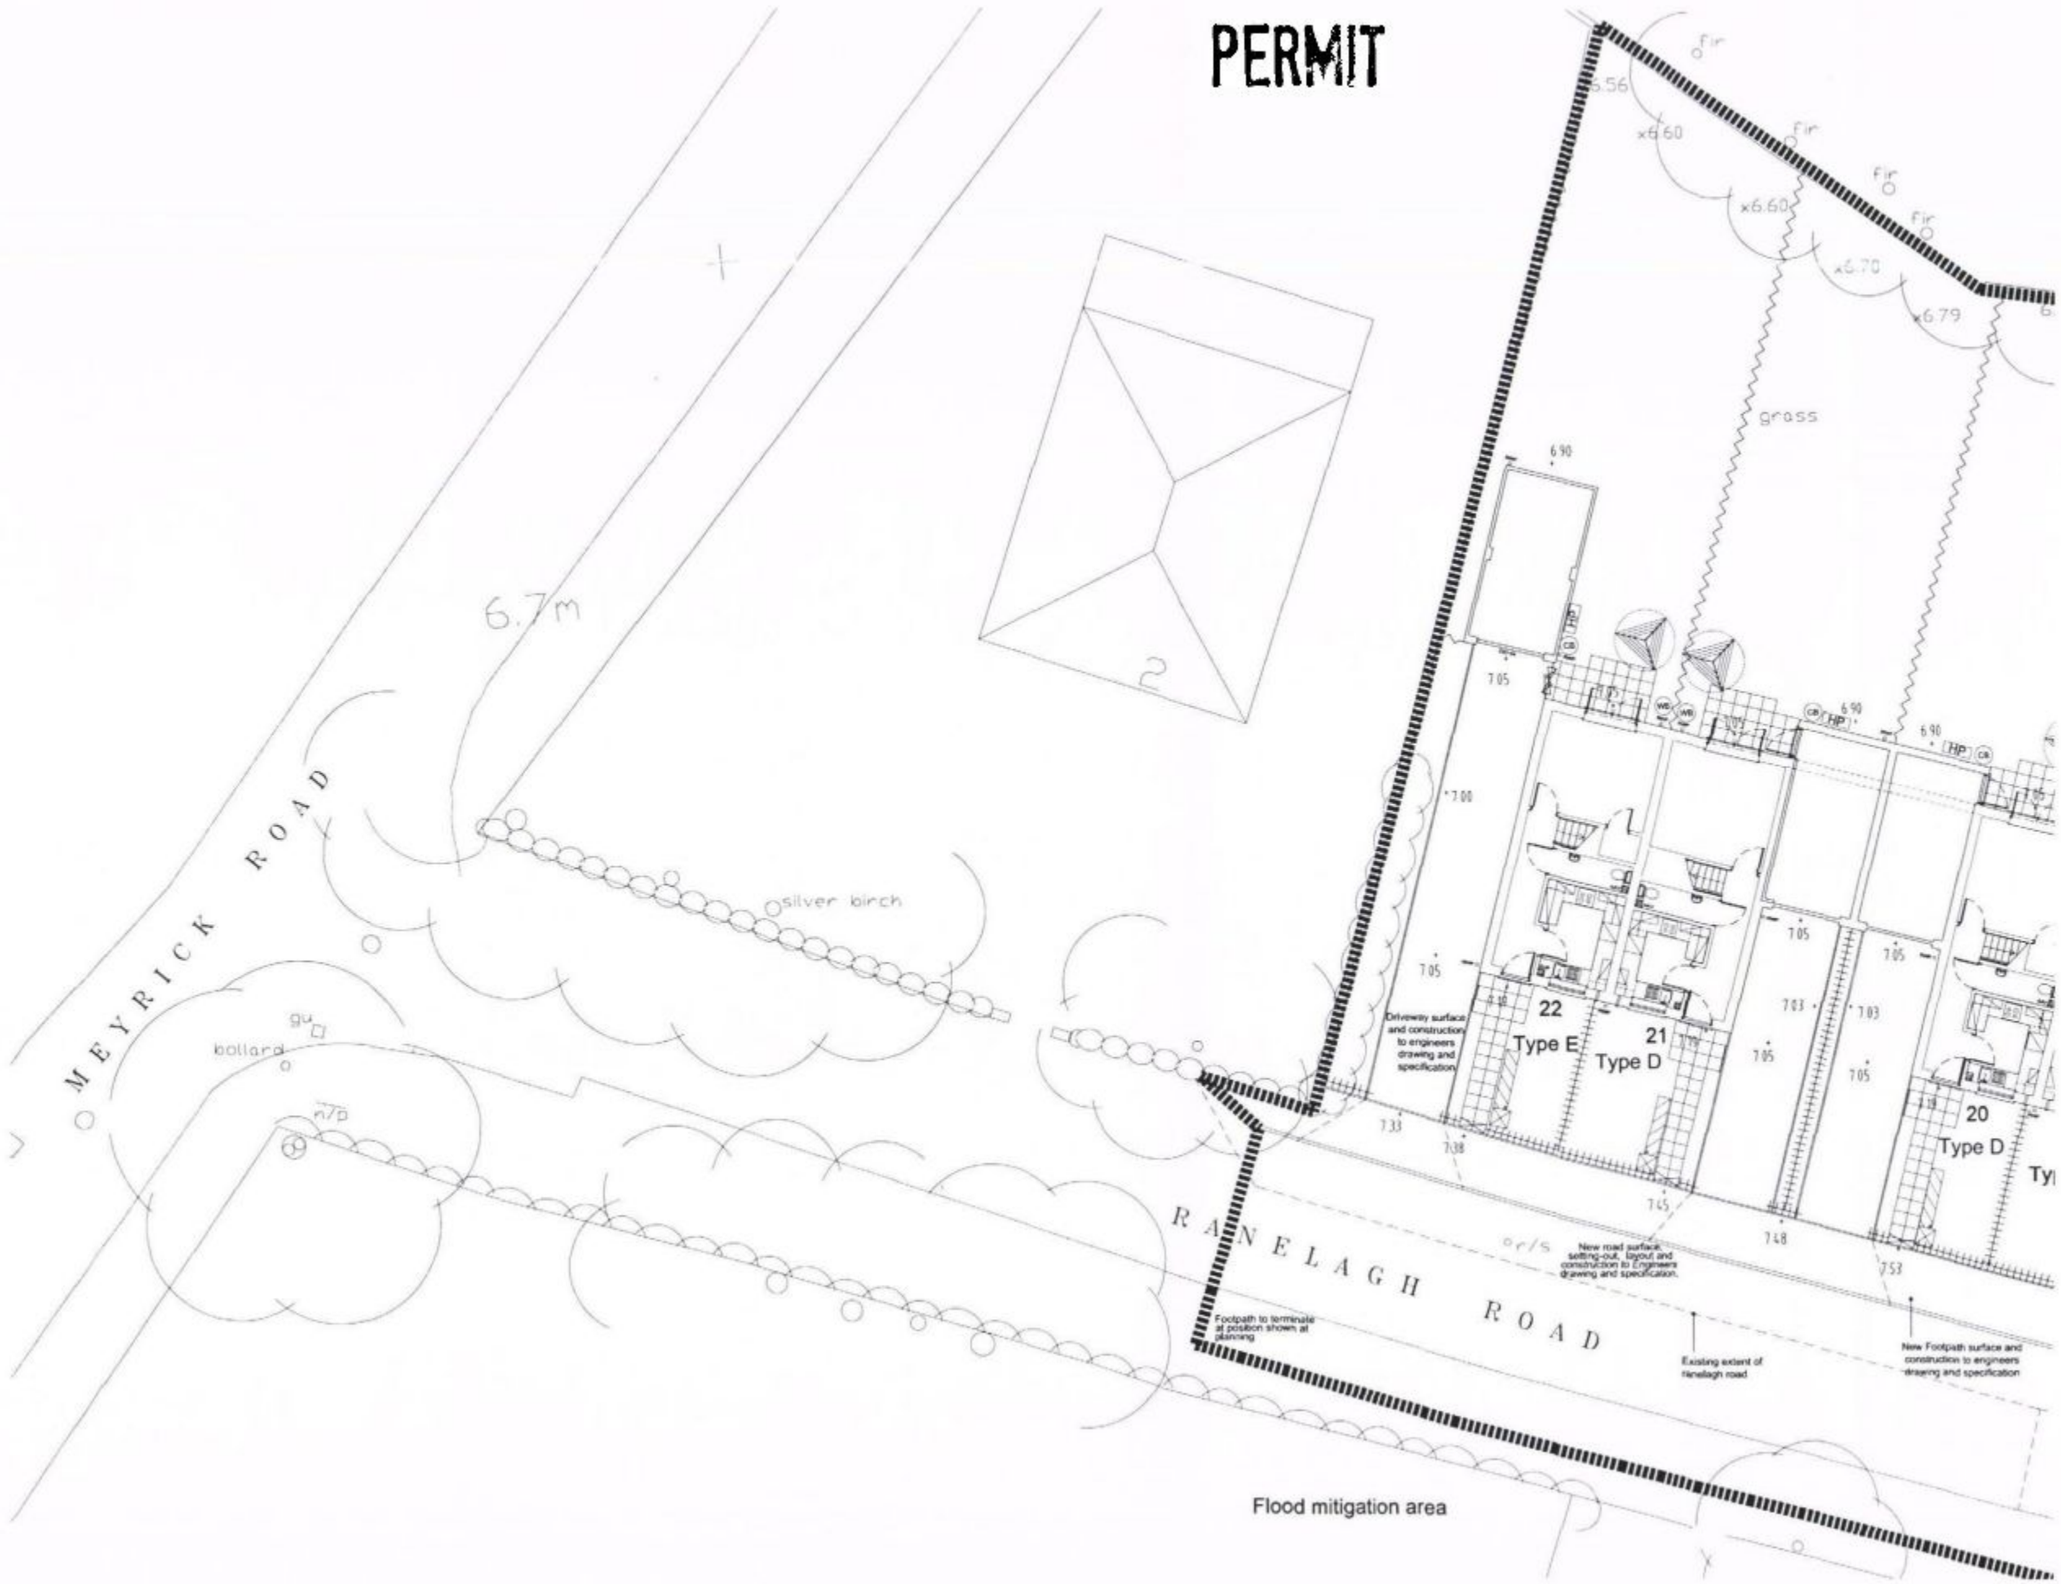

Key

Boundary Treatment	
	1.8m high rose-boarded stained timber fence with 0.3m high concrete gravel boards and concrete post.
	1.2m high Plastic coated chain link fence and concrete post.
	0.3m high rose-boarded stained timber fence with 0.15 high concrete gravel boards and concrete post.
	0.3m High Dwarf wall and render panel see dwg 520

Gate

Water Butt
1-2 Bedroom home with private garden am minimum 150Litres
3+ Bedroom home with private garden am minimum 200Litres

Compost Bin
1 - 4 Person Dwelling with private garden a minimum 220Litres
5+ Person Dwelling with private garden a minimum 330Litres

Rotary Dryer (Provided)

Refuse Store / Bins with suitable hardstanding under.

Paving Slabs 450 x 450mm colour: grey

Garden shed see drawing 9-01

HAVANT BOROUGH COUNCIL
09 MAR 2011
RECEIVED

C2	Rear garden fences changed to 1.8m close boarded	08.03.11	KJW	KW
C1	CONSTRUCTION ISSUE	22.10.10	KJW	KW
T1	Tender Issue	14.07.10	PG	

REV	DESCRIPTION	DATE	INT	CHKD
STATUS	CONSTRUCTION			

calfordseaden
construction & property consultants

Client
Leadbitter

Project
Ranelagh Road, Havant
Hampshire

Title
Site layout 5 of 5
Plots 21 - 22

Scale	Date	Drawn	Checked
1:100 @A1	14.07.10	PG	KR

Project No:	Drawing No.	Revision
S100044	105	C2

Calford House, Wessex Business Park, Wessex Way
Colden Common, Winchester, Hampshire SO21 1WP
T 01962 718300 F 01962 718350
E winchester@calfordseaden.co.uk W www.calfordseaden.co.uk