


SUPERSEDED

CYCLE PARKING NOTE:

The provision of Long and Short stay cycle stands is to be agreed when the building classifications and sub-division sizes are known.

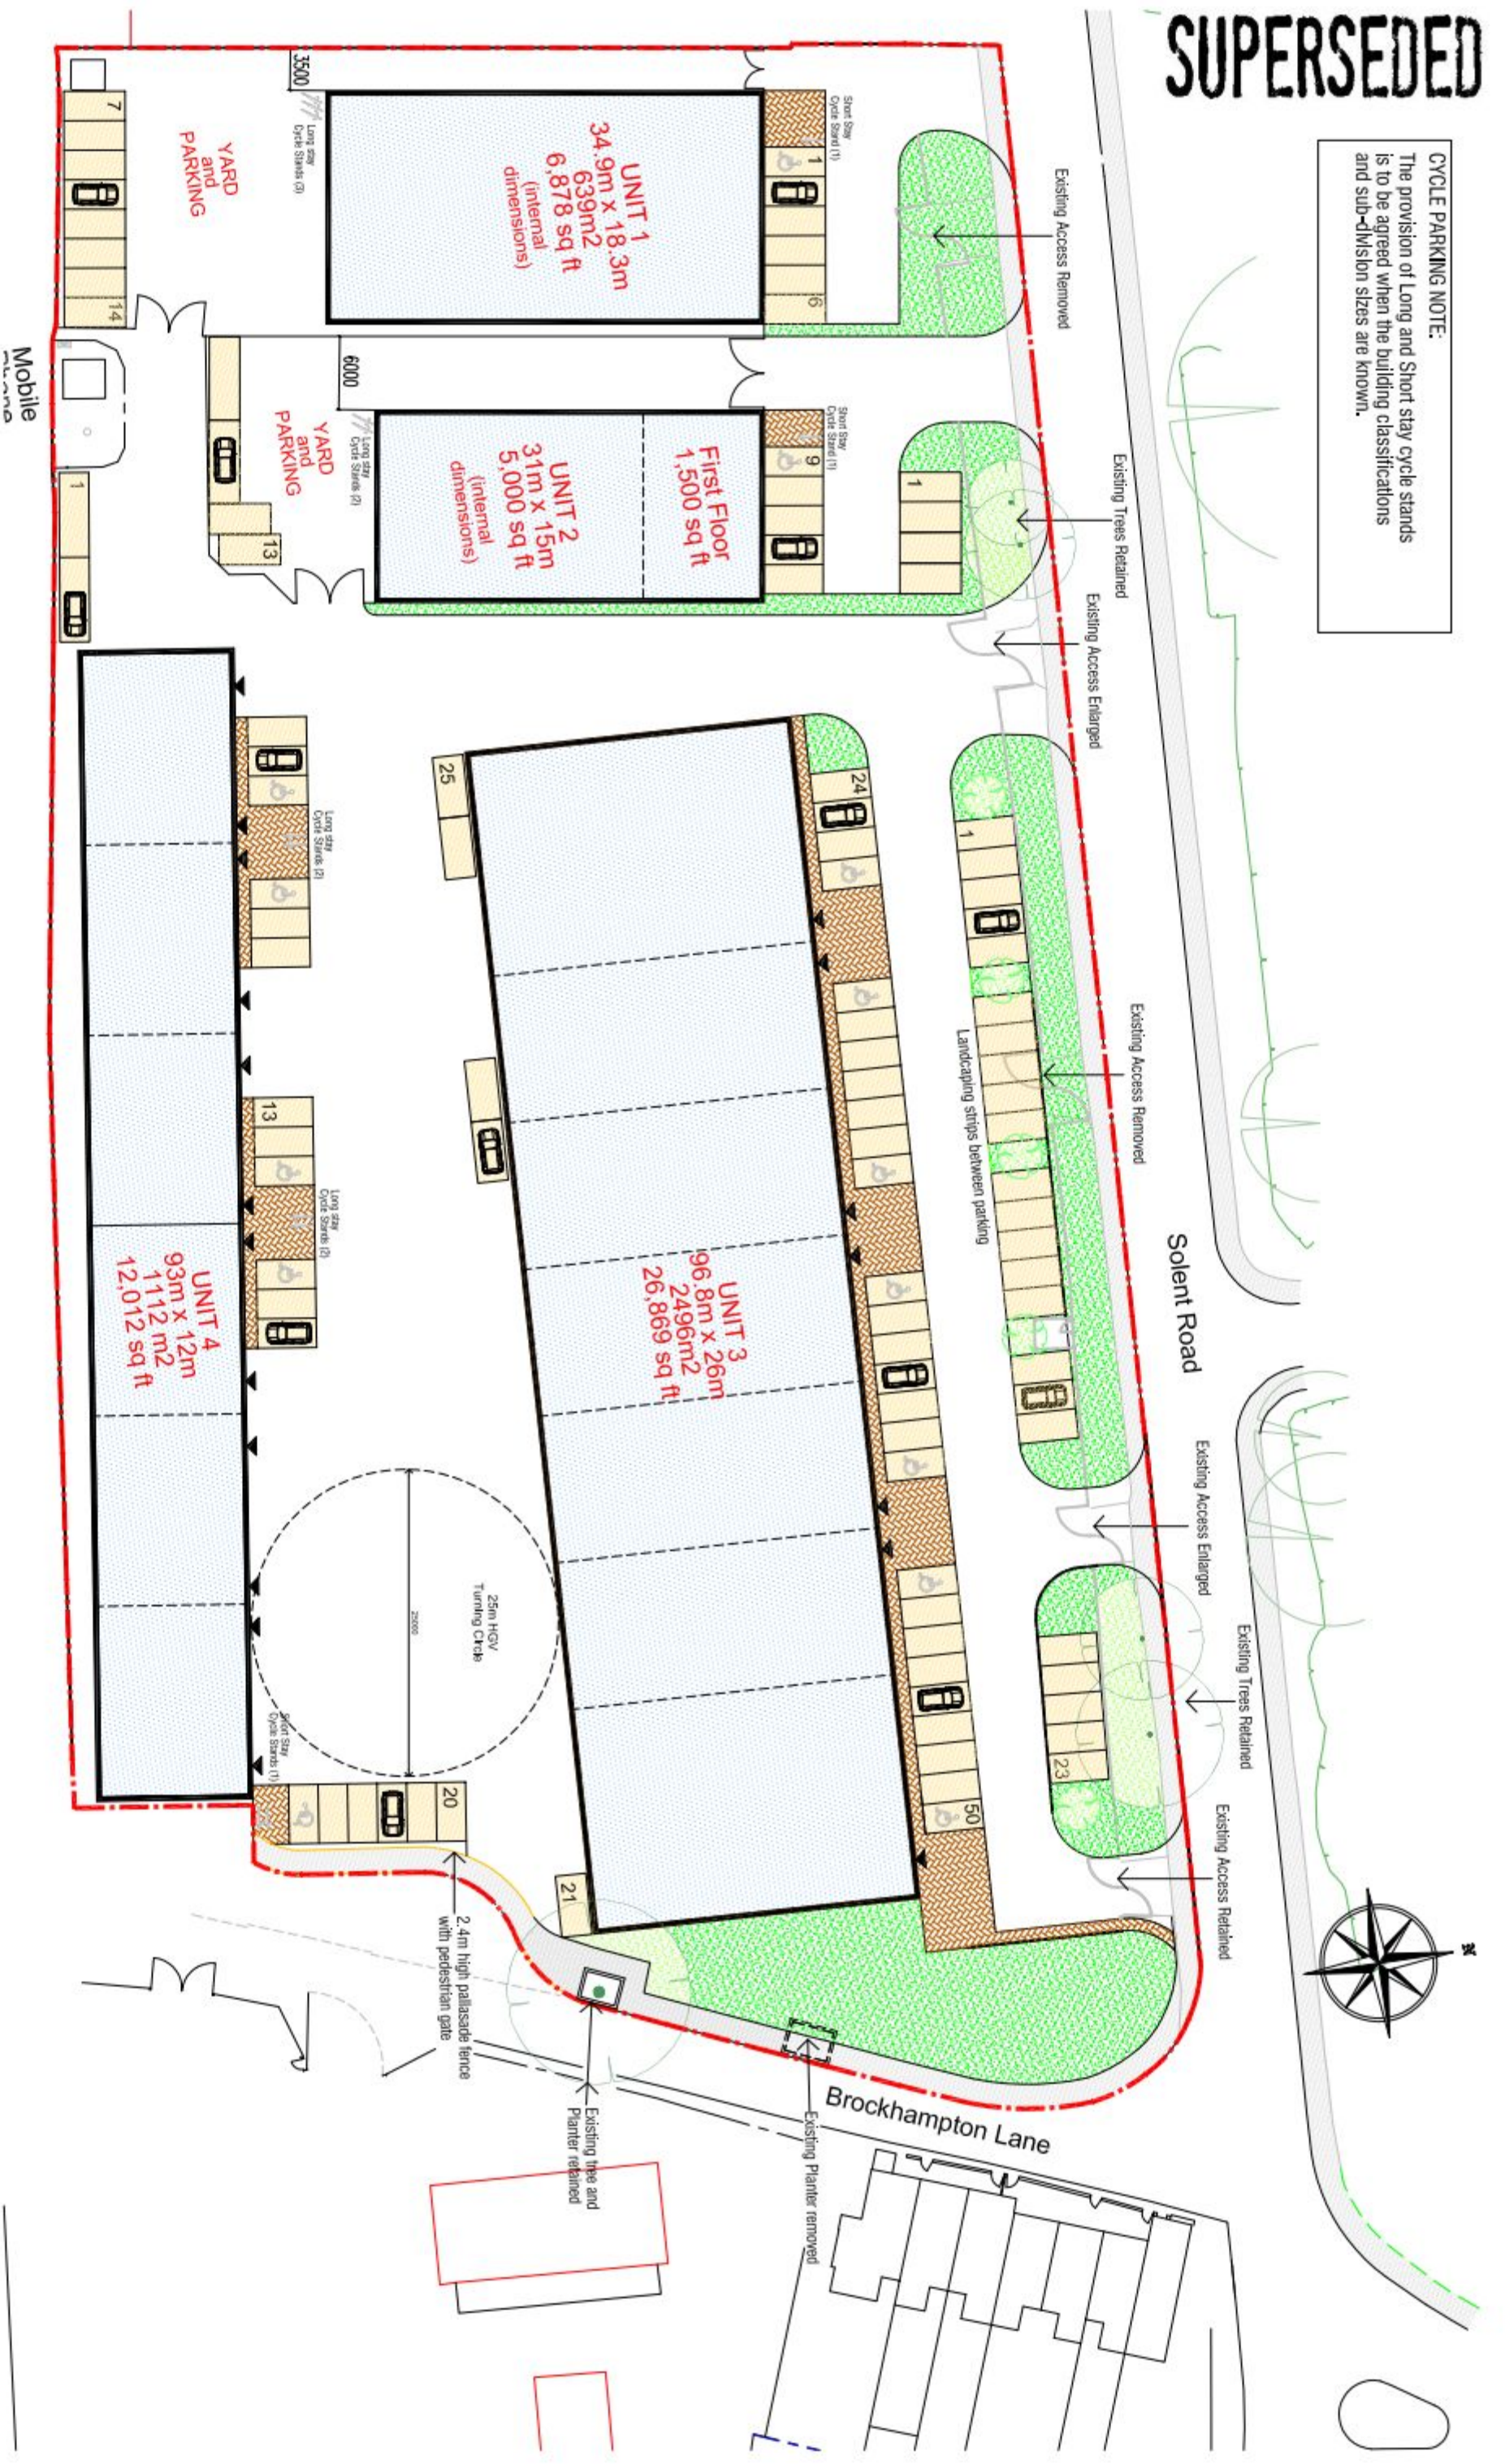

Hargreaves

Solent Trade Park
Havant

SITE PLAN

HA SR TP 01 N
1:500 @A3
CB