
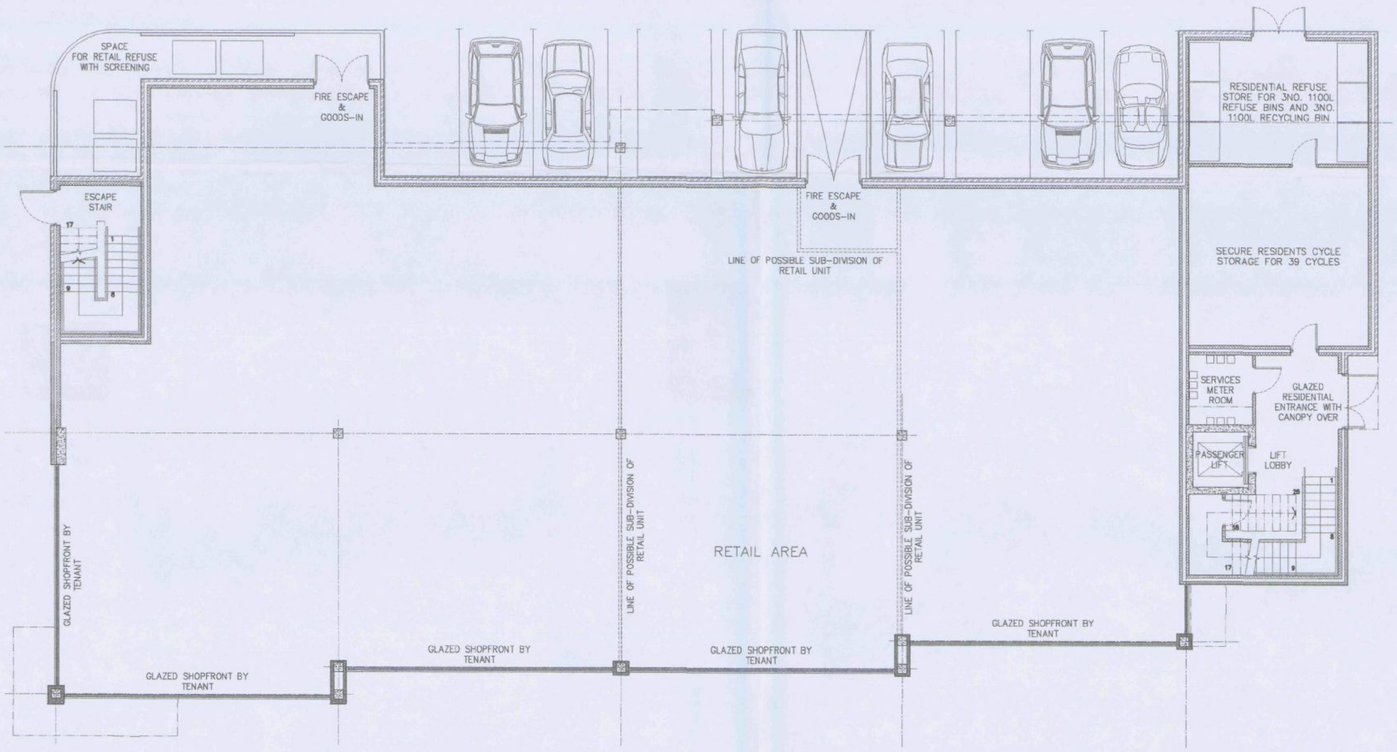


GROUND FLOOR PLAN
SCALE 1:100 @ A1

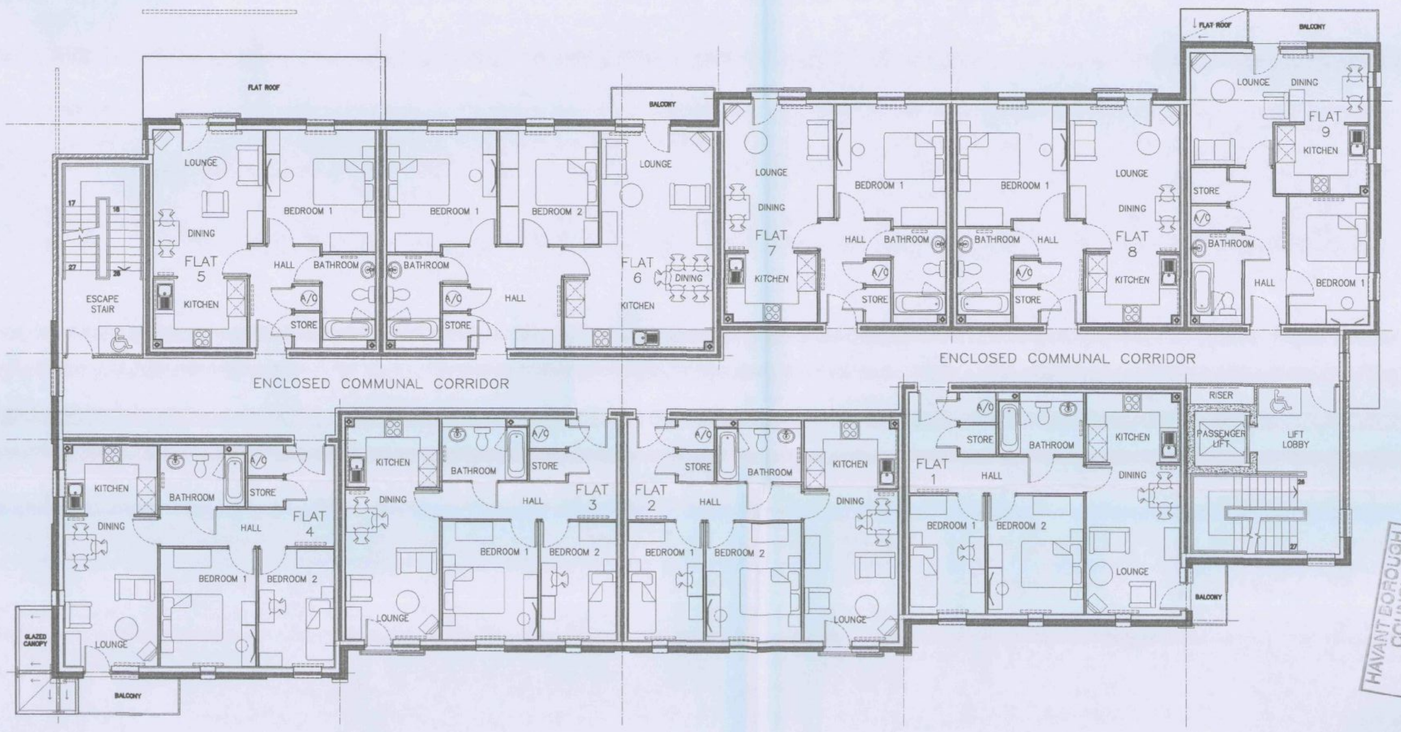

FIRST FLOOR PLAN
SCALE 1:100 @ A1

HAVANT BOROUGH COUNCIL
17 AUG 2010
RECEIVED

SCALE 1:200 @ A3

RED SQUARE SOUTH PARK COURT

PROPOSED NEW RETAIL
& RESIDENTIAL DEVELOPMENT
PARK ROAD SOUTH
HAVANT, HAMPSHIRE
GROUND & FIRST FLOOR PLANS

mcdonaldarchitects.co.uk
United House | North Road | London | N7 9DP | t +44 (0)20 7607 8836 | f +44 (0)20 7609 6464

CHECKED		MAR 2009	SCALE 1:100@A1
DRAWN	MM	880-111	REVISION