


**PROPOSED SINGLE STOREY REAR ADDITION.
14, SANDY POINT ROAD, HAYLING ISLAND, HANTS.
FOR MR & MRS A. TRAVERS-AYRE.**

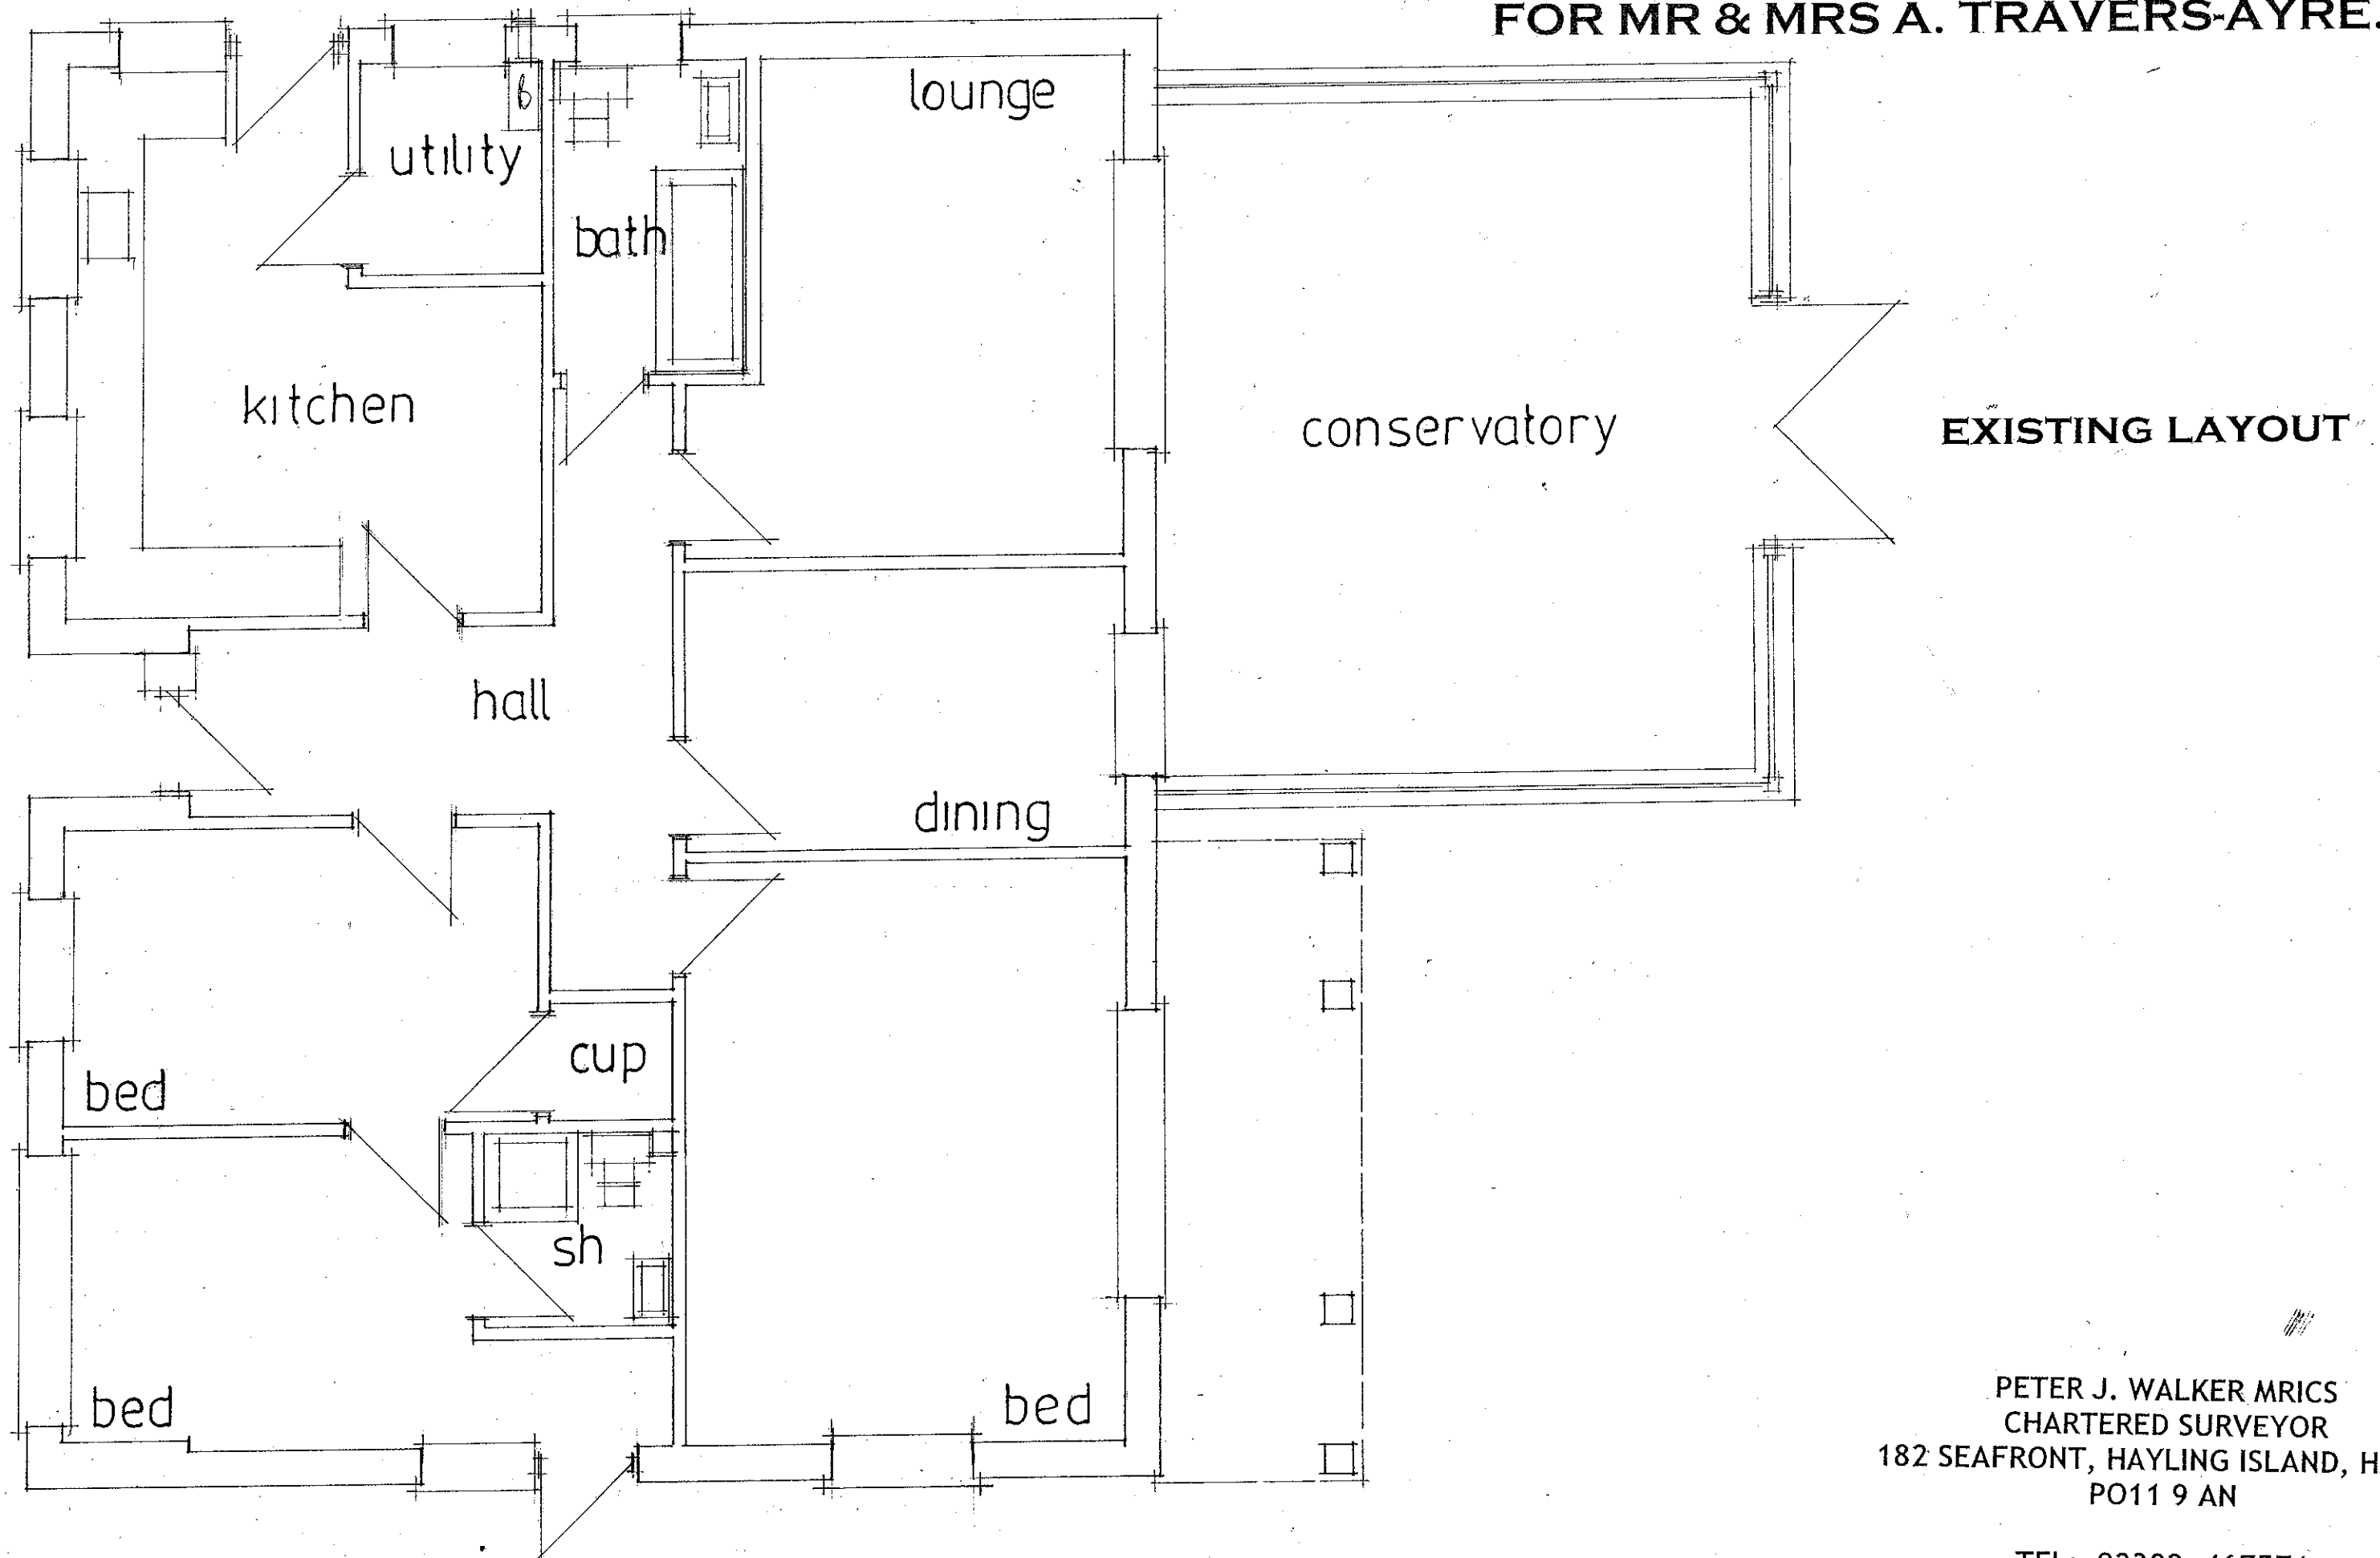

PETER J. WALKER MRICS
CHARTERED SURVEYOR
182 SEAFRONT, HAYLING ISLAND, HANTS
PO11 9 AN

TEL: 02392 467571

date sept 2012
scale 1:50