



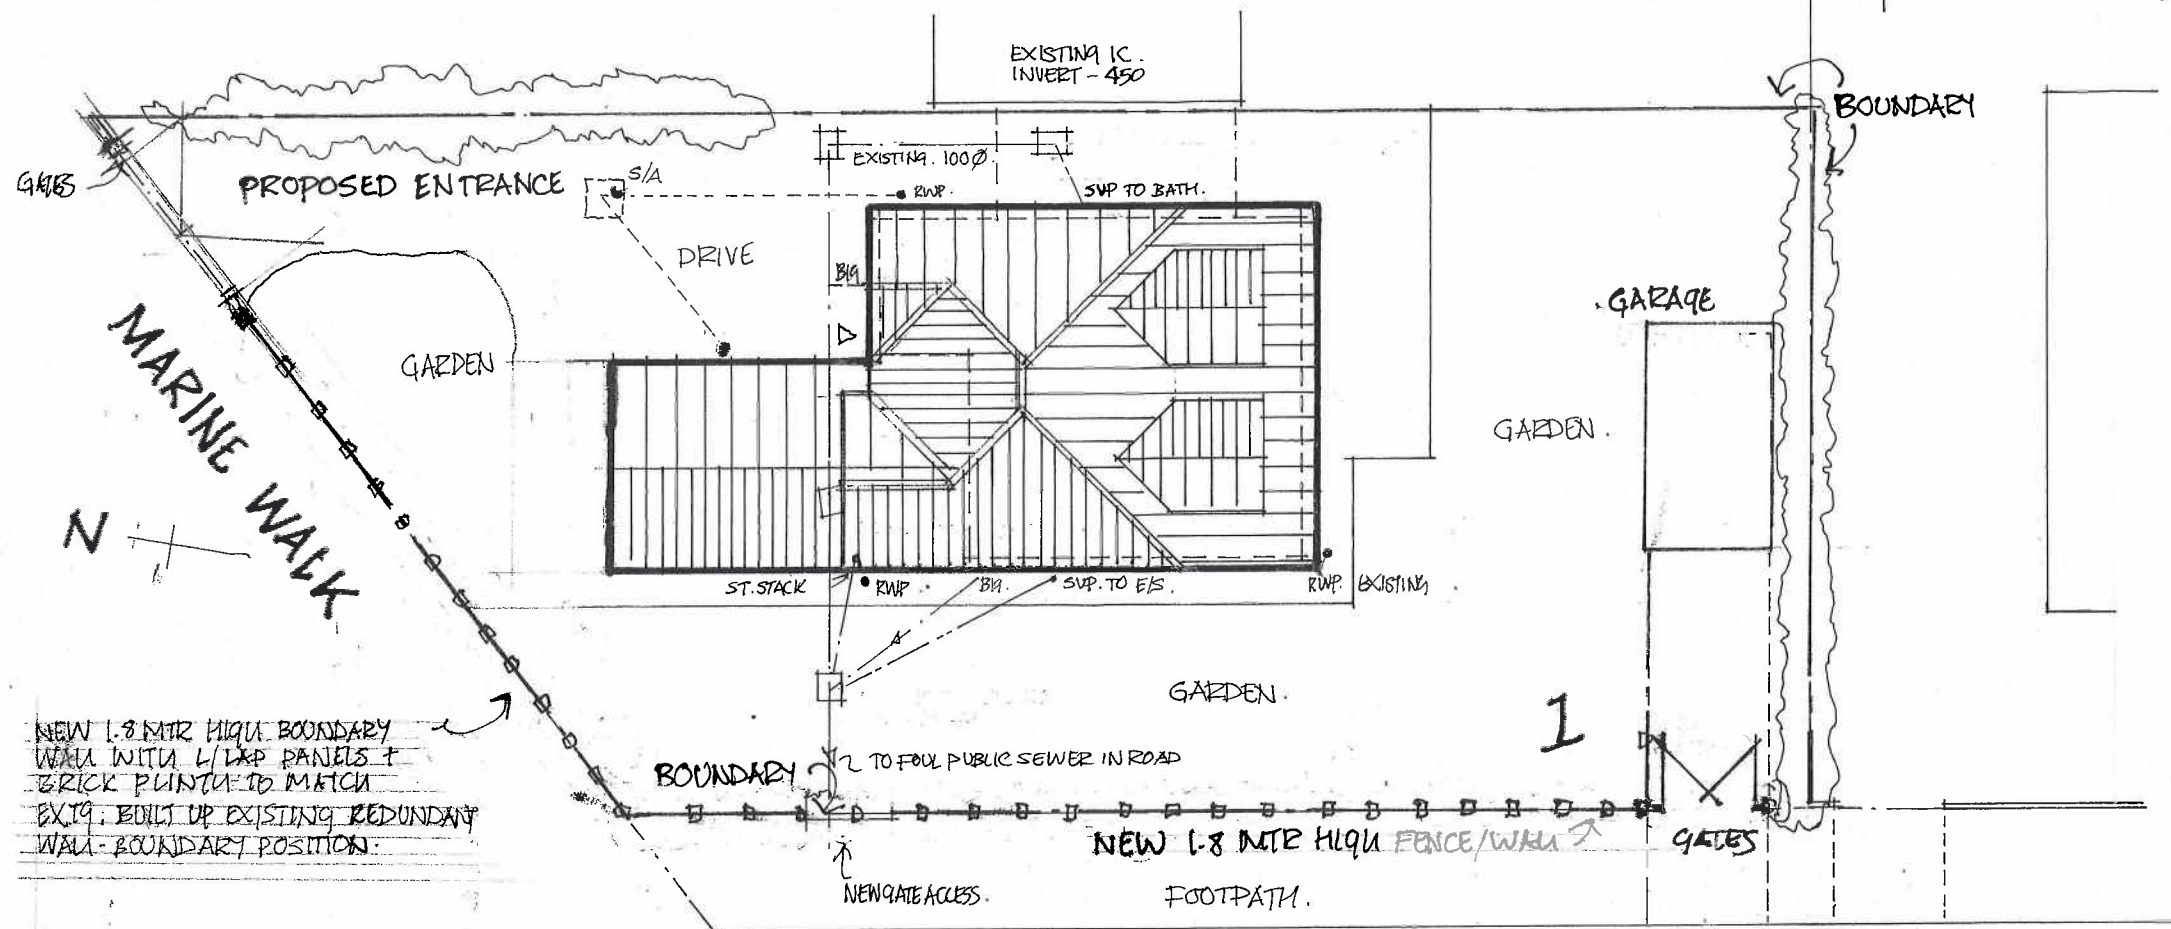

SELSMORE AVENUE
PROPOSED BLOCK PLAN - SCALE 1:200

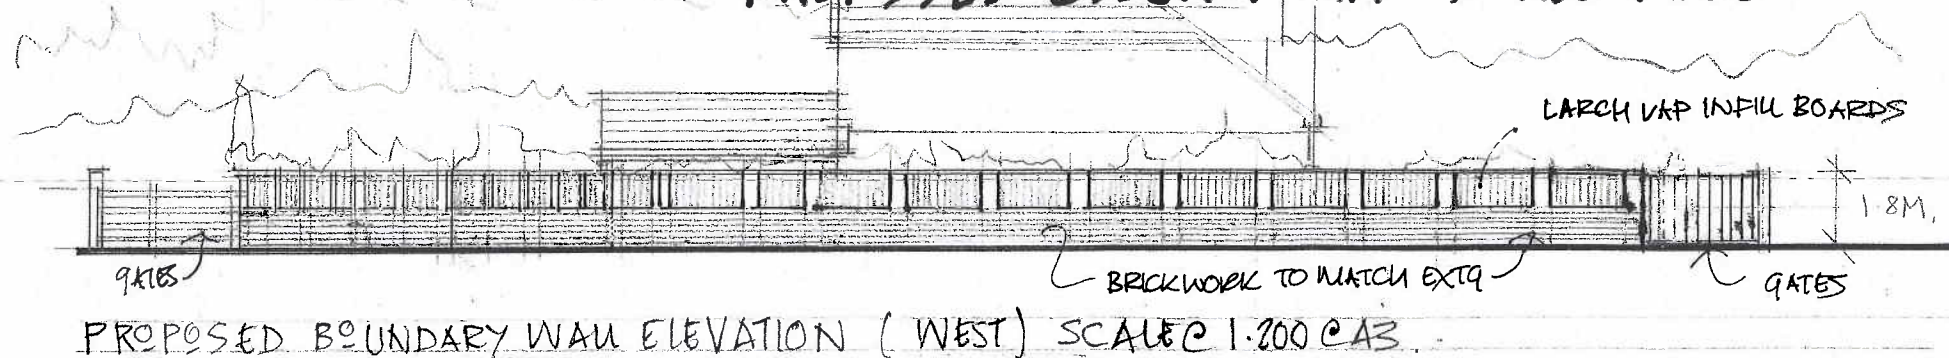

				ARCHITECTURAL PLANNING	CLIENT MR & MRS HOBBS	TITLE PROPOSED ALTERATIONS TO NO 1 SELSMORE AVE HAYLING ISLAND HAMPSHIRE.	C: GATES ADDED:																														
				1A NUTBOURNE ROAD Sandy Point, Hayling Island, Hampshire, P011 9RT Tel 02392 463994 Fax 02392 463994 E-mail: inutbourne@aol.com.uk																																	
Rev Description	Date	PM			Scale: 1:200	Drawn by: LIR	Drawing No: 05/0401/01.																														
REVISIONS				Do not scale - check dims. on site.	Date: MAY 2012	Checked by:																															
							<table><tr><td></td><td></td><td></td><td></td><td></td><td></td><td></td><td></td><td></td><td></td></tr><tr><td>J</td><td>K</td><td>L</td><td>M</td><td>N</td><td>P</td><td>Q</td><td></td><td></td><td></td></tr><tr><td>S</td><td>T</td><td>U</td><td>V</td><td>W</td><td>X</td><td>Y</td><td></td><td></td><td></td></tr></table>											J	K	L	M	N	P	Q				S	T	U	V	W	X	Y			
J	K	L	M	N	P	Q																															
S	T	U	V	W	X	Y																															