Note - All dimensions are approximate and for quotation purposes only, detailed dimensions would need to be taken on site prior to manufacture

PERMIT

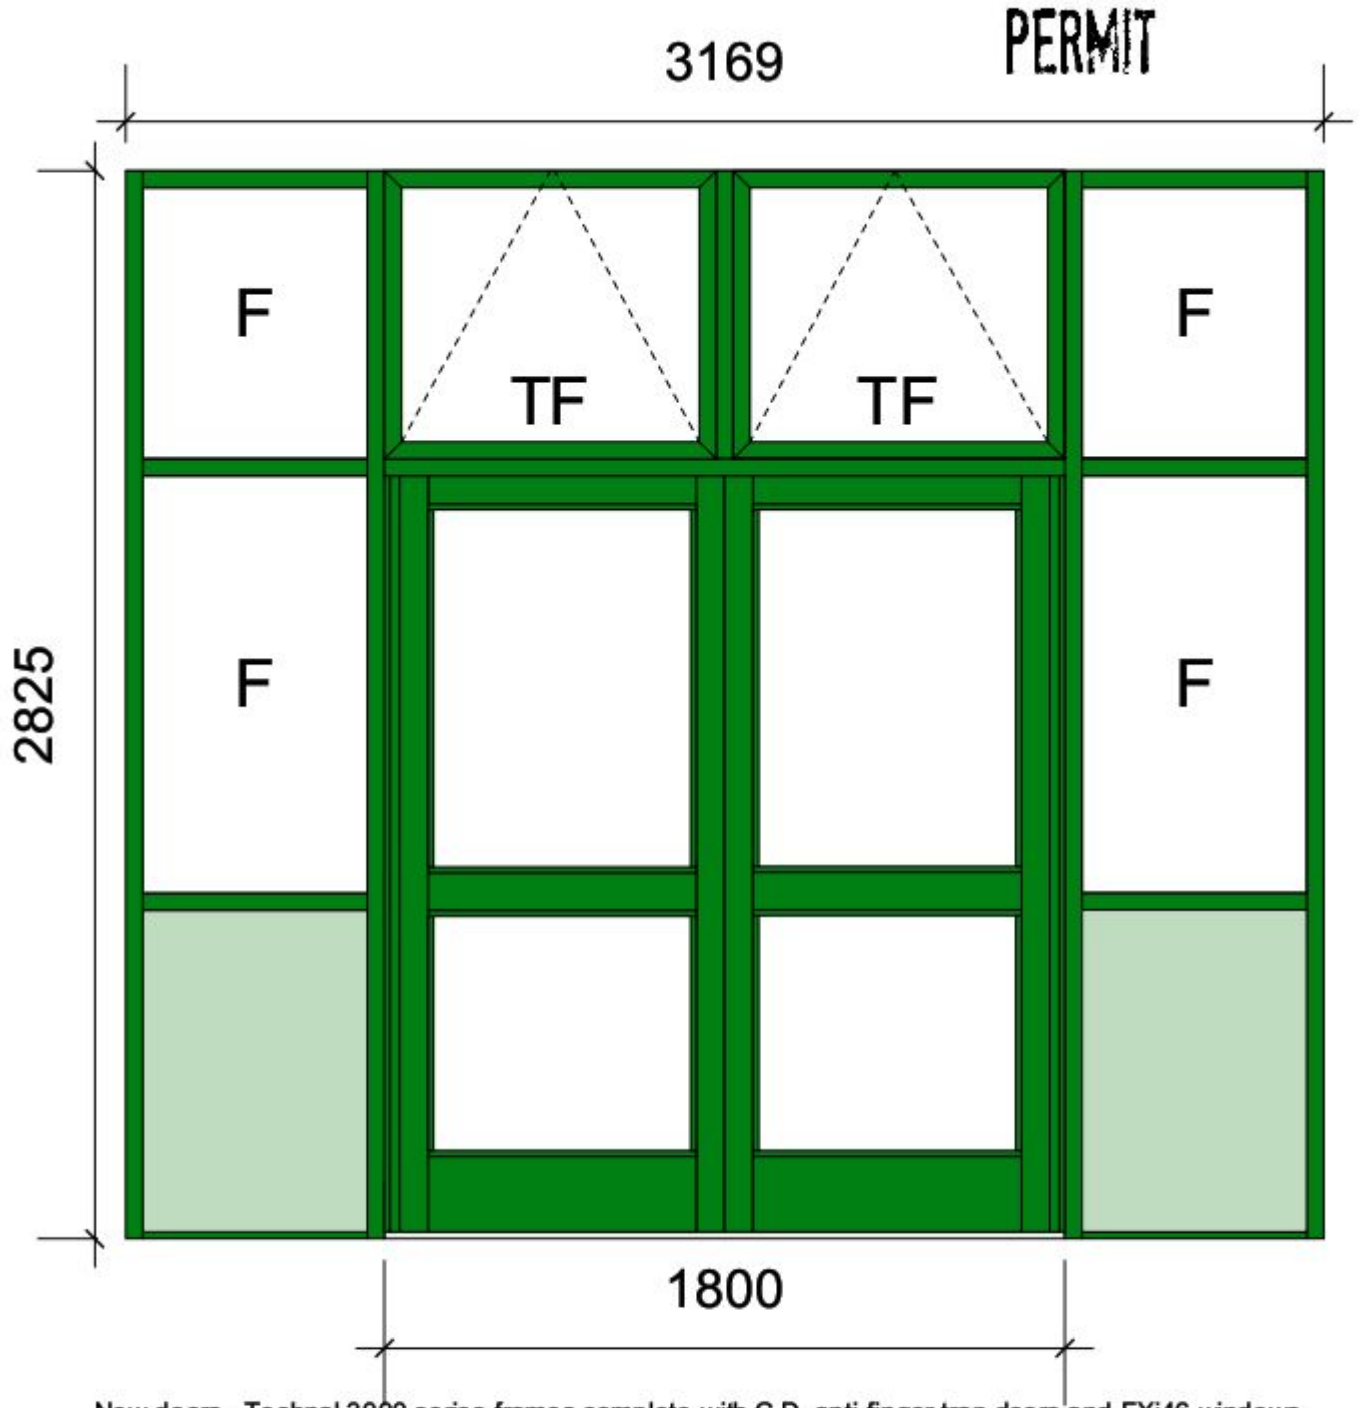

New doors - Technal 3000 series frames complete with C.D. anti finger trap doors and FXi46 windows with those maked TF having manually operated teleflex winders, those marked F as fixed lights. Doors to be hung on swing free concealed transom closers and be fitted with Dorma TS93 hold open closers. Slave leaf fitted with key operated flush bolts and opening leaf with pad handle to latch lock and key/thumbturn cylinder security hook lock. Glazing 24mm with 6.4mm Laminated Softcoat, 14mm Argon filled cavity, warm edge spacer and 4mm toughened glass providing a centre pane U-Value 1.2W/m³.K. or whole curtain walling U-Value 1.8W/m³.K. Doors to provide minimum effective clear width of 800mm

Quotation

Notes
1 **This drawing is © copyright Hampshire County Council 2010. No unauthorised reproduction of any kind is permitted.**
2 No Dimensions to be scaled from this drawing
3 This map is reproduced from Ordnance Survey material with the permission of Ordnance Survey on behalf of the controller of Her Majesty's Stationery Office ©Crown copyright. Unauthorised reproduction infringes Crown Copyright and may lead to prosecution or civil proceedings (100019180), 2010

rev	description	date	by

Hampshire County Council

HCC Property Services,
Three Minsters House,
76 High Street, Winchester SO23 8UL.
tel (01962) 847801

PROJECT
St Peter's RC Primary School
Stakes Hill Road, Waterlooville
Hampshire, PO7 7BP

SHEET CONTENTS
Details of curtain walling and doors

SCALE	DATE	DRAWN	CHKD.	DRAWING No.	REVISION
1:20 @ A4	24/06/11	ARC	JJC	P8948 - 601	

FILE REF. P8948