
PERMIT

NOTES GENERALLY AS WEST ELEVATION

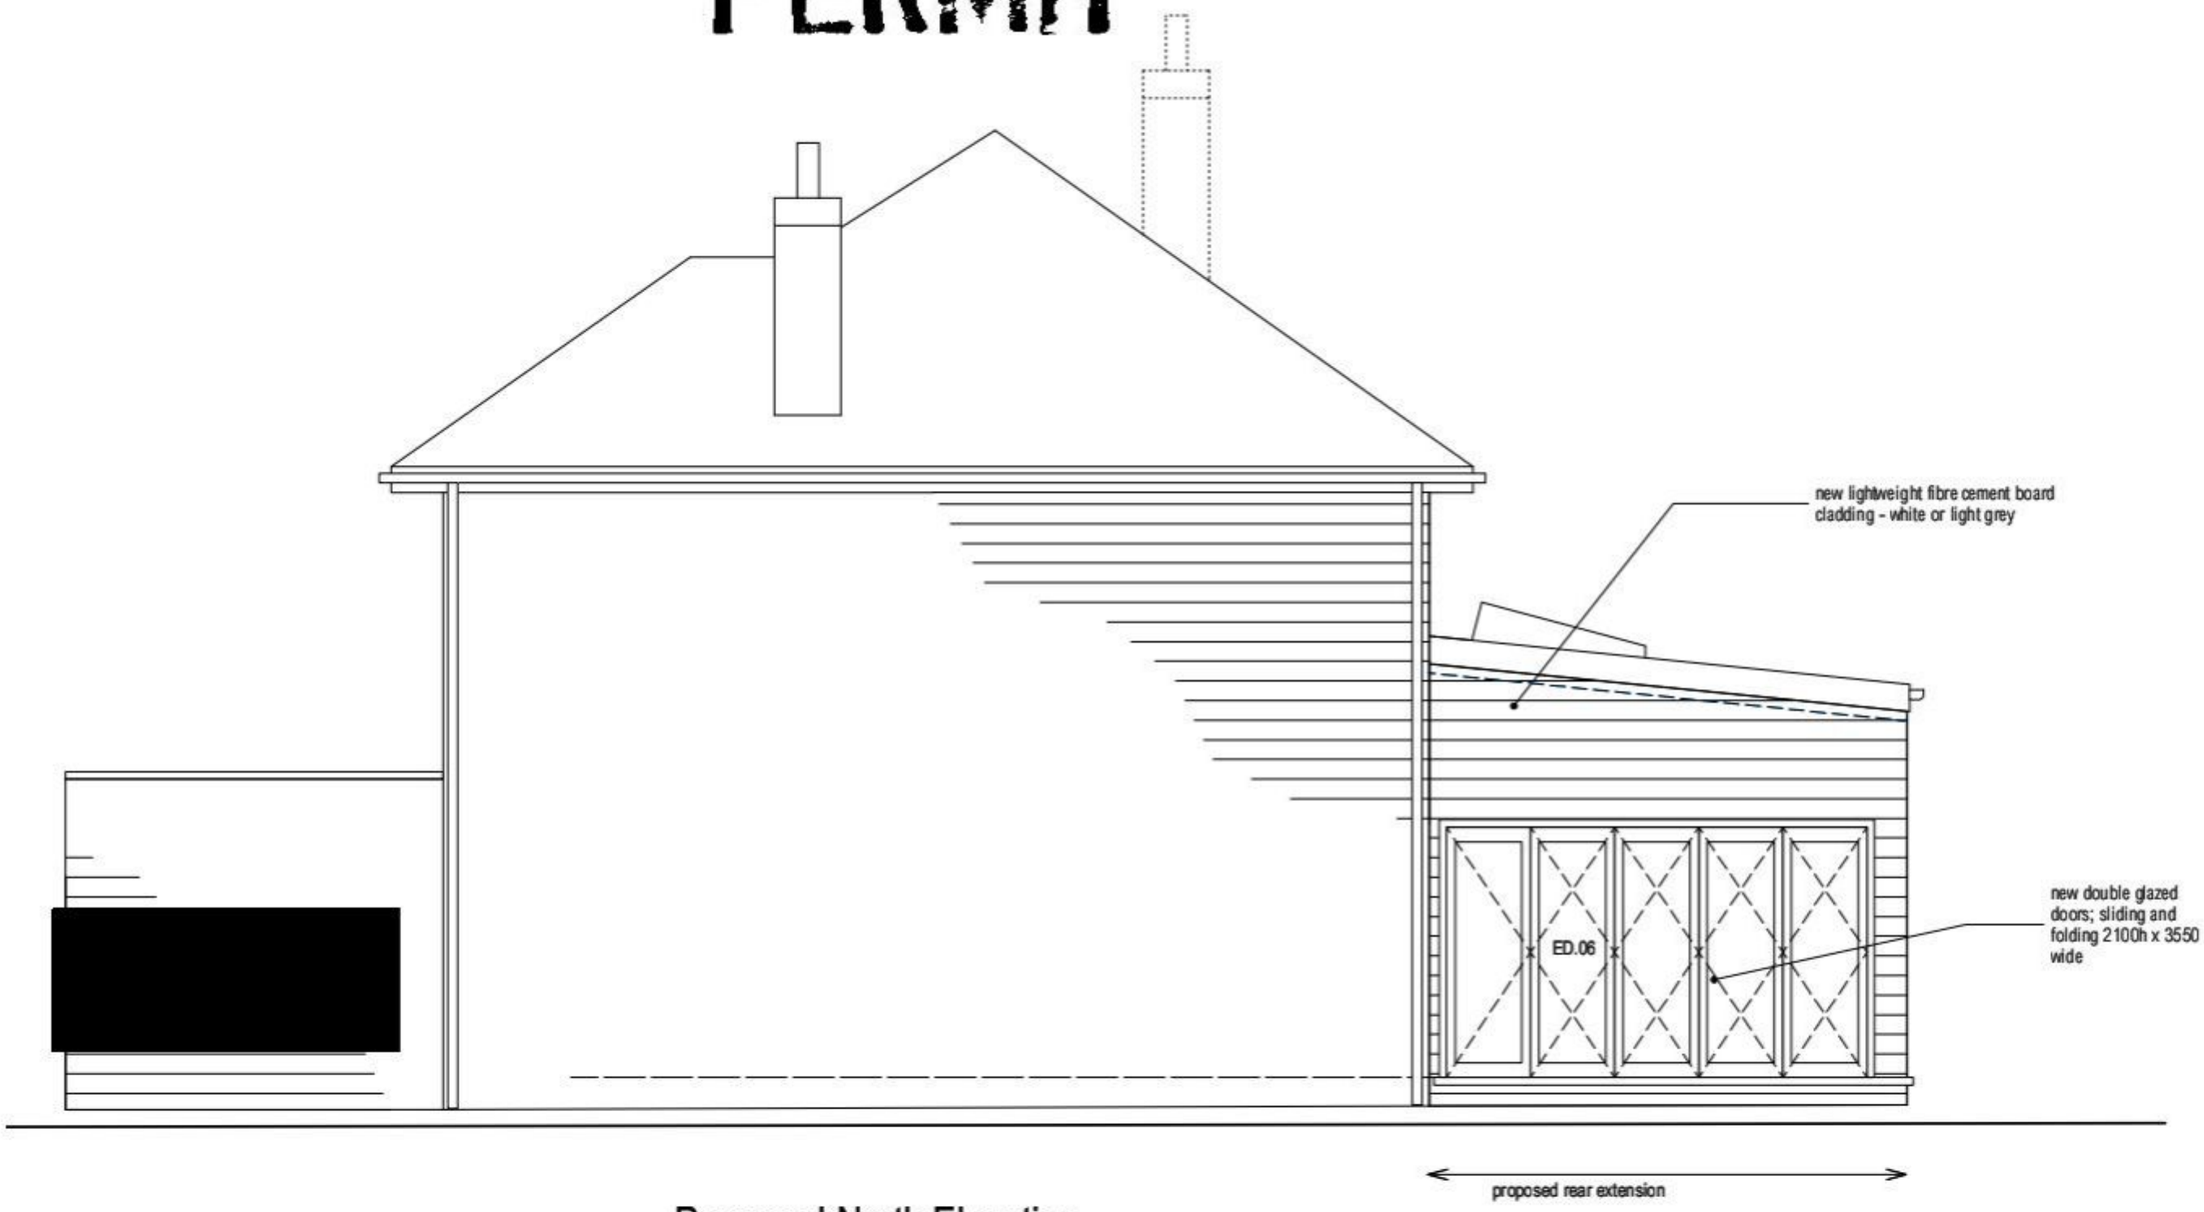

Proposed North Elevation

t translucent laminated
t.b.c. to be confirmed
u.n.o. unless noted otherwise

rev date descr

apx north

0 m 500 1.0 2.0
scale - metres 1:50 @ A3

ARCHITECTS: adam pearson I building design
50 Morden Way, Sutton, Surrey SM3 9PG
pearson.ap@gmail.com +44 7960457801

DATE 1 June 2011

Alterations + Additions at 11 Westbourne Ave Emsworth PO10 7QT for K. Percy + R. Sarti

DRAWING TITLE Proposed North Elevation

DRAWING No. 12