


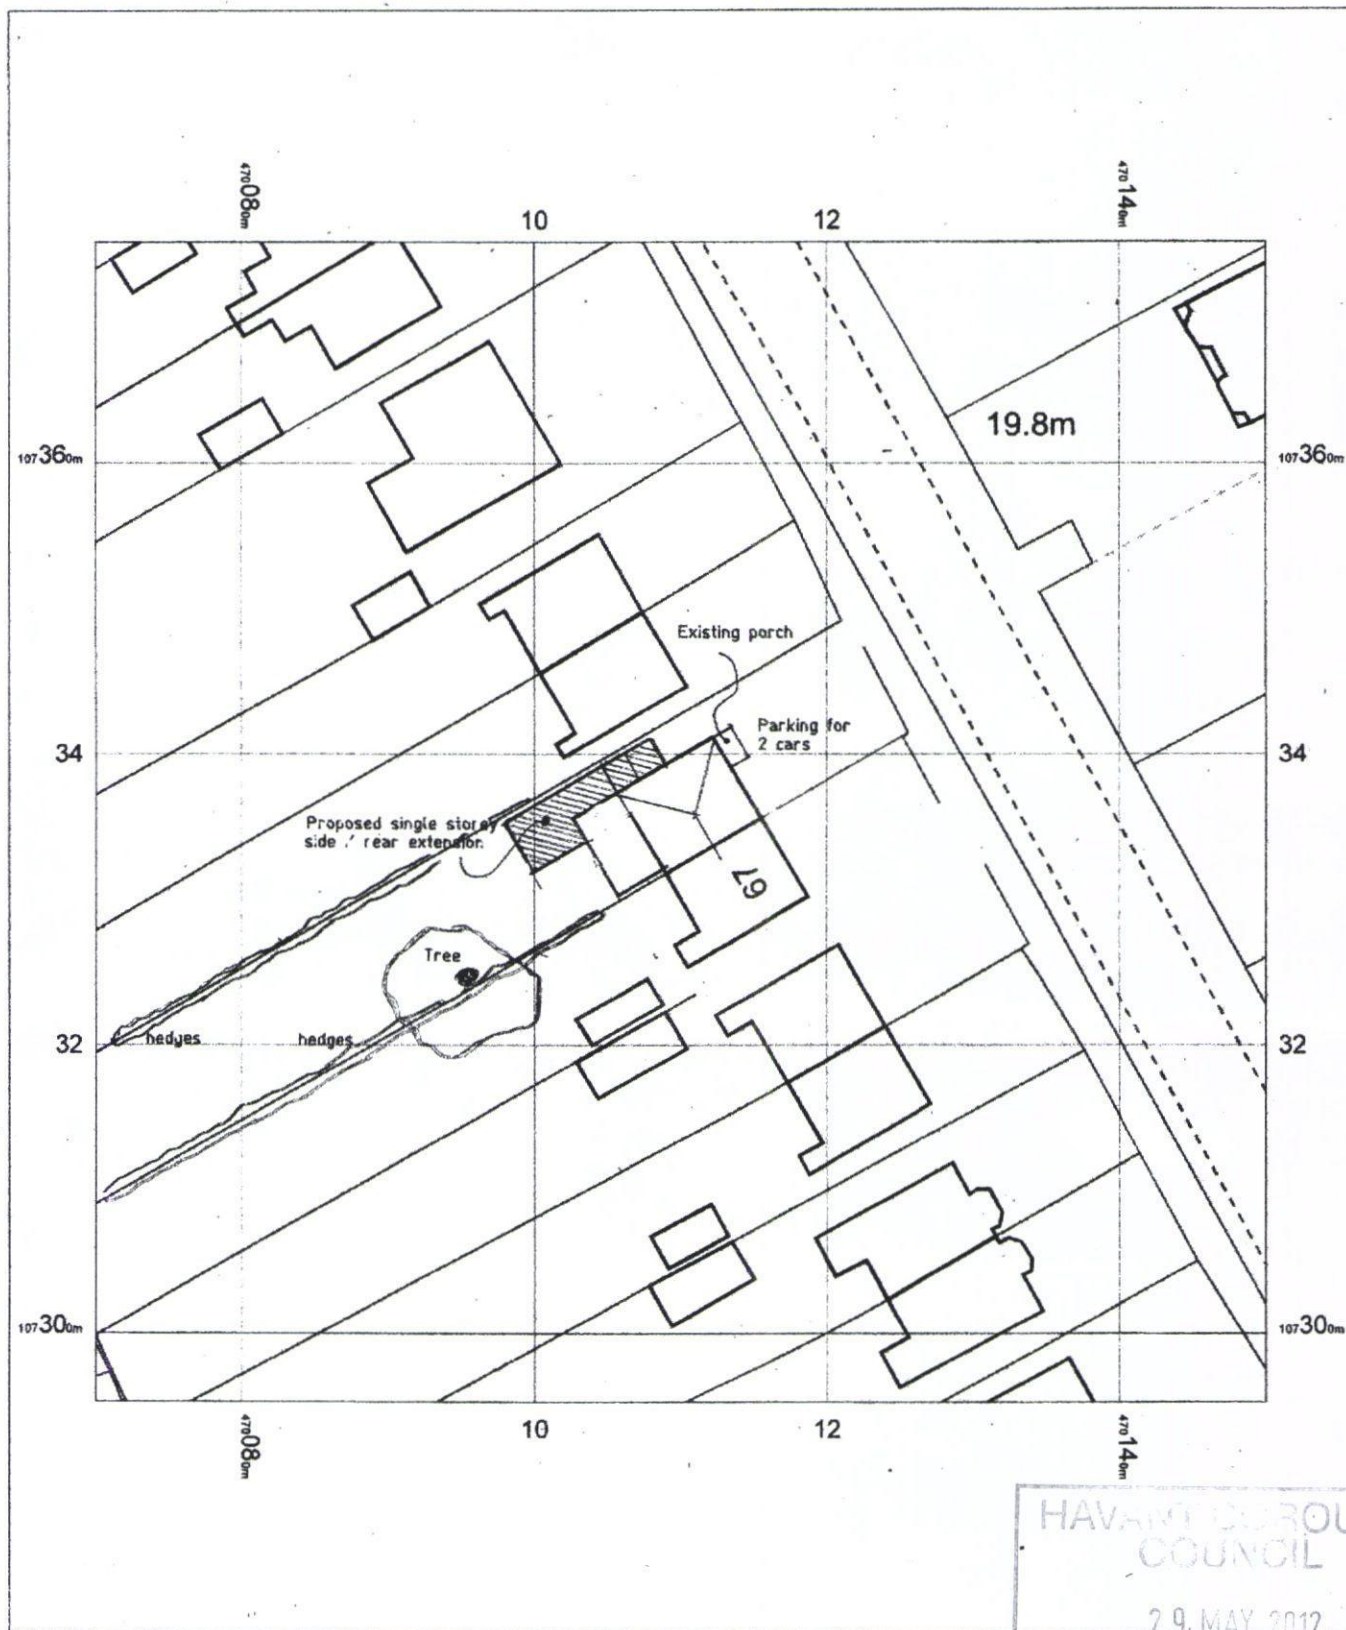

OS Mastermap
16 May 2012, ID: BW1-00150717
www.blackwellmapping.co.uk

1:500 scale print at A4, Centre: 470110 E, 107335 N

©Crown Copyright. Licence no. 100041040

Mapping
sourced from

OS Ordnance
Survey

BLACKWELL'S
www.blackwellmapping.co.uk

TEL: 02920 228 779
maps.cardiff@blackwell.co.uk