


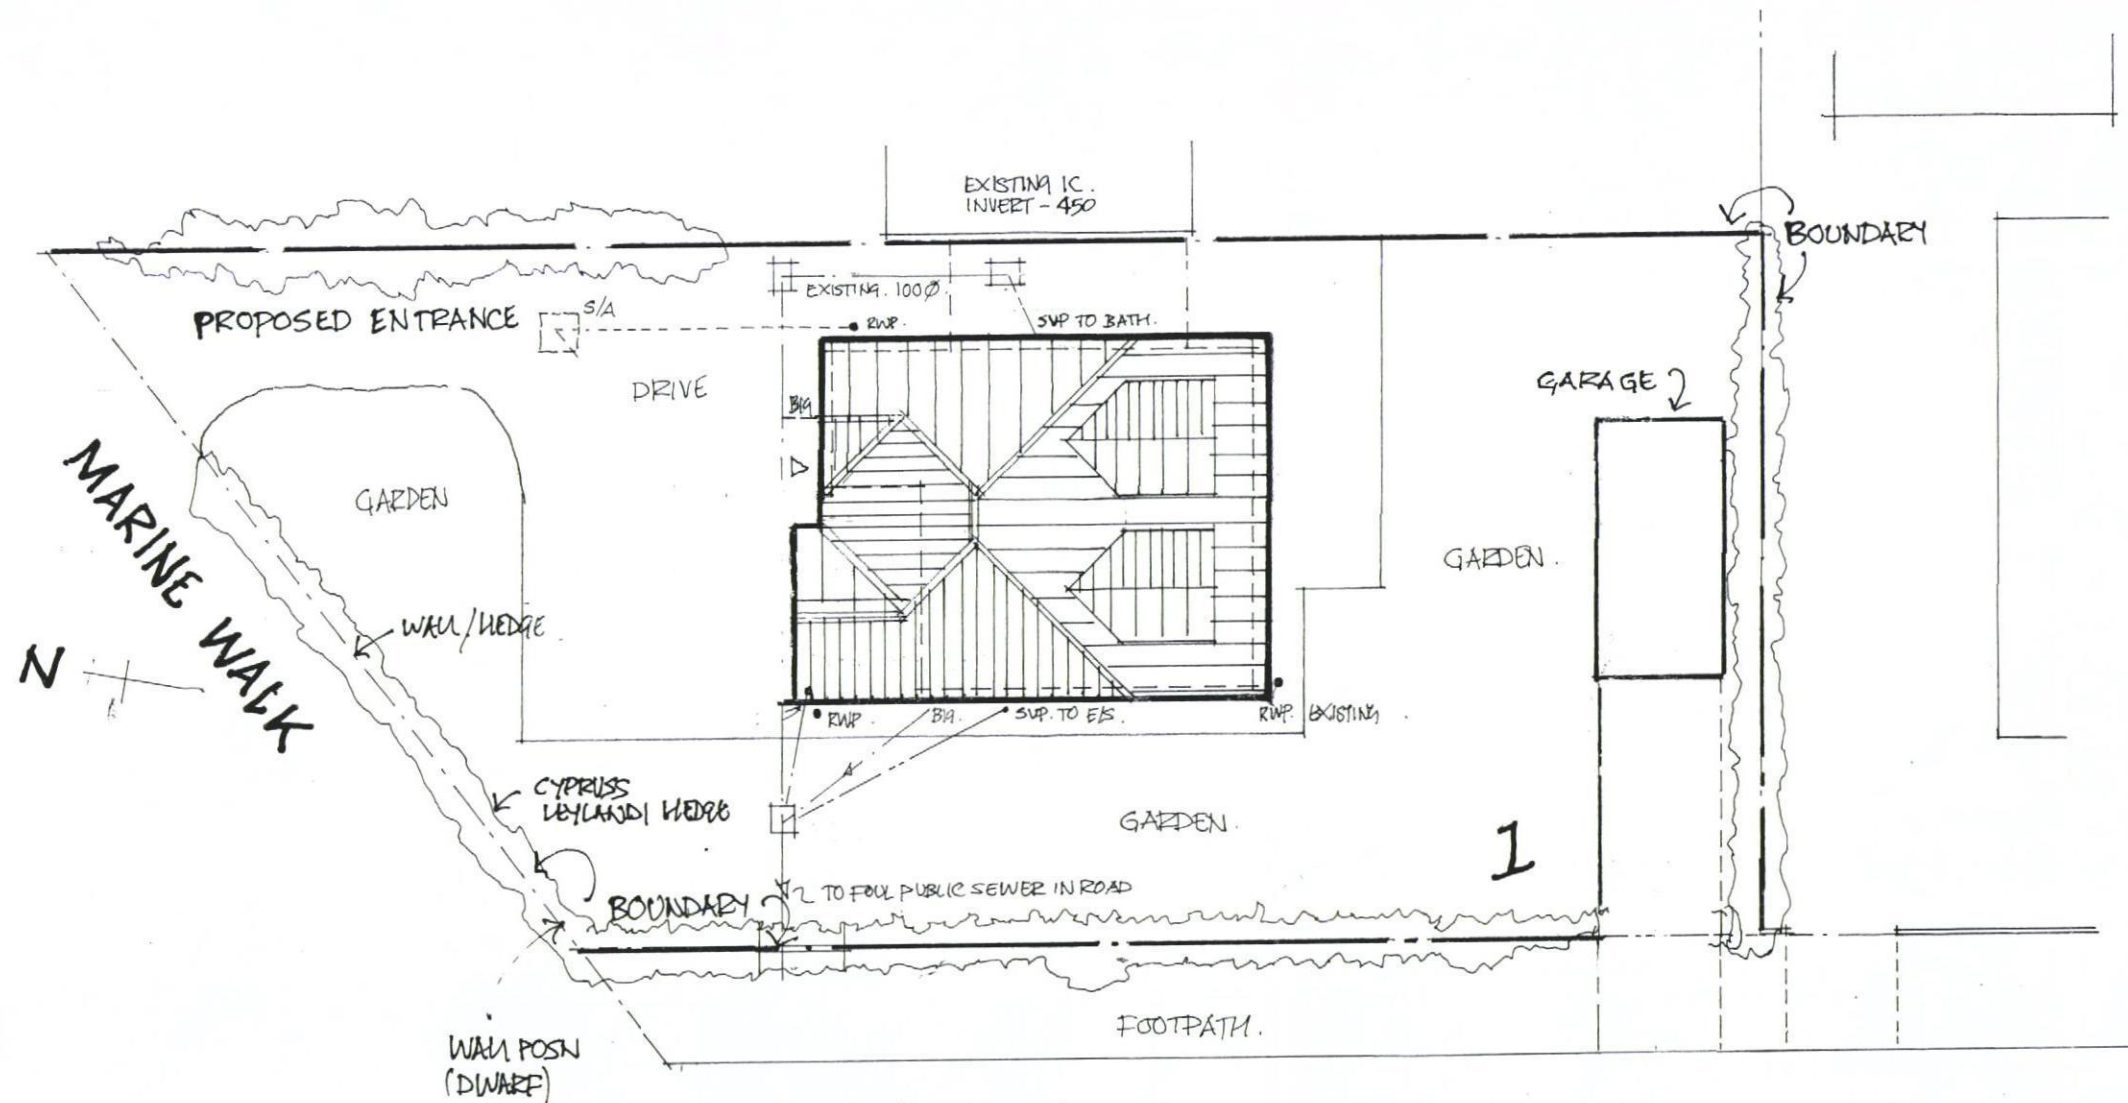

SELSMORE AVENUE

EXISTING BLOCK PLAN - SCALE 1:200



Rev Description REVISIONS	Date PM	ARCHITECTURAL PLANNING 1A NUTBOURNE ROAD Sandy Point, Hayling Island, Hampshire, PO11 9RT Tel 02392 463994 Fax 02392 463994 E-mail: inutbourne@aol.com.uk	CLIENT MR & MRS HOBBS Scale: 1:200 Date: MAY 2012	TITLE PROPOSED ALTERATIONS TO NO 1 SELSMORE AVE HAYLING ISLAND HAMPSHIRE. Drawn by: LIR Checked by: Drawing No: 05/0401/01	BCDEFGH JKLMNPQ STUVWXY
---	-----------------------	--	---	--	--