


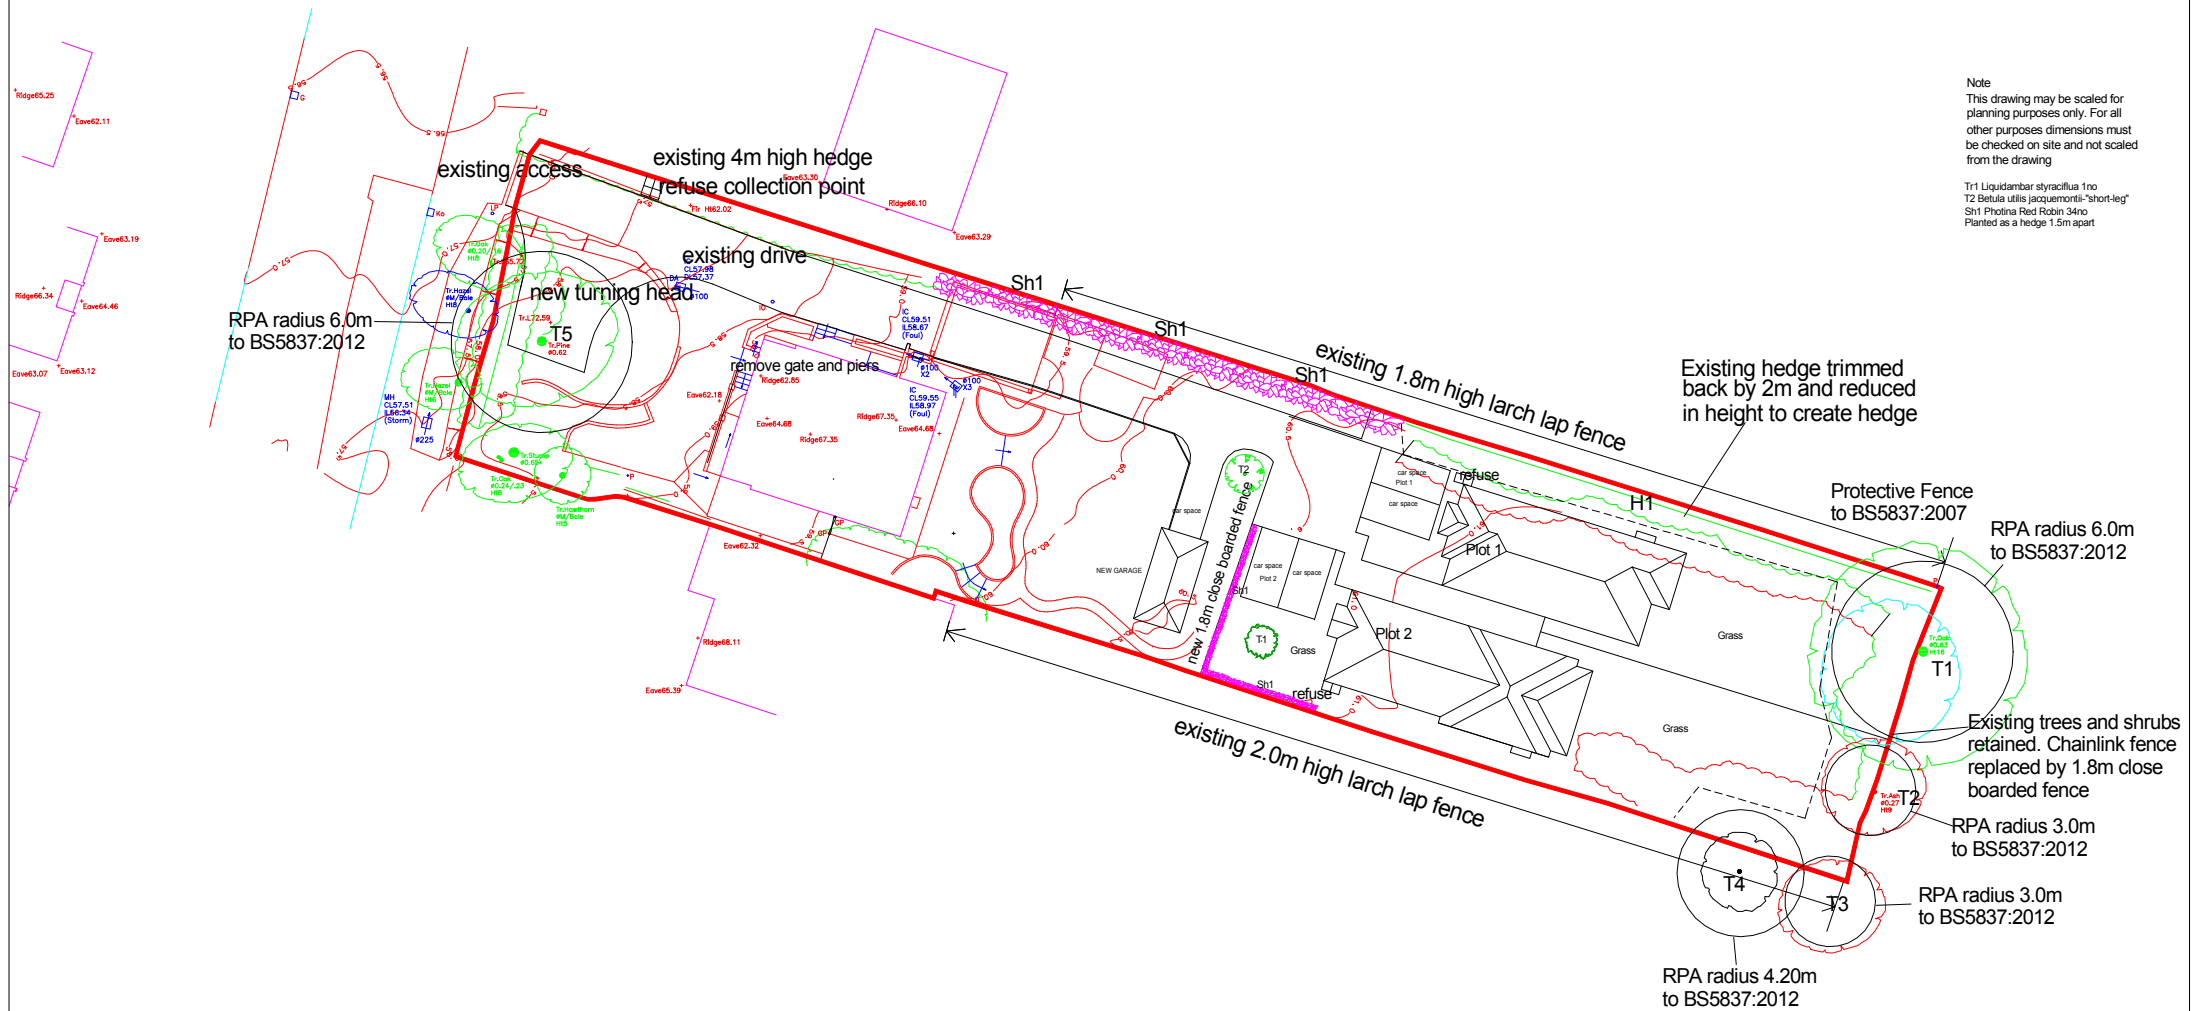

Note
This drawing may be scaled for
planning purposes only. For all
other purposes dimensions must
be checked on site and not scaled
from the drawing

T1 Liquidambar styraciflua 1no
T2 Betula utilis jacquemontii "short-leg"
Sh1 Photinia Red Robin 34no
Planted as a hedge 1.5m apart



Client	
Lovett	
Soft Landscape Plan	
Site Address	
50 London Road	
Cowplain	
PO8 8EN	
Scale 1:500 @A4	
Date 20.08.12	
DRG No 0164-12	

