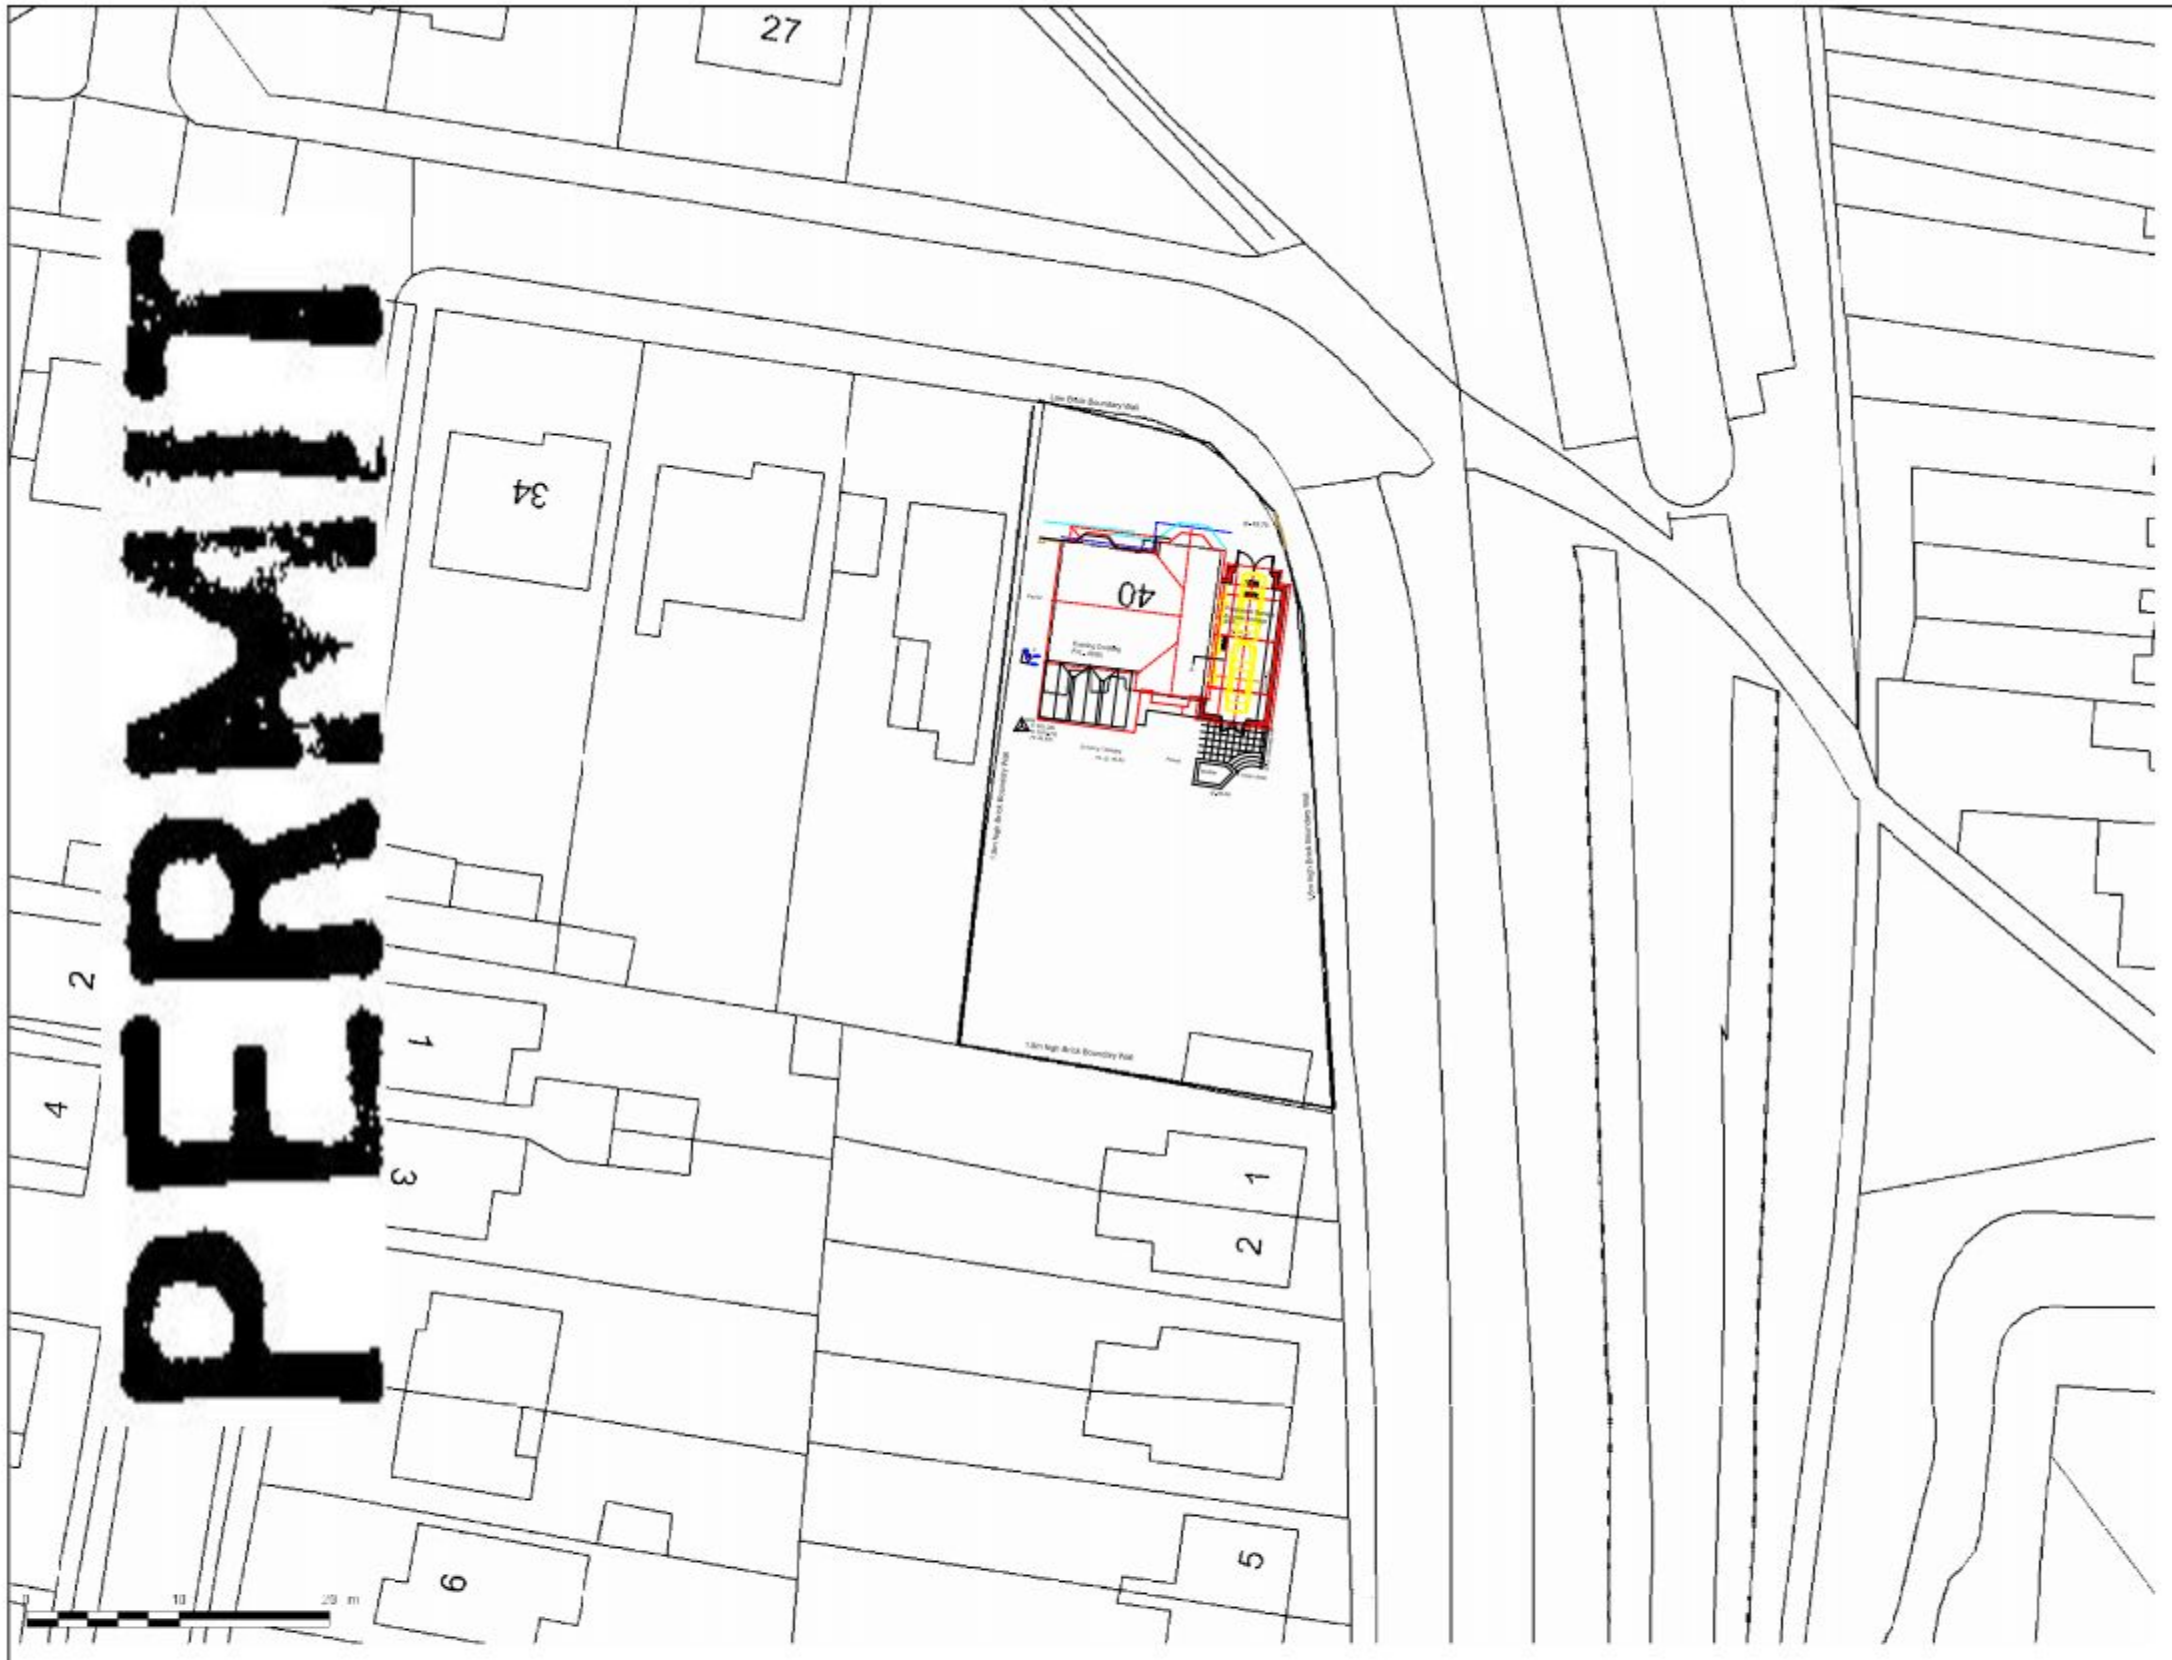

PLANNING PERMIT

SCALE	1/500
DATE	Mar. 2011
AUTHOR	PG

CONTRACTOR MUST CHECK ALL DIMENSIONS ON SITE ONLY FIGURED DIMENSIONS ARE TO BE WORKED FROM DISCREPANCIES MUST BE REPORTED TO THE ARCHITECT BEFORE PROCEEDING
© COPYRIGHT

TITLE
Proposed Garage

40, Grove Road, Havant

DETAIL
Block Plan

DRAWING No
09/101/B01

A B C D E F G H J K L M N P Q R S T U V W X Y Z

PETER GALLOWAY PARTNERSHIP
pgp
ARCHITECTS
BURGAN HOUSE, 8/10 EAST STREET,
HAVANT, HAMPSHIRE PO9 1AQ
TEL 02392 472650 FAX 02392 472702