
HAVANT BOROUGH COUNCIL
DEVELOPMENT CONTROL
19 SEP 2011
RECEIVED

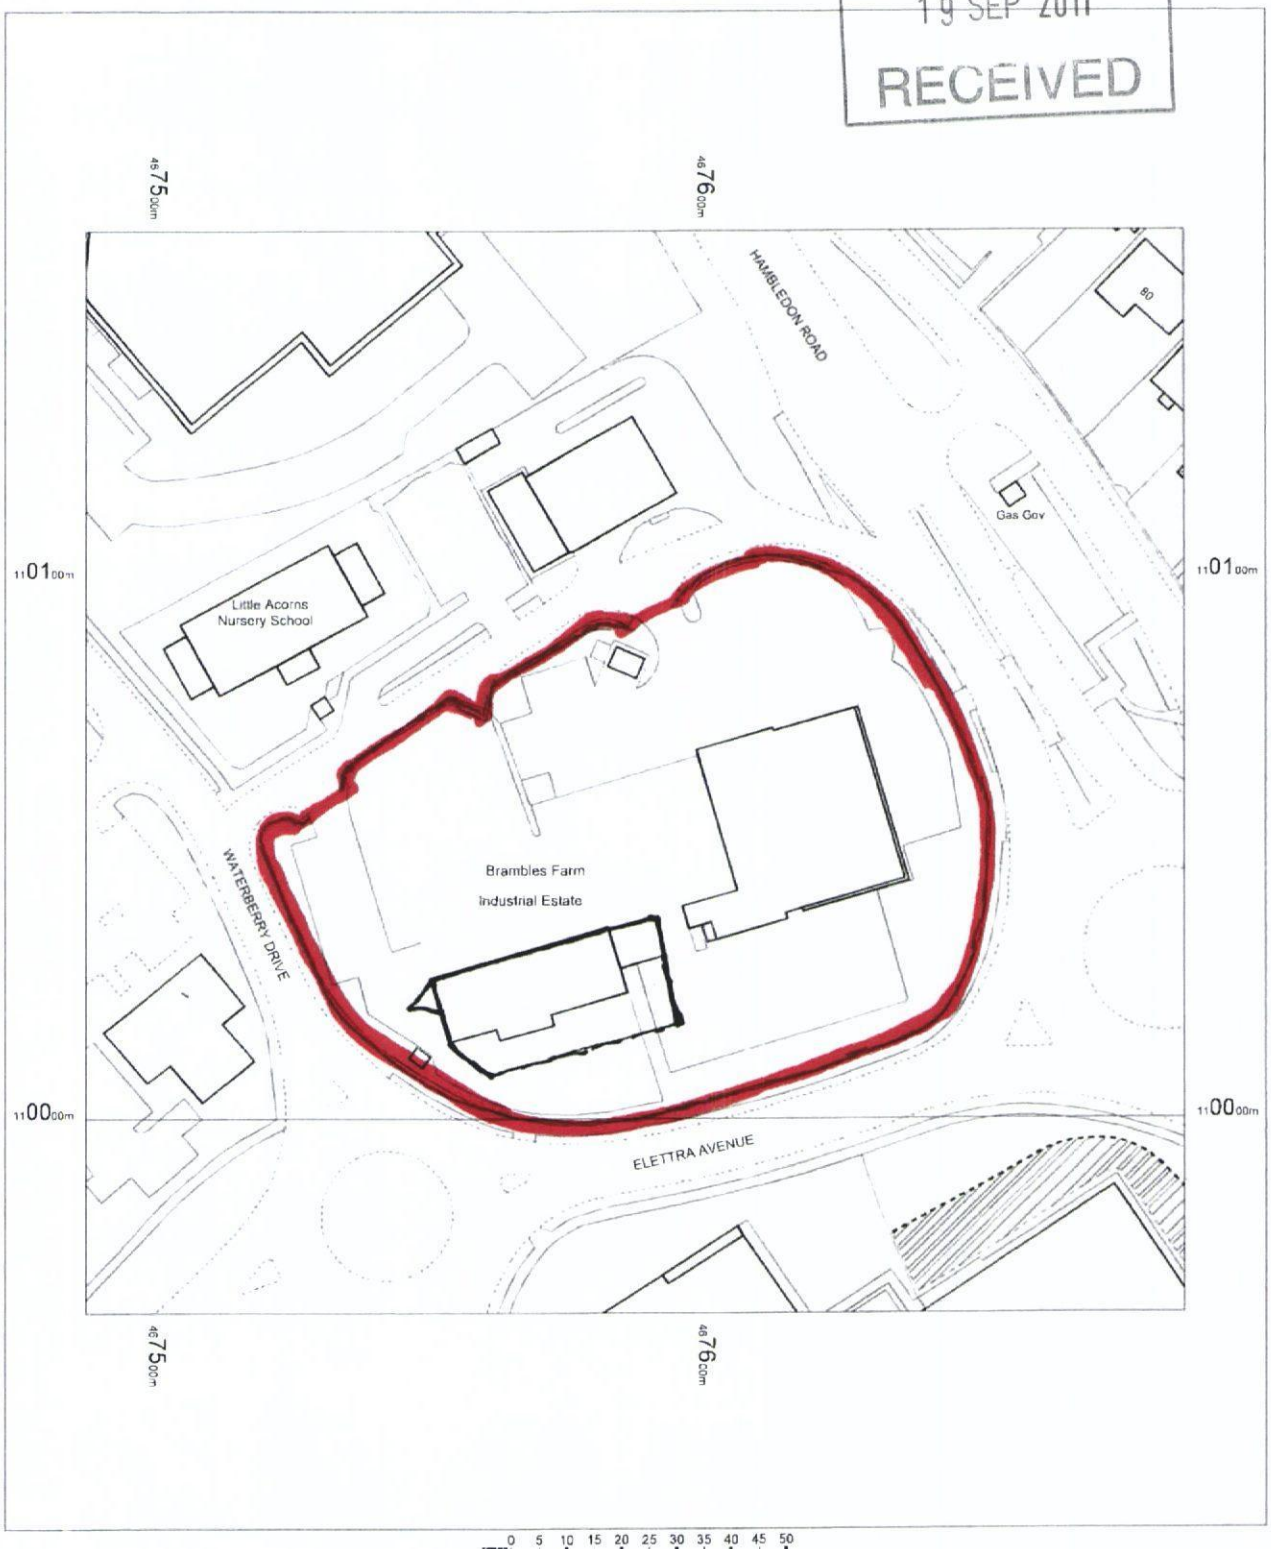

OS Mastermap
22 August 2011, ID: BW1-00090404
maps.blackwell.co.uk

1:1250 scale print at A4, Centre: 467588 E, 110064 N

©Crown Copyright. Licence no. 100041040

Mapping sourced from Ordnance Survey

BLACKWELL'S
www.blackwellmapping.co.uk
TEL: 0113 245 2623
maps.leeds@blackwell.co.uk