
10/62019/001


REFUSE


0 1 2 3 4 5 scale 1:50. m.
0 2 4 6 8 10 scale 1:100 m.

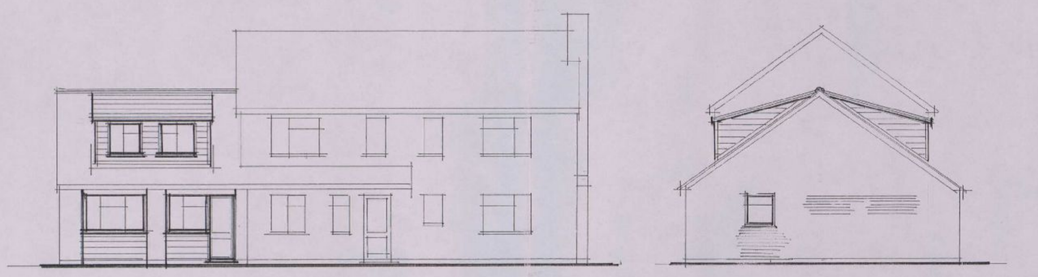


TILE HANGING TO INFILL SECTIONS PLUS LEAD DORMER — TO MATCH EXISTING.

proposed front. side & rear elevations.

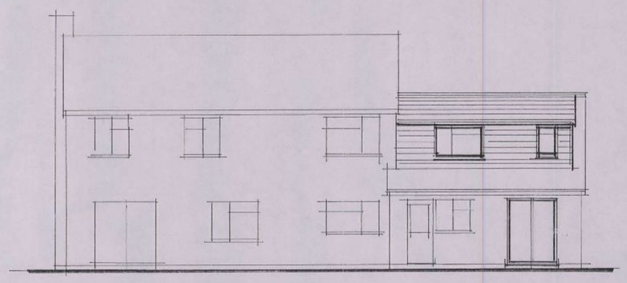


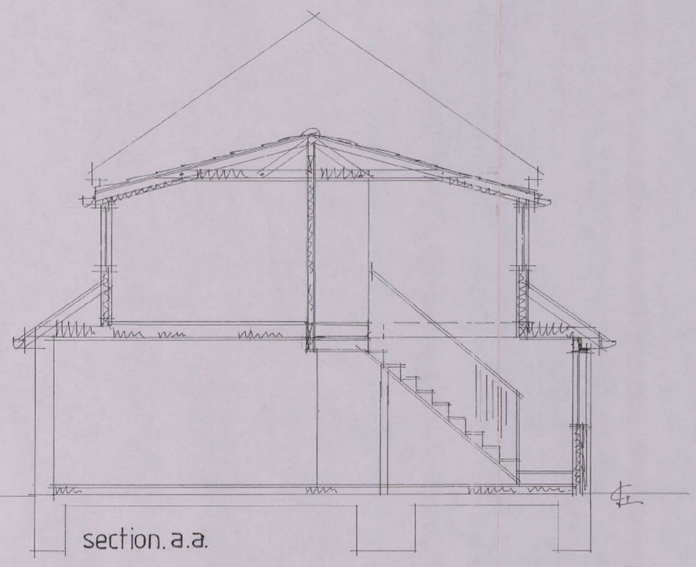


section. a.a.

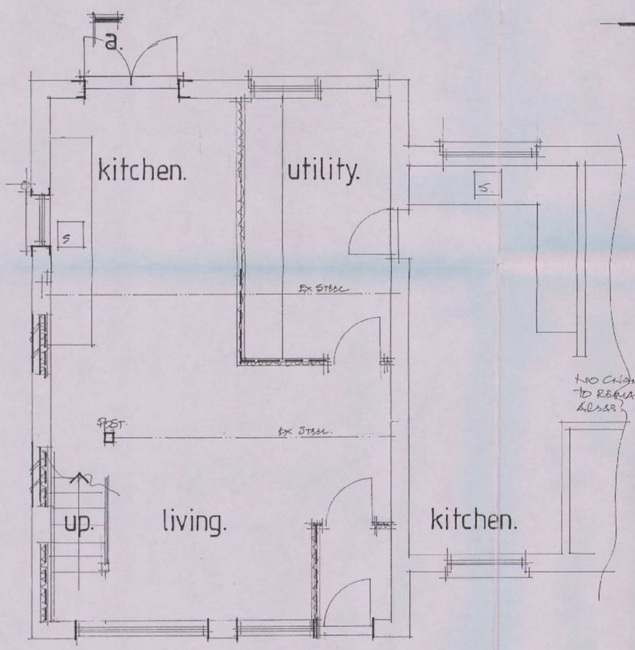


part g.f. plan.

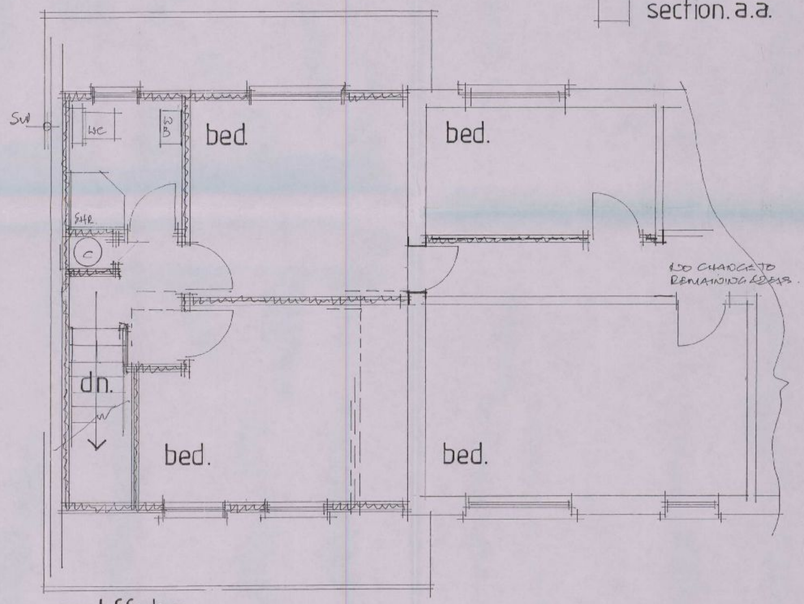

part f.f. plan.

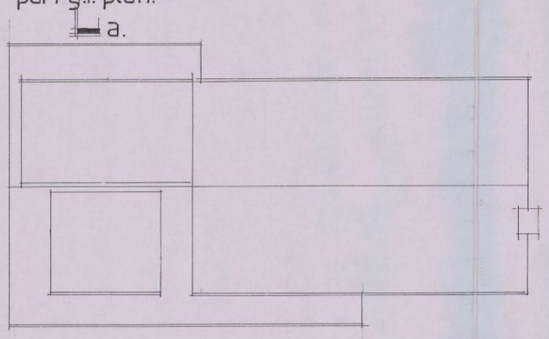

proposed roof plan.

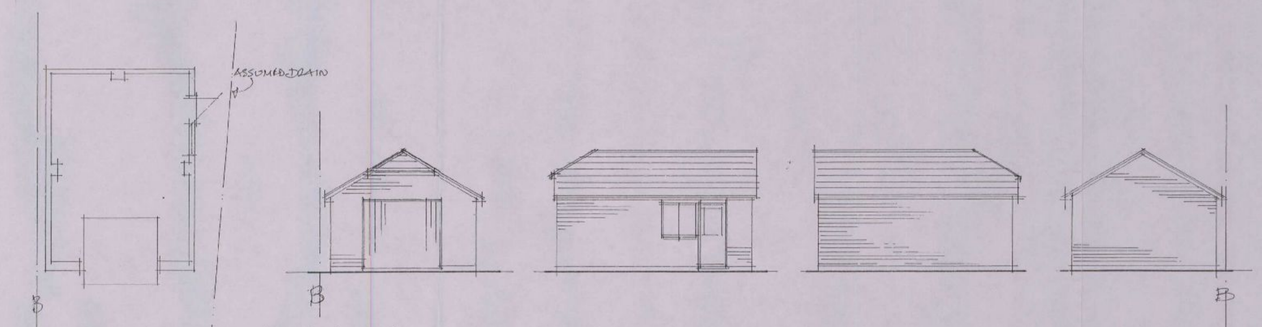

proposed garage plan & elevations. TILE OVER BRICK.

HAVANT BOROUGH COUNCIL
- 9 FEB 2010
RECEIVED

Note:
All dimensions must be checked on site and not scaled from this drawing. EXCEPT FOR LOCAL AUTHORITY PLANNING PURPOSES

A	JAN 10	MINOR AMENDS TO STATUS	
	Date	Revision	

© copyright

THORNS-YOUNG ARCHITECTURAL

THORNS-YOUNG LTD.
232 London Road, North End, Portsmouth. PO2 9JQ
Tel: (023) 9267 2883 Fax: (023) 9266 3457

Client
MR. & MRS I. SMALRIDGE.

Job Title
62B HART PLAIN AVENUE COSHAM.

Drawing Title
PROPOSED FRONT AND REAR DORMERS TO FORM ELDERLY PERSONS ACCOMMODATION

Scale 1:50 & 1:100 AT A1.

Date JAN '10 Drawn by BJT

Drg. No. 3006.10.2. Rev. A

MERCURY GRAPHICS 537451
ARCHITECTURAL 594 x 841mm A1.