
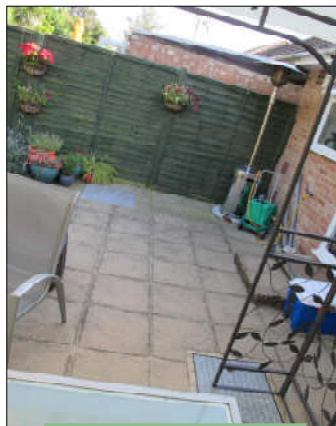
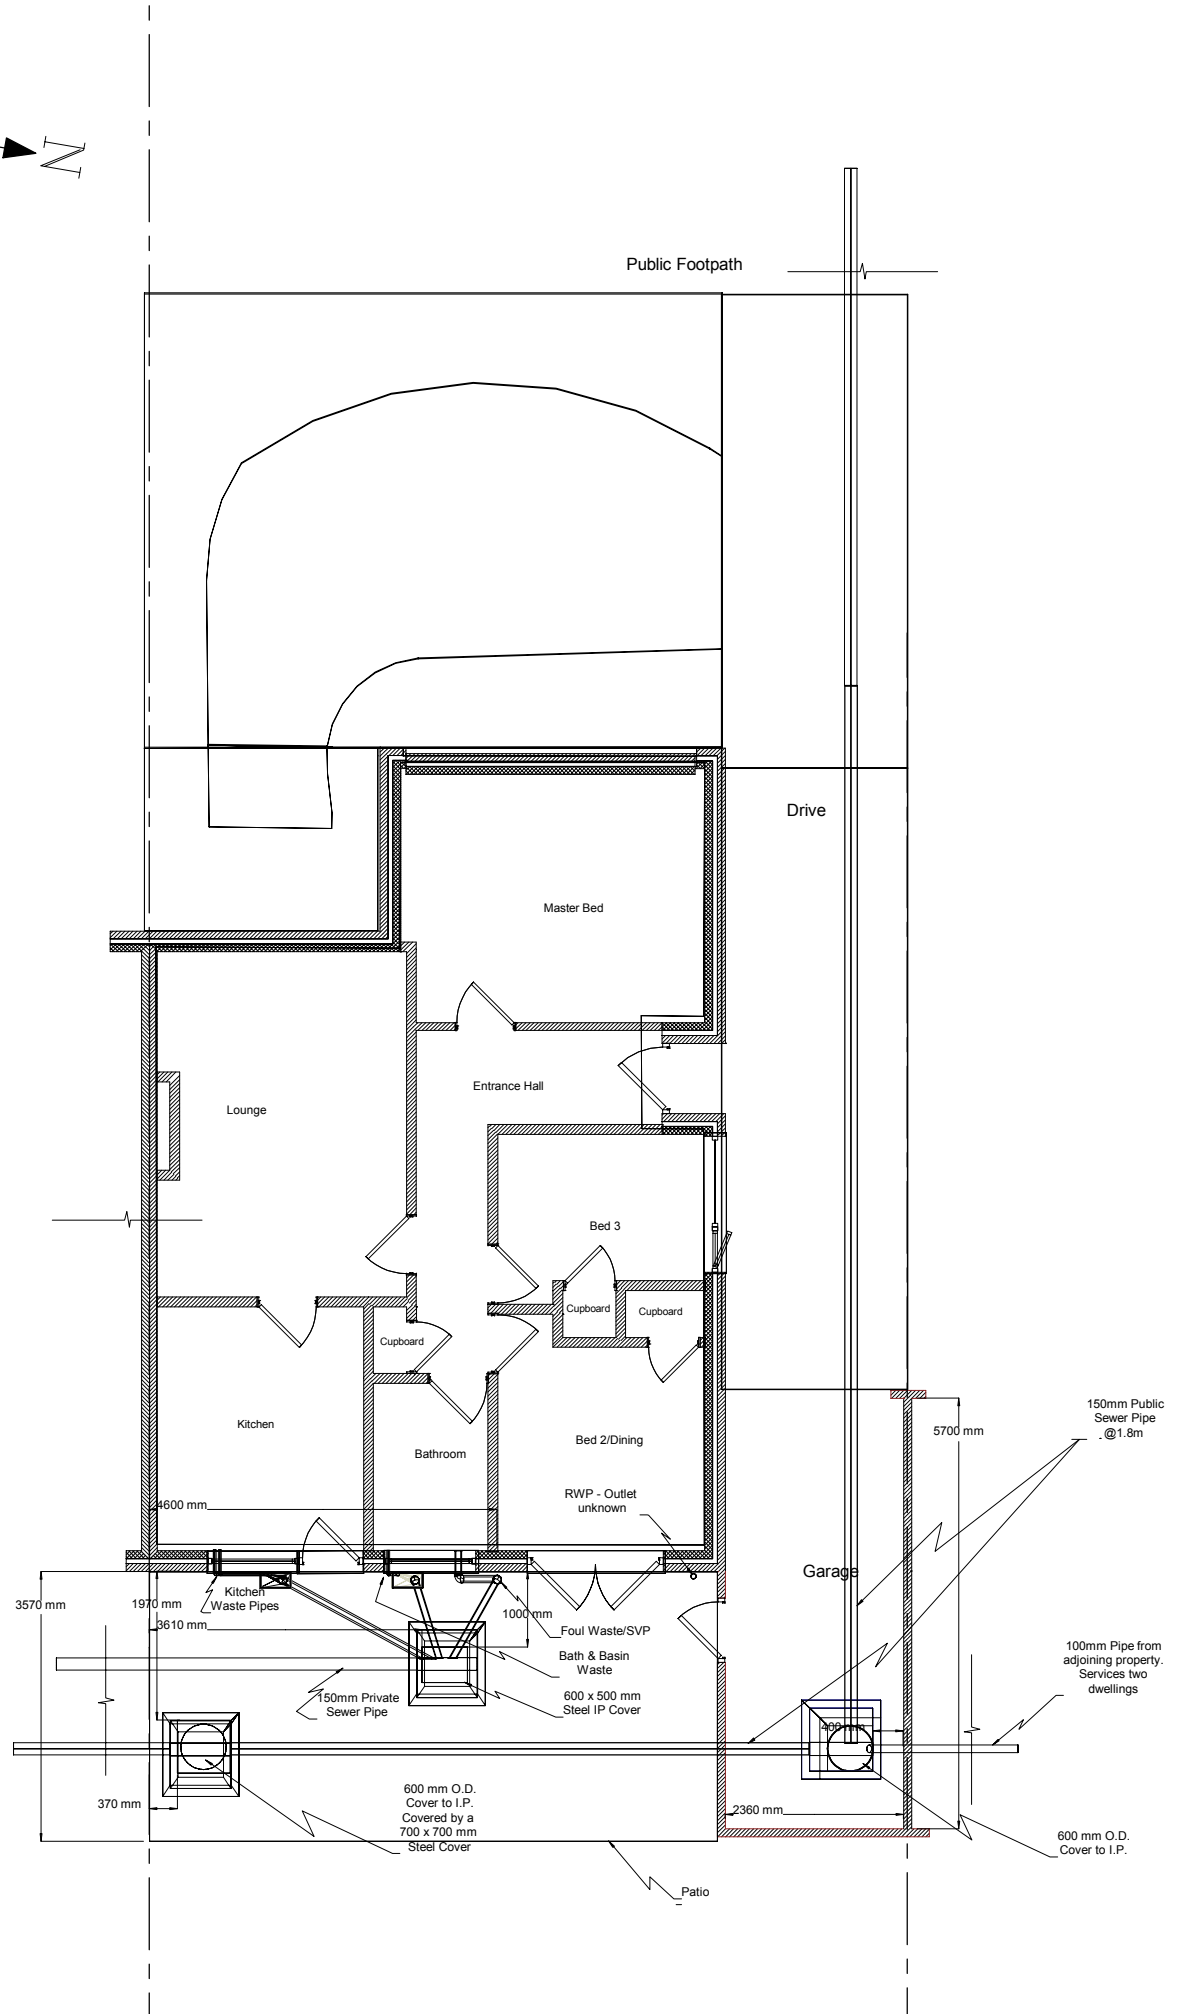


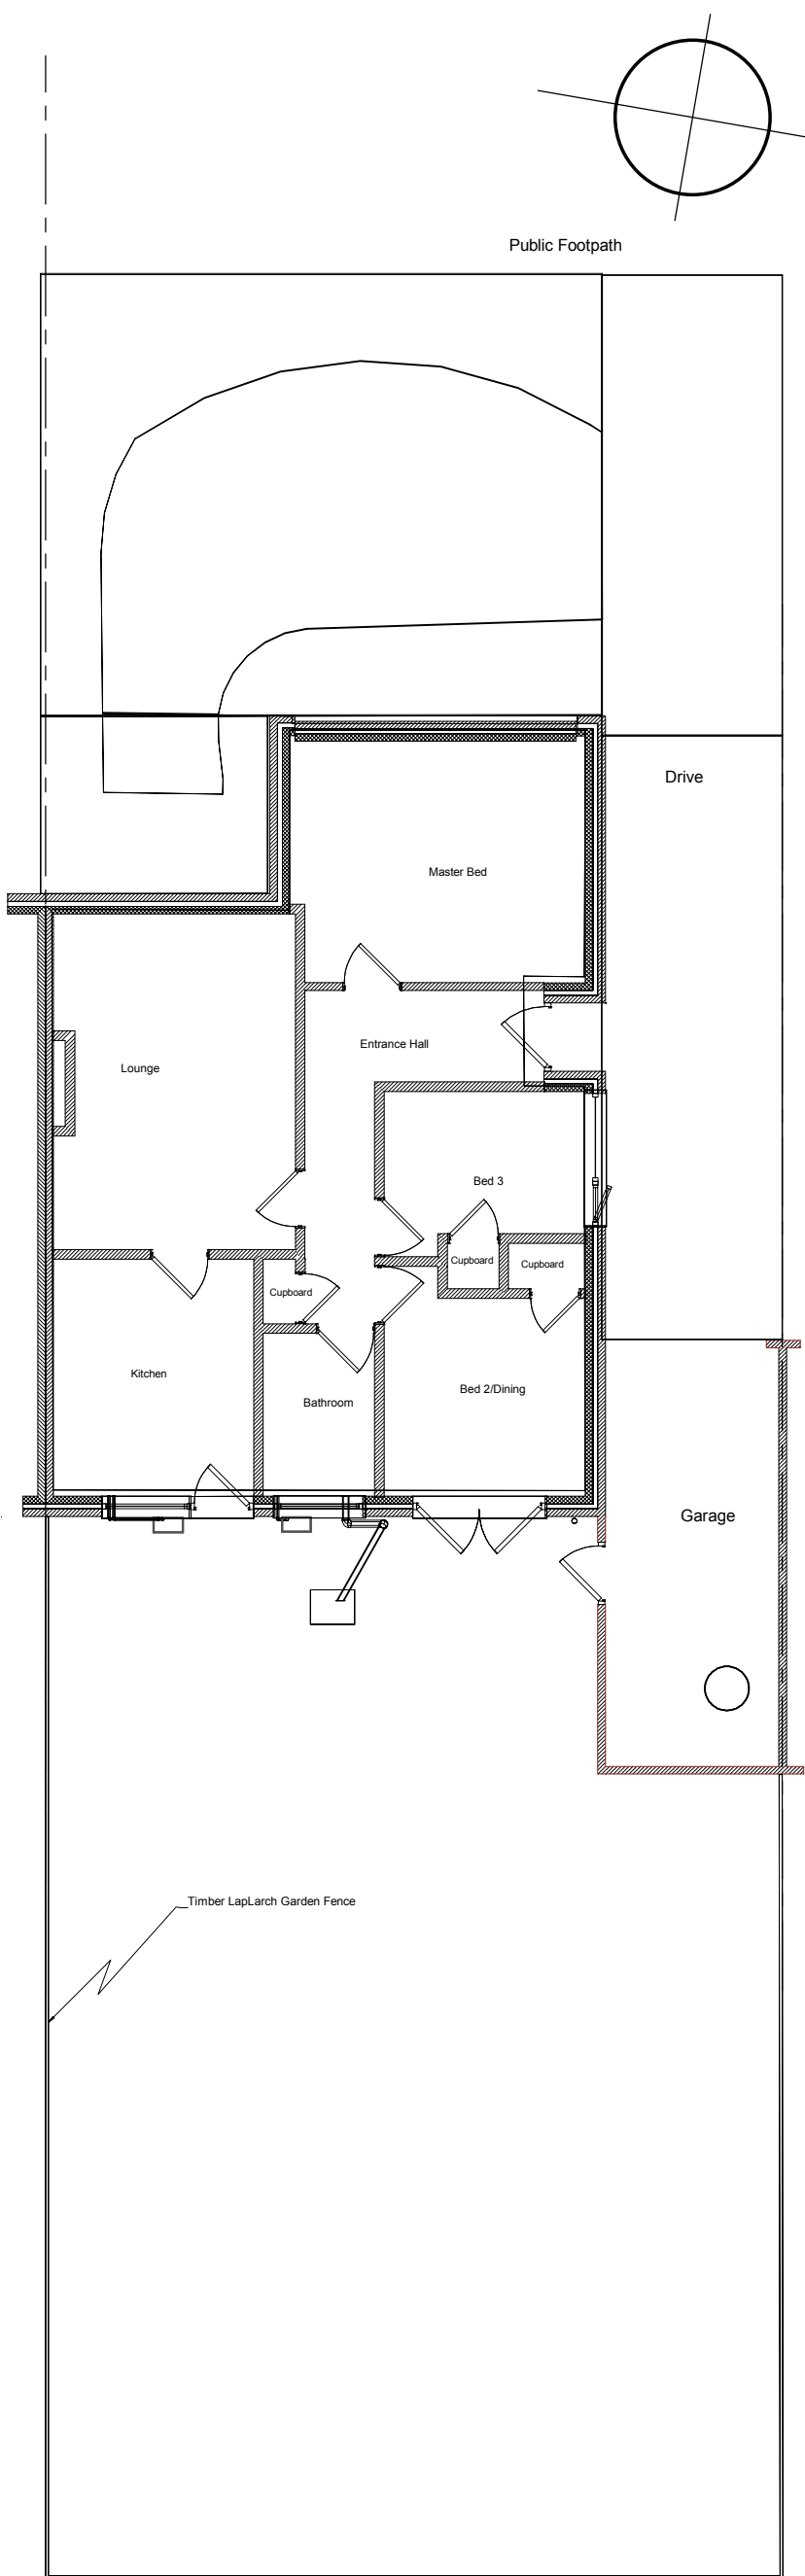

Site: Mr & Mrs Boyes 188 Cherry Tree Ave. Cowplain PO8 8AX			Details Ground Floor Existing Plan Also showing drain layout	
Job No. 09/282	Drwg No. 282/03	Reference Boyes HDC	Scale 1:100 @ A3	Date September 2012

THIS PLAN IS TO BE USED SOLELY FOR THE PURPOSE OF PLANNING PERMISSION AND DOES NOT TAKE INTO ACCOUNT DRAINAGE FLUE OR VENTILATION OUTLETS. THE BUILDER SHOULD SATISFY HIMSELF FULLY REGARDING THESE ELEMENTS BEFORE COMMENCEMENT OF WORK. ALL DIMENSIONS ON SITE SUPERCEDE THOSE SHOWN ON THE PLANS.