

On Farm Green Waste Composting Manor Farm, Hayling Island

June 2003

Condition 6 of Planning Permission 03/57813/006

- Position, species and sizes of all existing trees, shrubs and hedgerows to be retained, and the proposals for their protection throughout the operations
- The positions, species, density and initial sizes of all new trees and shrubs
- Any hard landscaping proposed
- The programme of the implementation of the scheme
- The arrangements for subsequent maintenance

See plan

See plan

None proposed

The proposed new planting will be implemented during the next planting season

The new and existing landscaping will maintained as part of the rolling farm maintenance programme already in place.

2603.03 ^{ABC}
Landscaping Scheme E
1:500


~~C. amended following advice from HCC 8.7.03~~
~~D. AMENDED APRIL 2012~~
E SEPT 2012
SOUTHERN BUND OMITTED

BUNDS

Bunds to be mass planted on top and outside face with a random mix of trees and shrubs.
Shrubs to be at 1.5m centres.

^{located}
Trees located on the lower part of the slopes in a random pattern between shrubs

Inside face of bunds to be grass seeded.

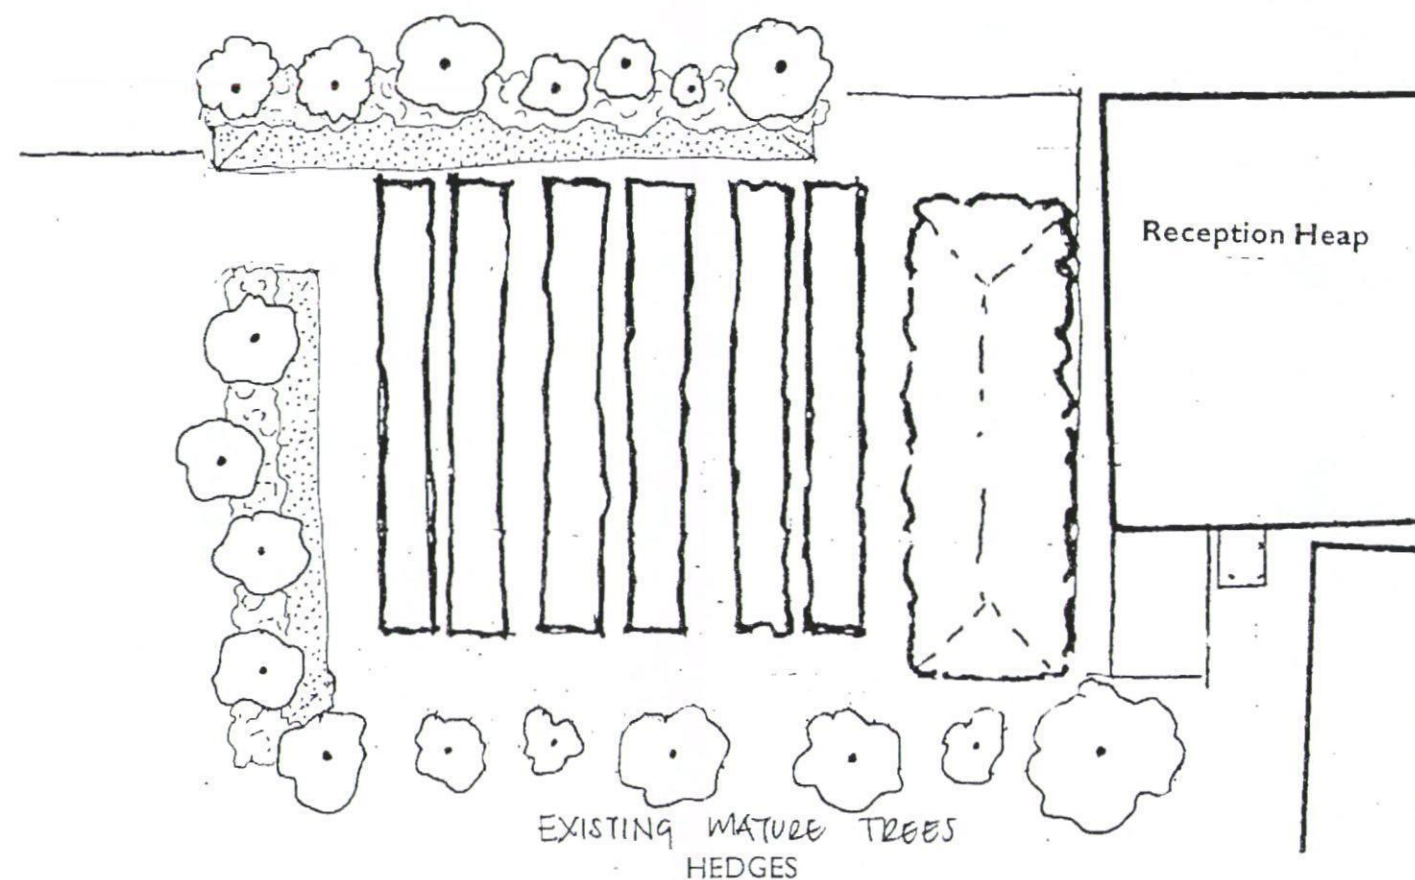

TREES

34 trees

14 no. Quercus Robur
20 no. Fraxinus excelsior

450/600 root trainer stock
1200 tubex treeshelters
Stakes and ties
840X840 thermats
8trs SHL compost per plant.

140m hedging 392 plants (mix as below)

Crataegus Monogyna 75%
Acer Campestre 10%
Cornus Alba 5%
Rosa 5%
Viburnum Opulus 5%

450/600 root trainer stock
Rabbit guards
Canes and ties
Double row 600 apart
800 wide plastic strip
Work in 75 thick SHL compost

Any existing trees and hedging to be protected using cleft chestnut paling erected at or beyond the extent of the canopy

