FAT FACE DEPOT WAREHOUSE

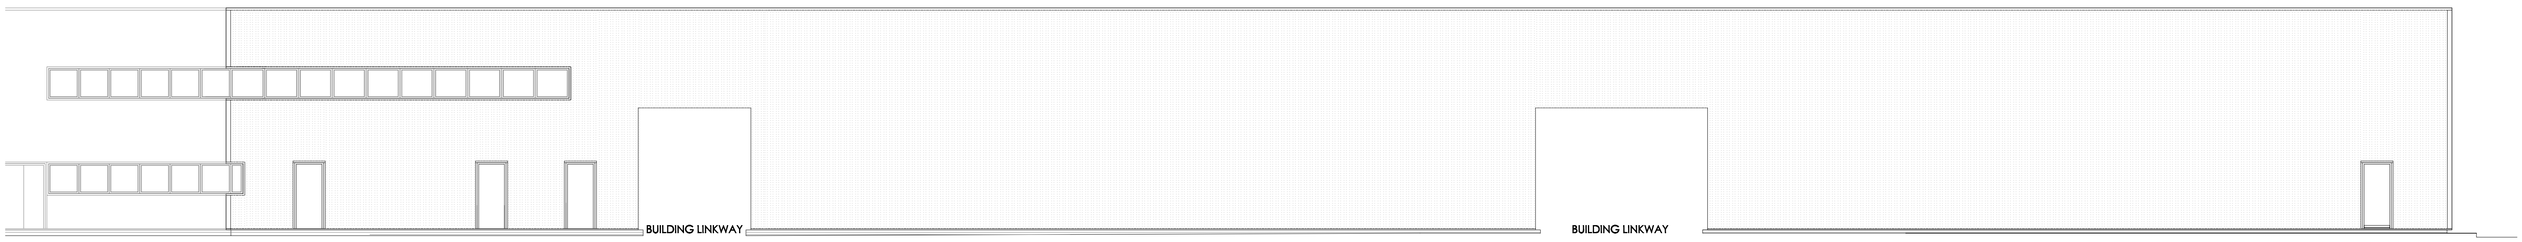

EXISTING FRONT (EAST) PART ELEVATION

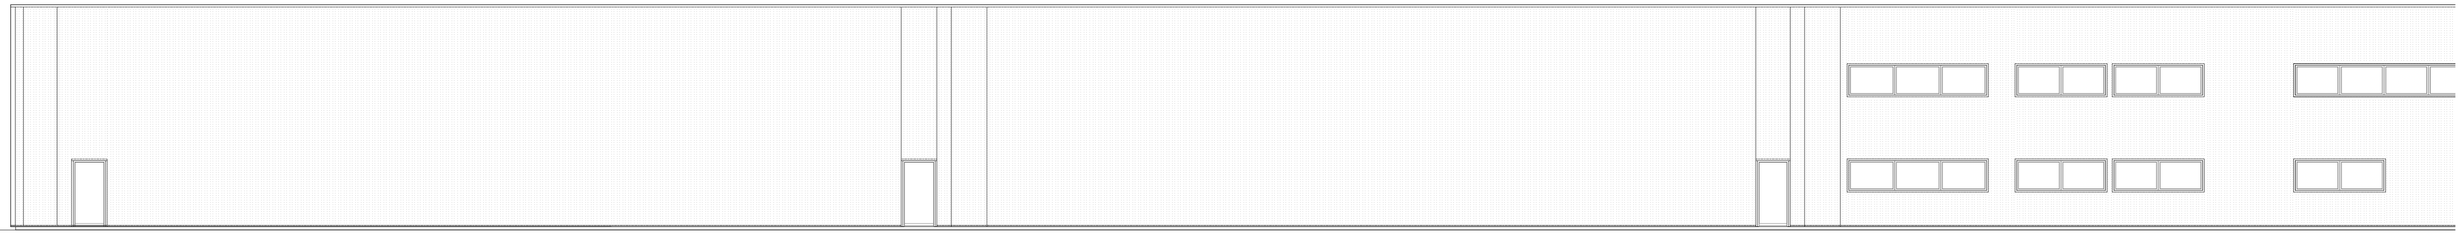

EXISTING REAR (WEST) PART ELEVATION

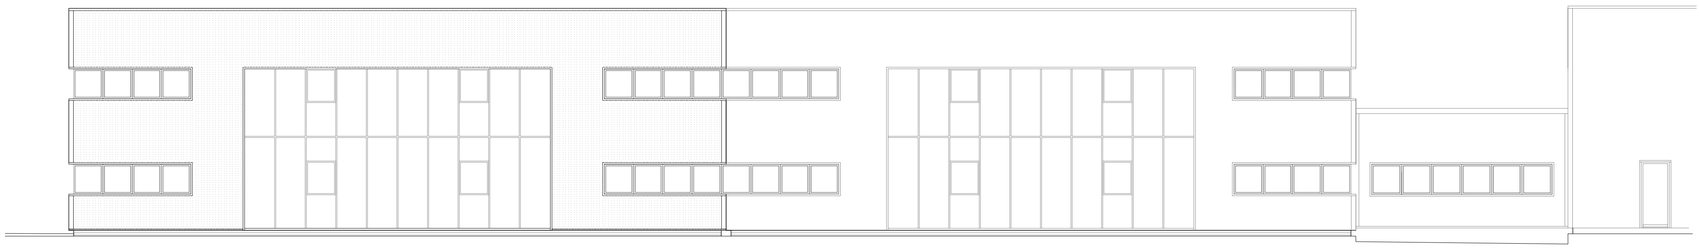

EXISTING SIDE ELEVATION FACING A27 CARRIAGEWAY

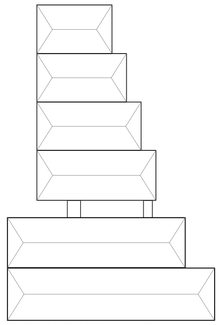

EXISTING ROOF PLAN 1:500

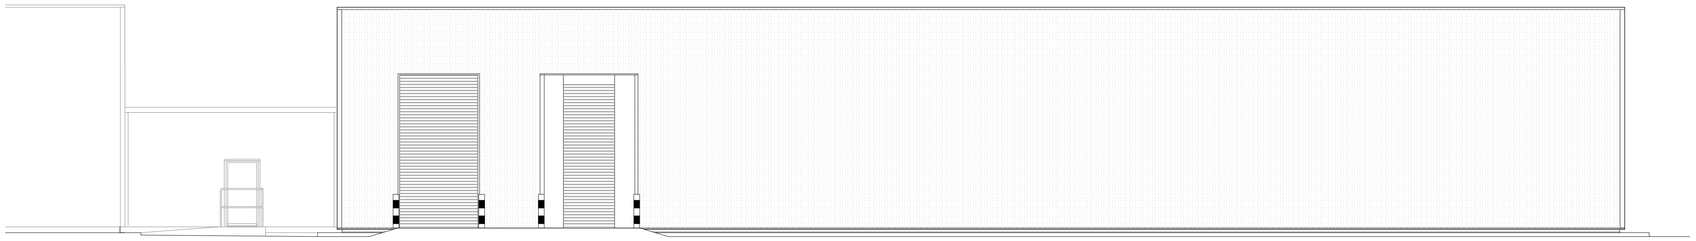

EXISTING SIDE ELEVATION

General Note:
1. Contractors to advise on all details and to ensure structural stability and strength of all construction.
2. Contractors to ensure that all specified materials are applied and installed as per the Manufacturers recommendations; Contractor is responsible for obtaining all installation data and related information.
3. Contractor to ensure that all services comply with with Local Authorities, Building Regulations, Environmental Health requirements Planning Regulations and CDM.
4. Contractor to check on delivery times and specified materials and fittings to meet programme and place orders for special items prior to construction. If necessary, Designers and Clients to be advised of any problems in sufficient time to specify alternatives.
5. All construction materials to comply with current fire regulations.

Copyright:
This document and all information contained herein is the sole property of CB Richard Ellis, reproduction in any form is strictly forbidden unless permission in writing is obtained.

Warning:
No dimension is to be scaled from this drawing. All Contractors must visit site and will be responsible for taking and checking all dimensions and conditions related to this work. Designer must be advised of any discrepancies in writing.

This document is to be read in conjunction with the Specification, Bill of schedules and other related drawings where applicable.

Rev	Date	Revision Description	Int.	Checked

CBRE Limited, The Quay, 30 Channel Way, Ocean Village, Southampton SO14 ETG : 02380 338811 Fax : 02380 236 588 Web : www.cbre.com

Project:	**Planning application**		
Address:	**Fat Face Clothing**		
	Unit 3, The Ridgeway		
	Havant		
	Hampshire PO9 1QJ		
Drawing:	**Existing elevations**		
Scale:	**1:100 @ A1**	Date:	**08.01.12**
Alt Scale:	**1:100**	Status:	
Project No:		Drawn:	**MNC**
Discipline	Series No.	Dwg. No. **03**	Rev. No.
File Path:			