



Legend

- Existing vegetation to be retained and protected during construction
- Urban trees used for structure planting along streets
- Large Open Space Trees of native species
- Play Area



Rev	Date	Details	Drawn
A	12.11.12	Replacement screening on the northern boundary added	DKM

ACD

Ecology
Arboriculture
Landscape Architecture

ACD Landscape Architects & ACD Ecology
Rodbourne Rail Business Centre, Grange Lane, Malmesbury,
Wiltshire, SN16 0ES
Tel: 01666 825646 Fax: 01666 824654

ACD Arboriculture
Tanners, Lower Street, Haslemere, Surrey,
GU27 2PE
Tel: 01483 425714 Fax: 01428 641090


ACD (Landscape Architects) Southampton
12 Southgate Street, Winchester, Hampshire, SO23 9EF
Tel: 01962 855604

www.acdlandscape.co.uk



scheme: Manor Farm/Copseys
Nursery, Denville, Havant
client: Barratt DW/Generator Gp
drawing: Landscape Masterplan
date: November 2012
scale: 1:1000@A1
drawing no: BSH 17581 22A
drawn: AW checked: SD

Copyright of ACD Landscape Architects Ltd. All rights reserved in Chapter IV of the Copyright, Designs and Patents Act 1988 have been generally asserted: 2012. Copyright of this plan remains with ACD until all fees have been paid in full.

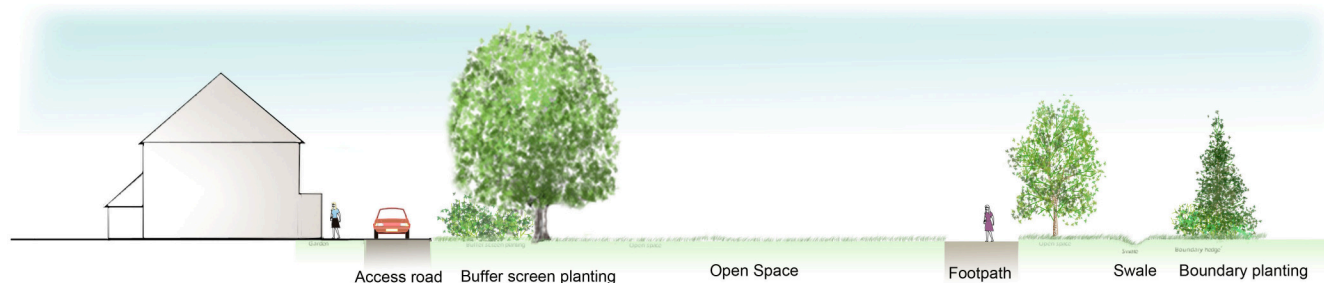

Cross section across edge of the development to site boundary with swale