PERMIT

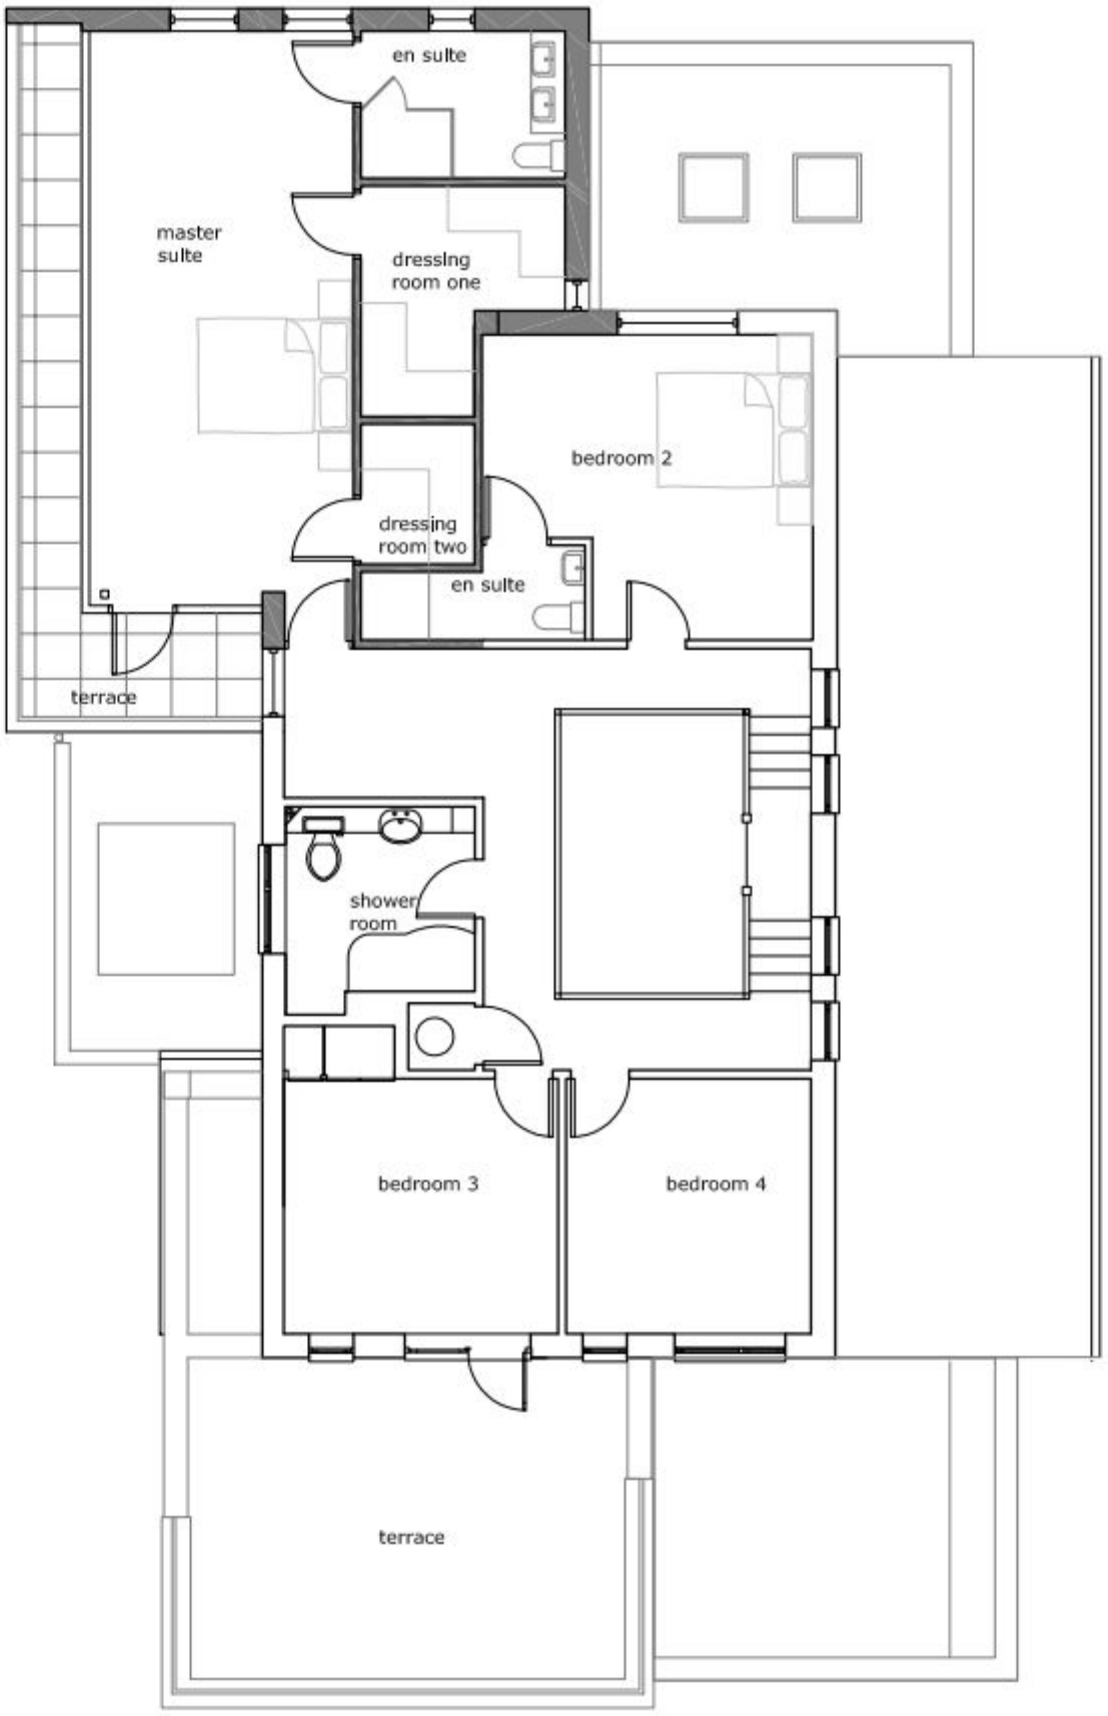

first floor plan 1:100

this drawing is not for construction
this drawing is the property of:
dwell design
28 beaconsfield avenue
cosham
portsmouth
po6 2pt

revisions
-/-/-- - - -

scale
1:100 @ A3

job name
Ivory house

dwell design ltd

scale bars
1:100 0 1 2 5

date
april 2011

job number
11015

drawing number
(pl)07

drawing name
first floor plan

status
planning

revision
-