
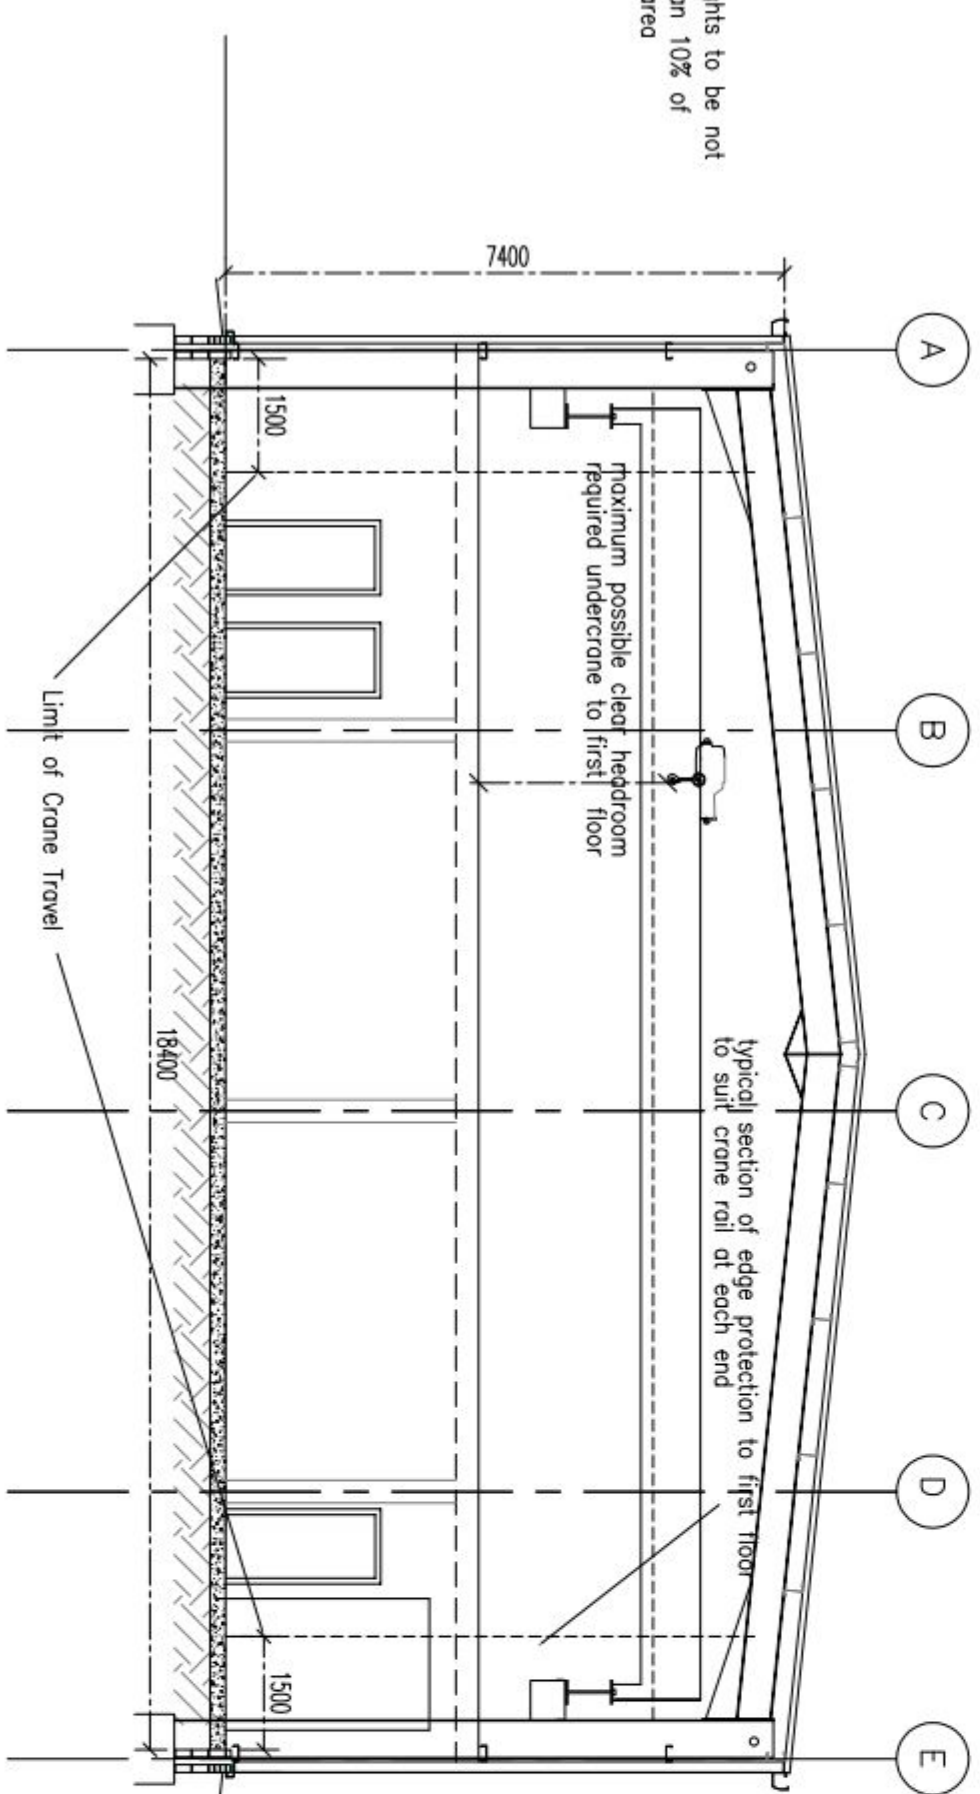
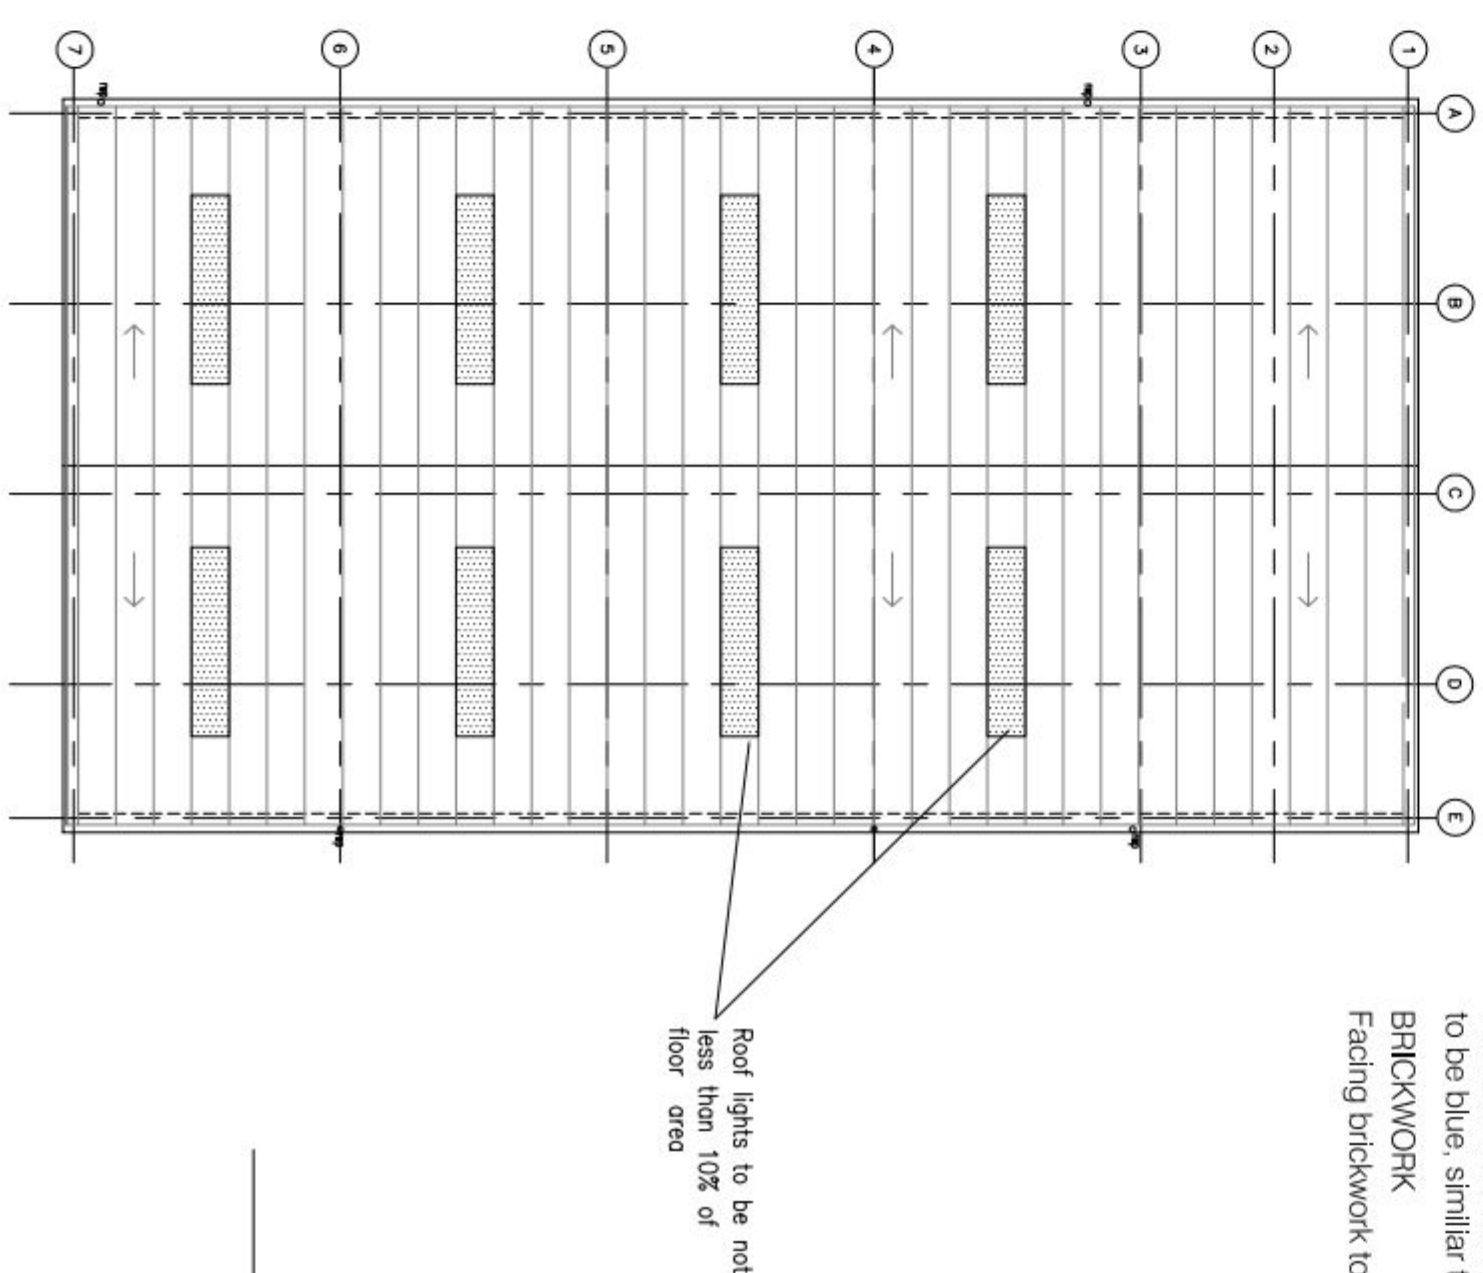
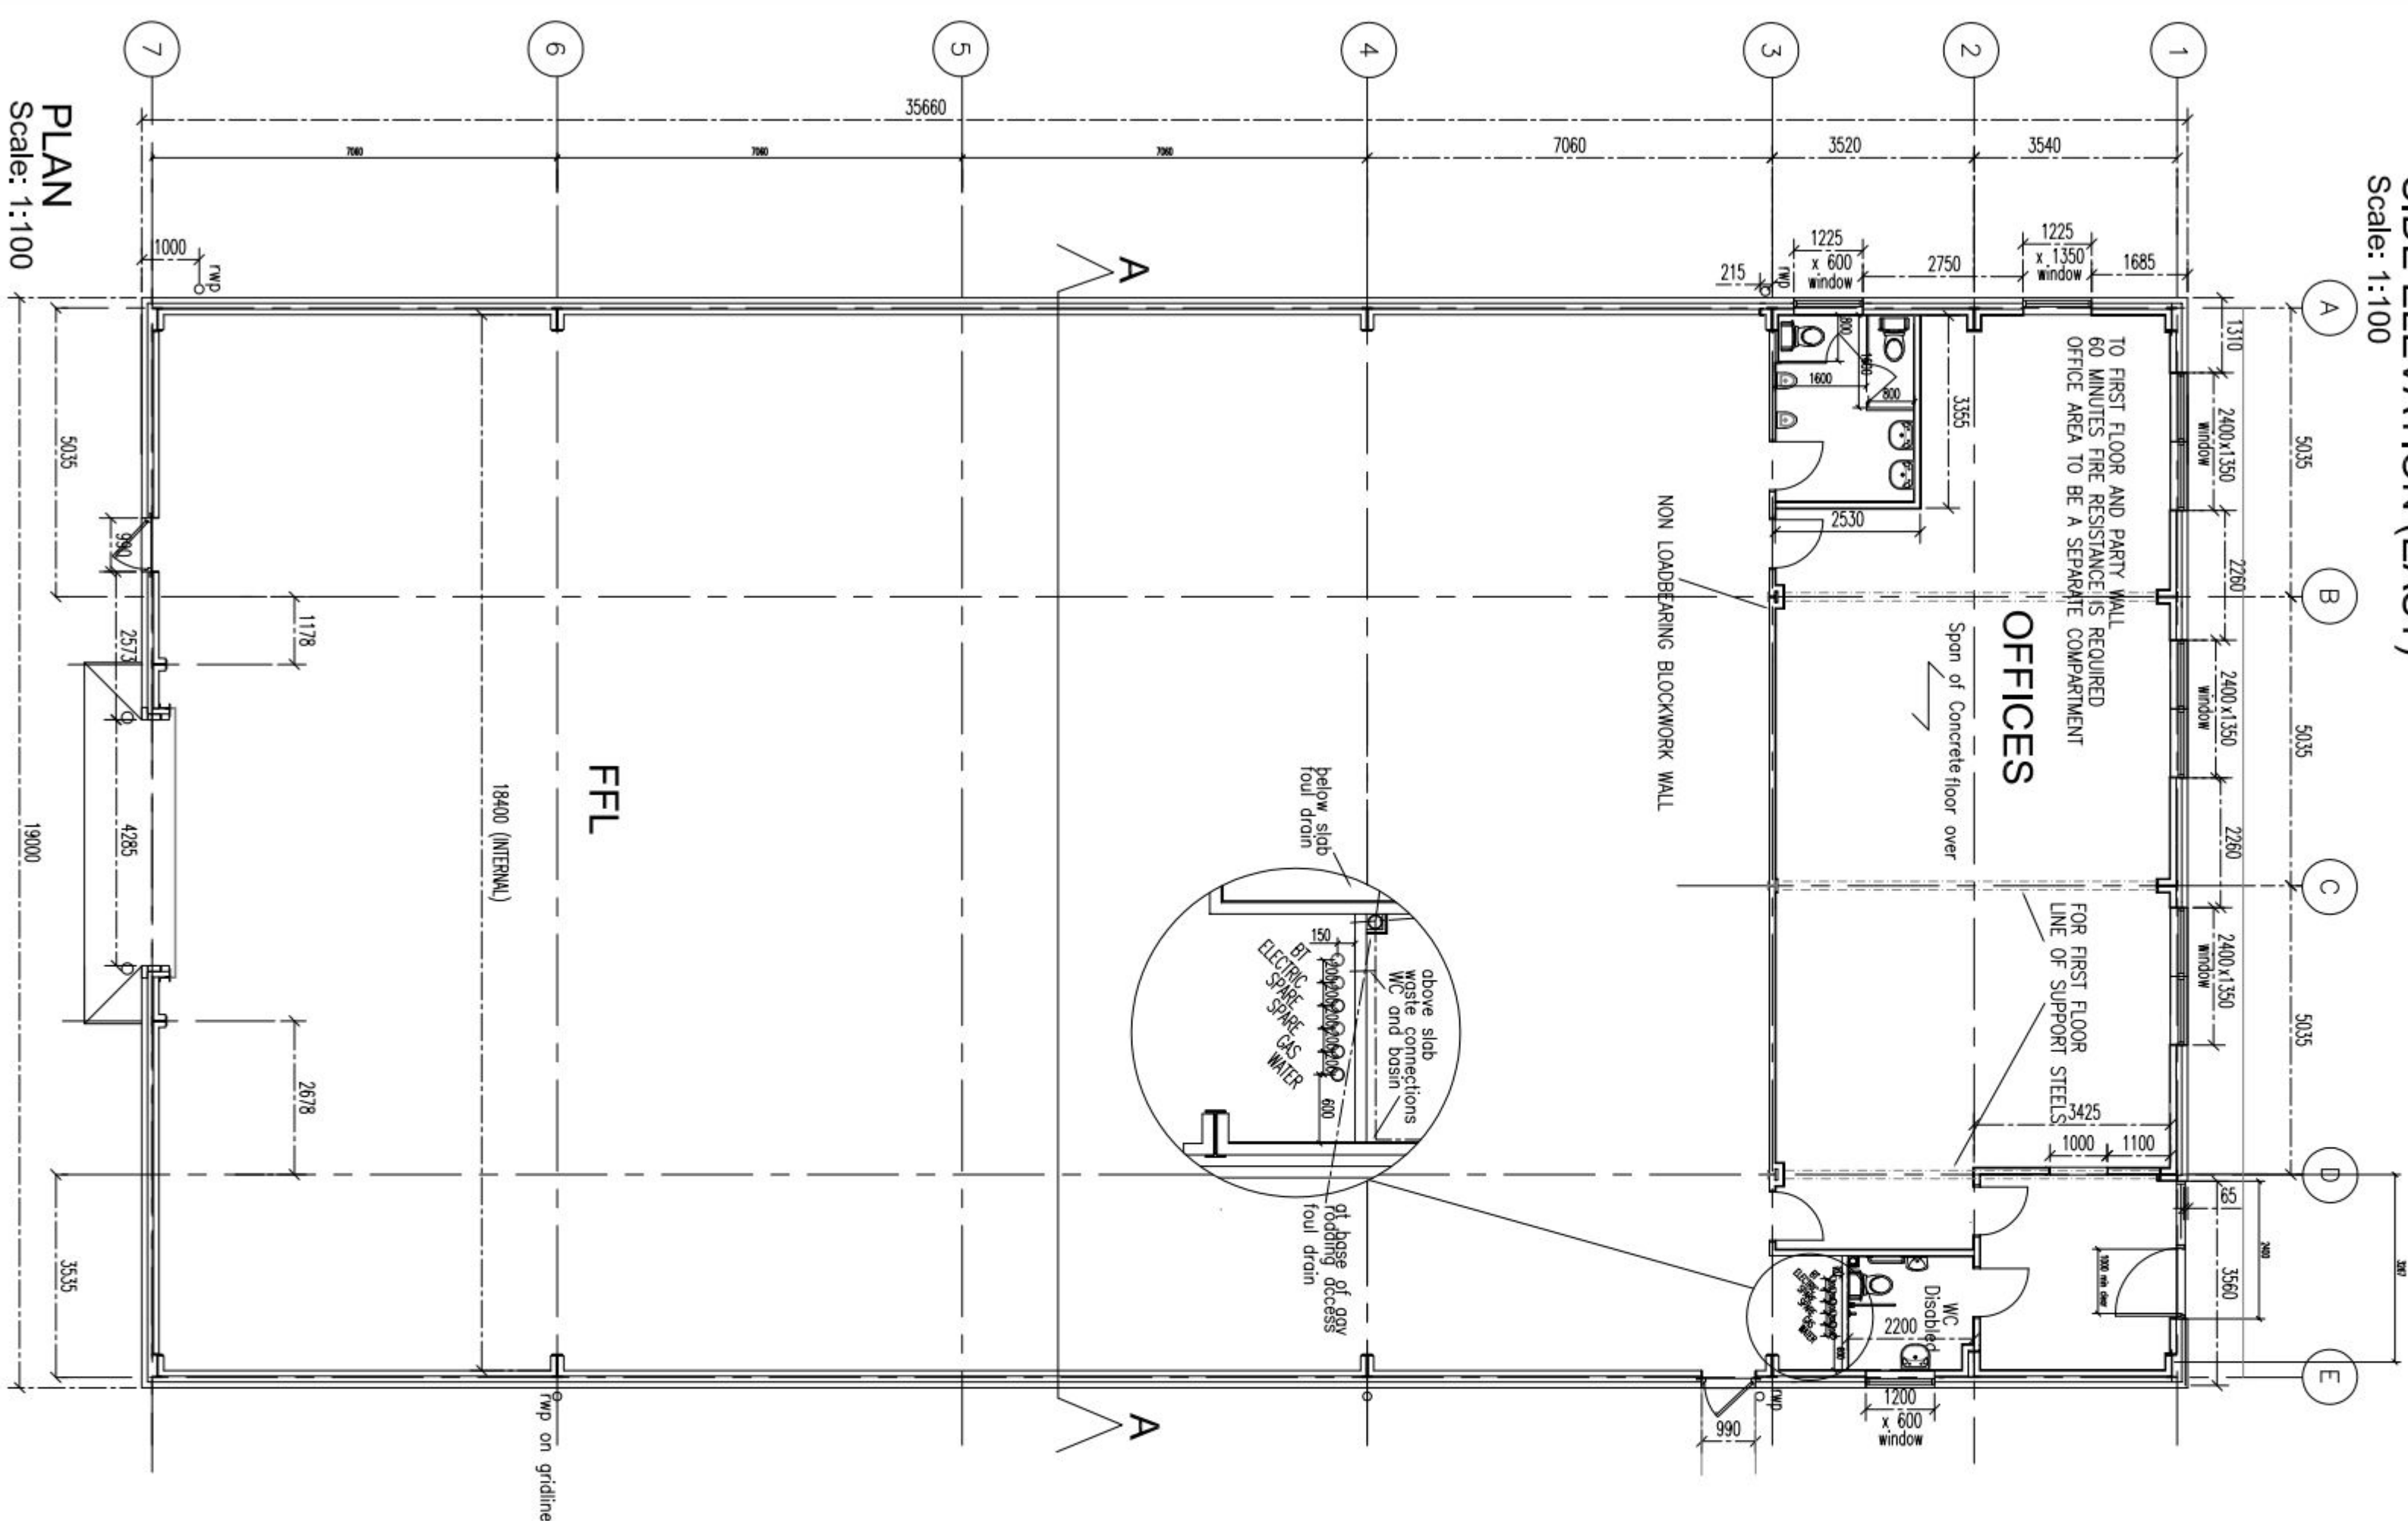
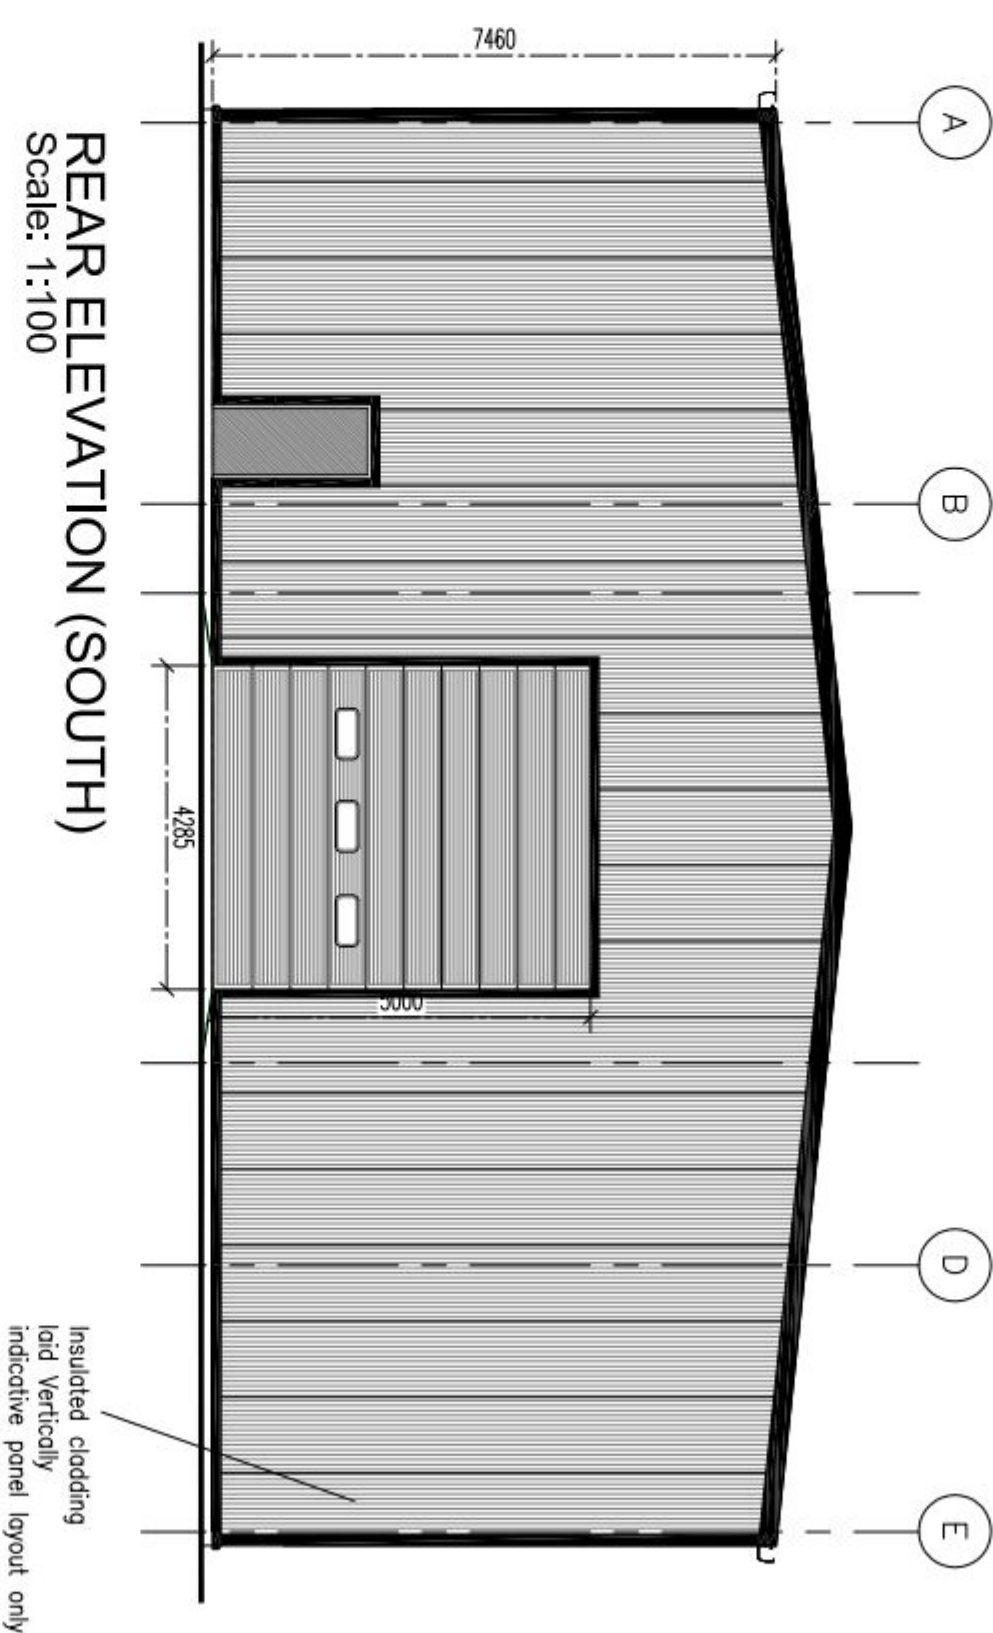
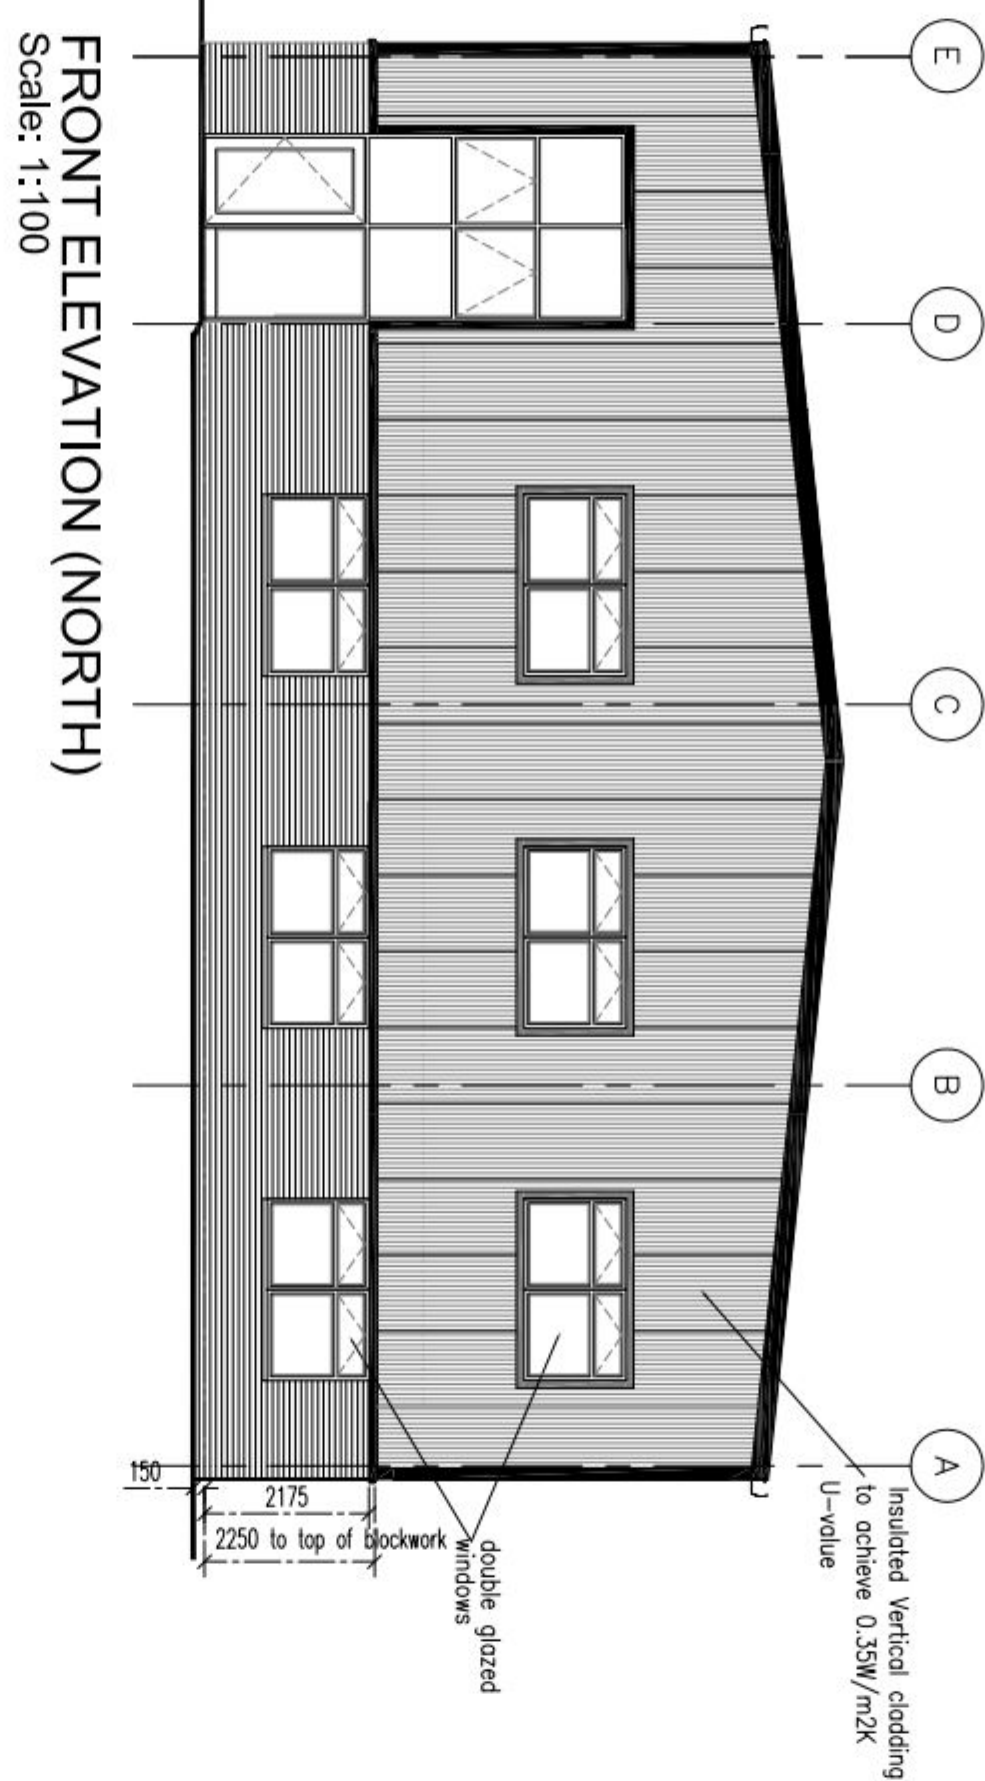
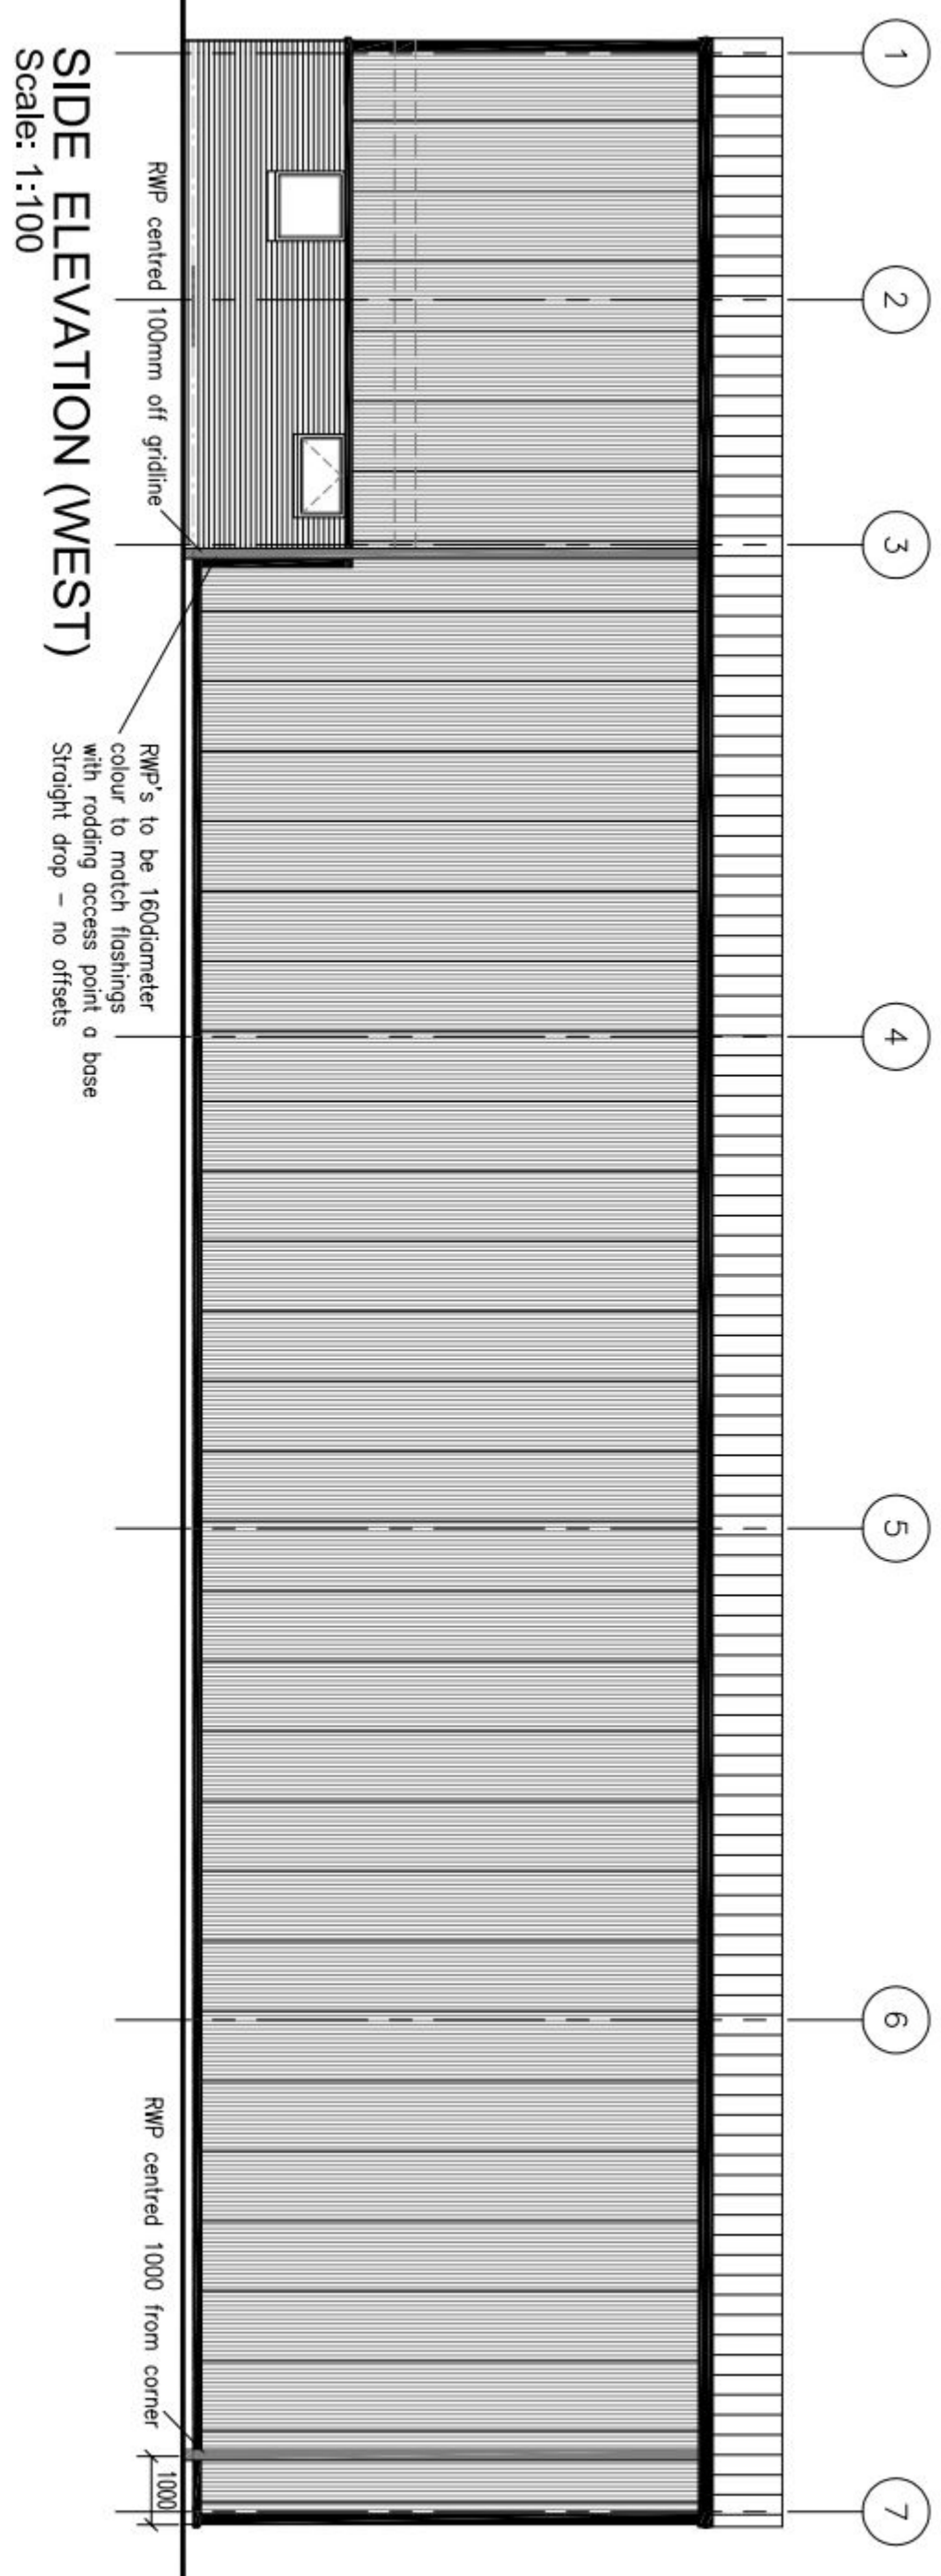


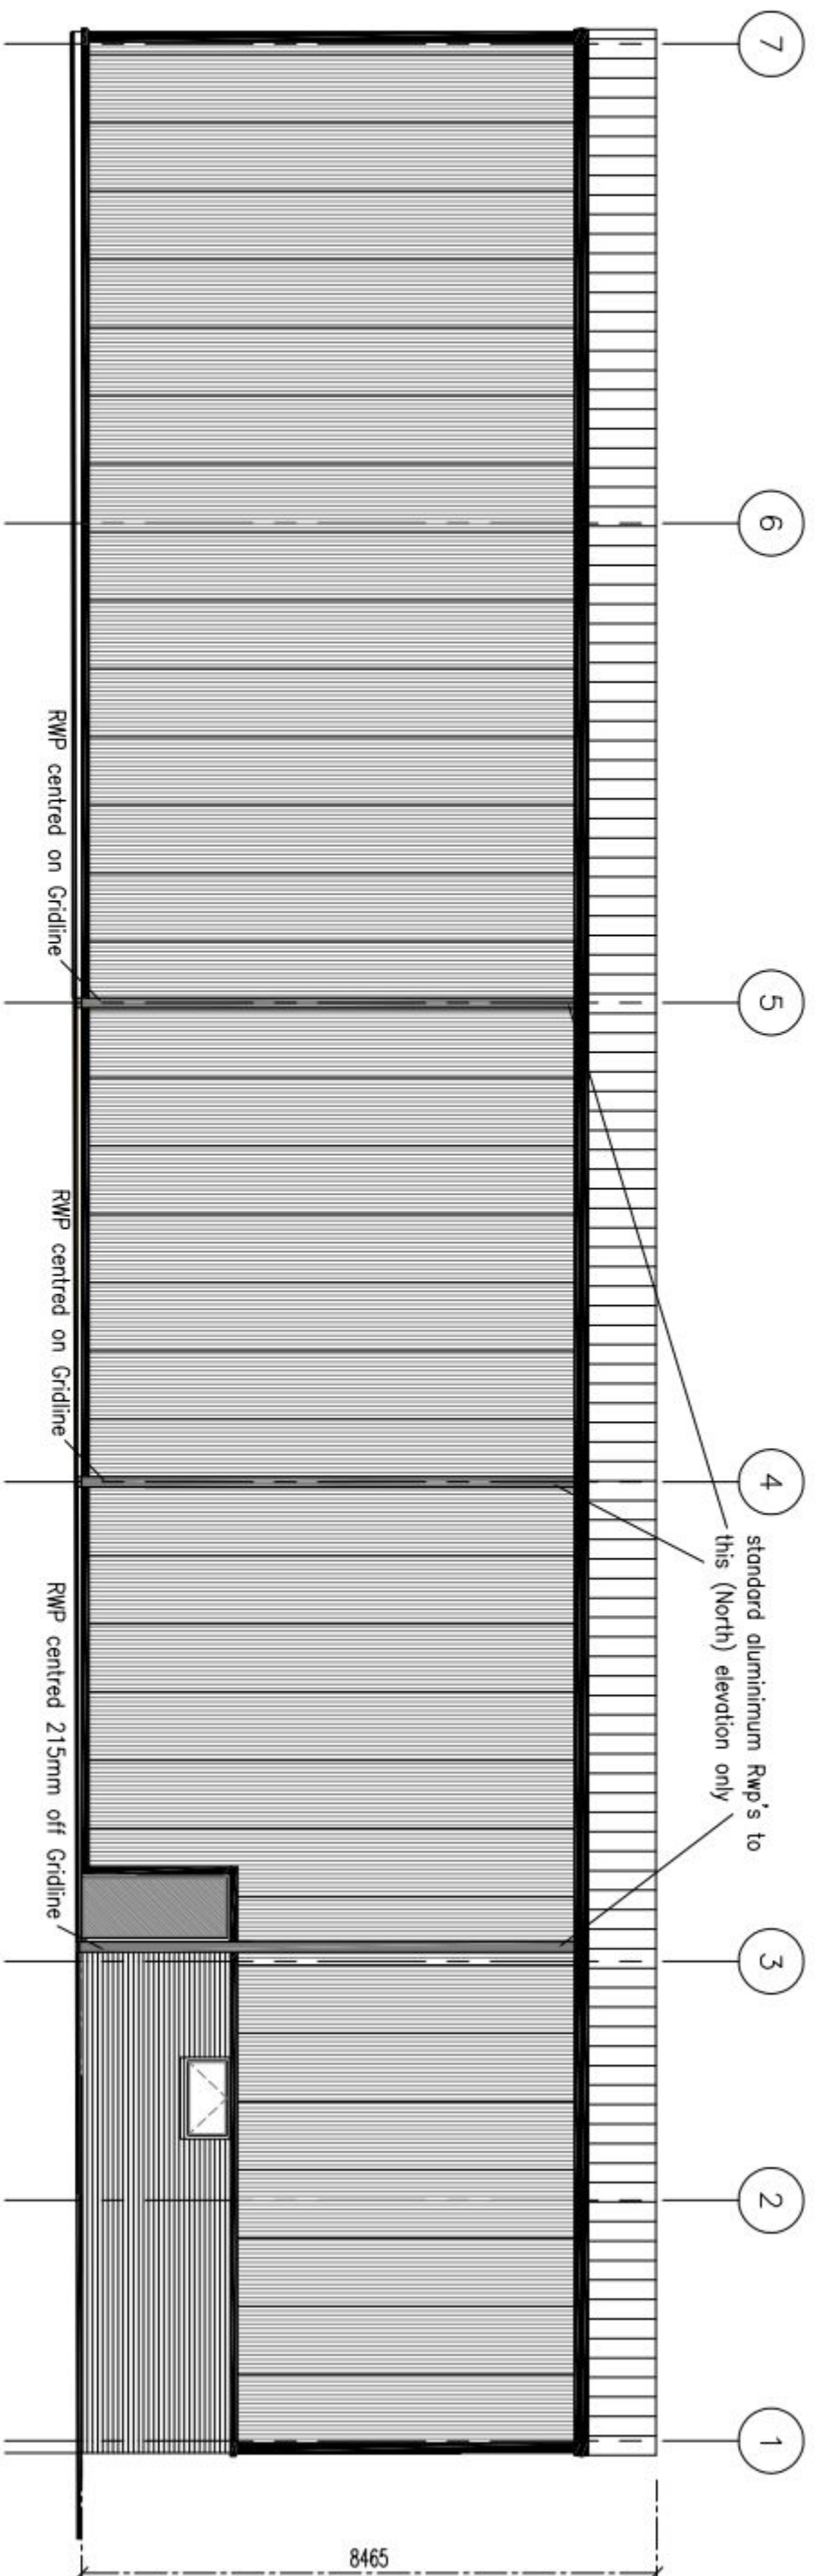

CLADDING PANELS
Kingspan KS1000 RAL Trapezoidal
Insulated panels to all elevations,
fixed vertically, colour - Metallic Silver
RAL 9006

Feature Trims to ridge, corners and openings
to be blue, similar to adjacent Jewson building,
BRICKWORK

Fencing workwork to be colour buff

EXTERNAL DOORS
Loading - manually operated, insulated
sectional overhead doors to achieve a
value of 0.45 Wm²/K - colour Alaska Grey
- RAL 7000 - internal face to be white

Escape Doors - Steel door and frame
colour Alaska Grey - RAL 7000

CURTAIN GLAZING
Shop front display area - Kawneer 400

RAINWATER GOODS
Gutters - Alaska Grey - RAL 7000
Down Pipes - UPVC - Grey

ROOF CLADDING
K51000 galvanised 0,7mm thick
insulated panel to achieve a U
value of 0,25 w/m²k - Colour -
Goosewing Grey

NOTE:
Colours are indicative only refer to the Materials and Colours schedule for actual finishes

Vertical cladding panel positions are shown as an indicative layout only, actual layout is to be provided by specialist contractor

APPROVED BY:	DATE:
B	CLADDING EXTENDED TO GROUND
A	LEVEL ON REAR AND SIDE ELEVATIONS.
REV	FRONT ENTRY AMENDED
DESCRIPTION	
REVISION	
	DATE
	10.4.12
	4.4.12

job no.	drawing no.		rev.
HA SR TP	02	B	
scale	drawn by	date	
1:100, 1:200	CB	March 12	
O&P File			

Unit 1
For E.M.P.
Solent Road
HAVANT

PLAN, ELEVATIONS & SECTION


Hargreaves

Rustington House, Worthing Road, Rustington, West Sussex, BN16 3PS
Tel No: (01903) 777777 Fax No: (01903) 777700