


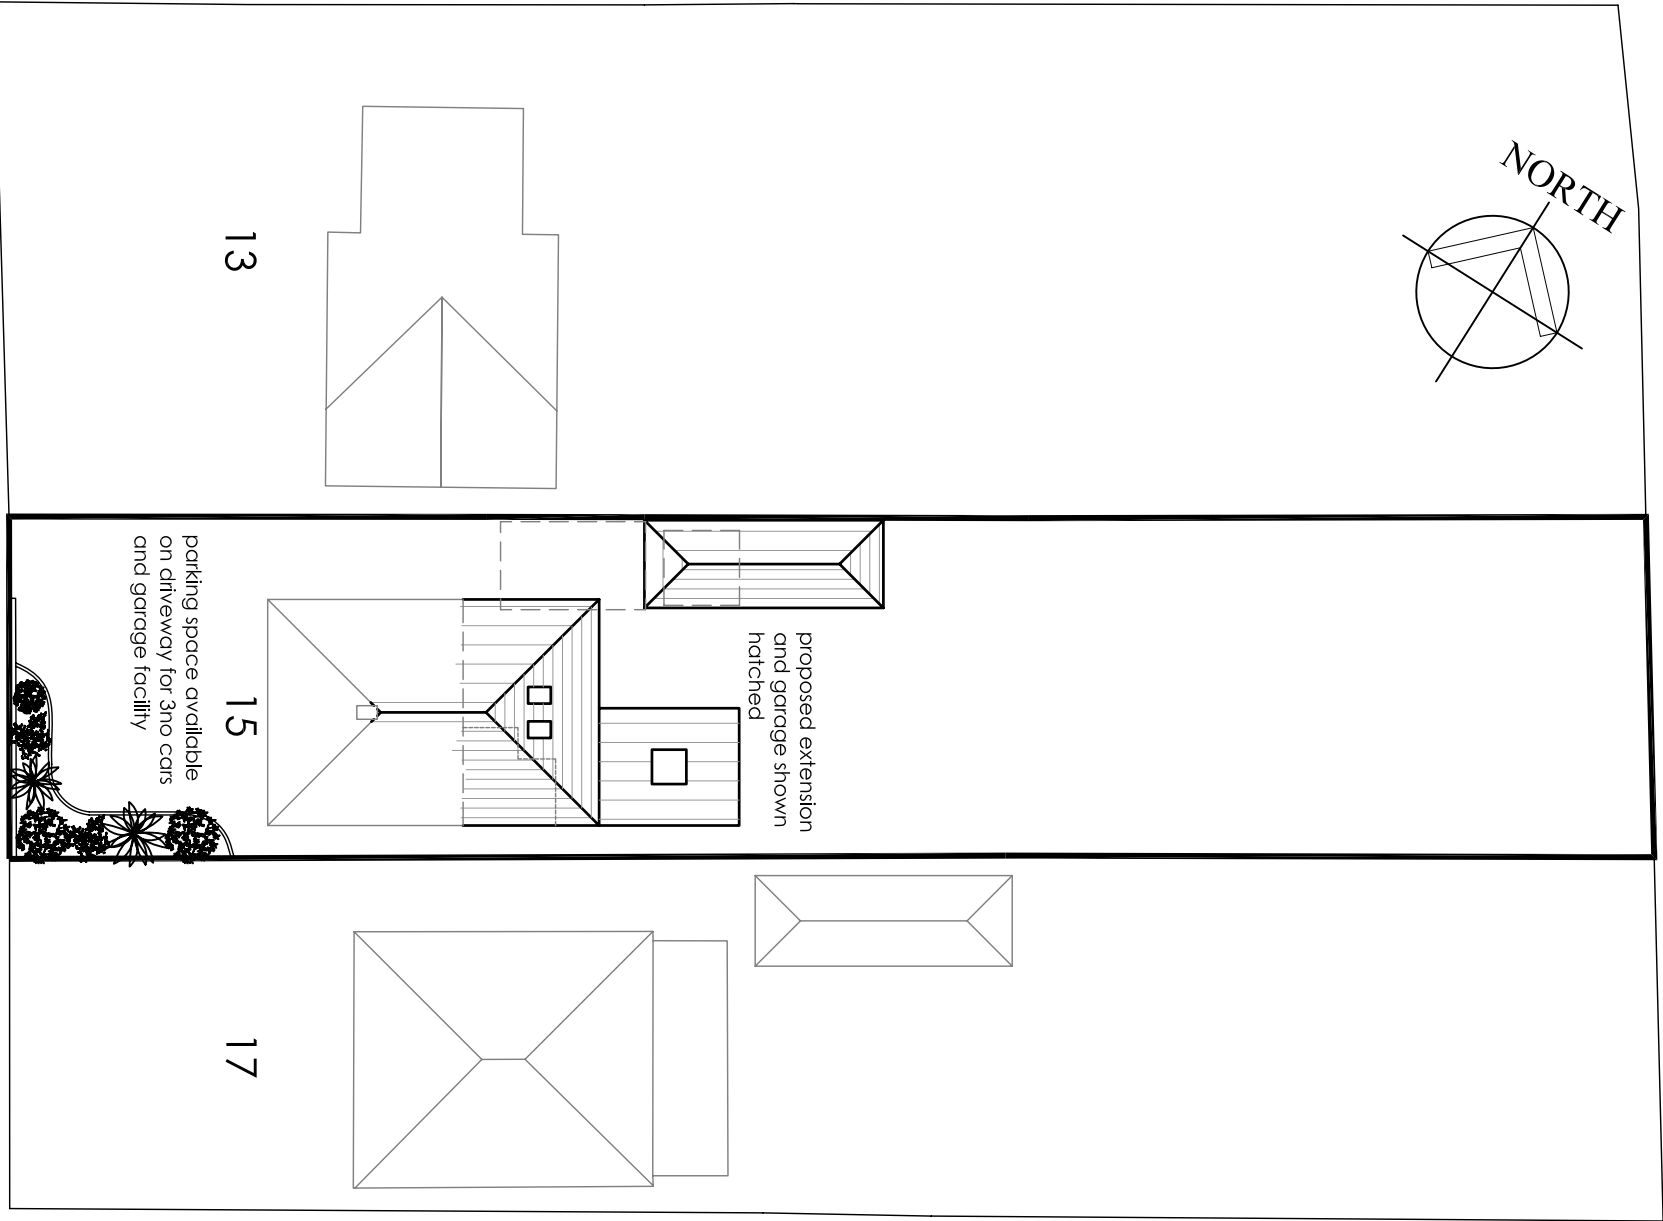

parking provision 1:250

medlams

measured surveys

www.medlams-surveys.co.uk
bmedlam@medlams-surveys.co.uk
07717 205 388

project: 15 New Lane, Havant

client: Mr & Mrs Watterson

job ref: S138

title: Parking Provision

scale 1:250 @A3

date July 2012

dwg no: P102 rev: --