


PLAN SHOWING PROPOSAL OF GARDEN SHED

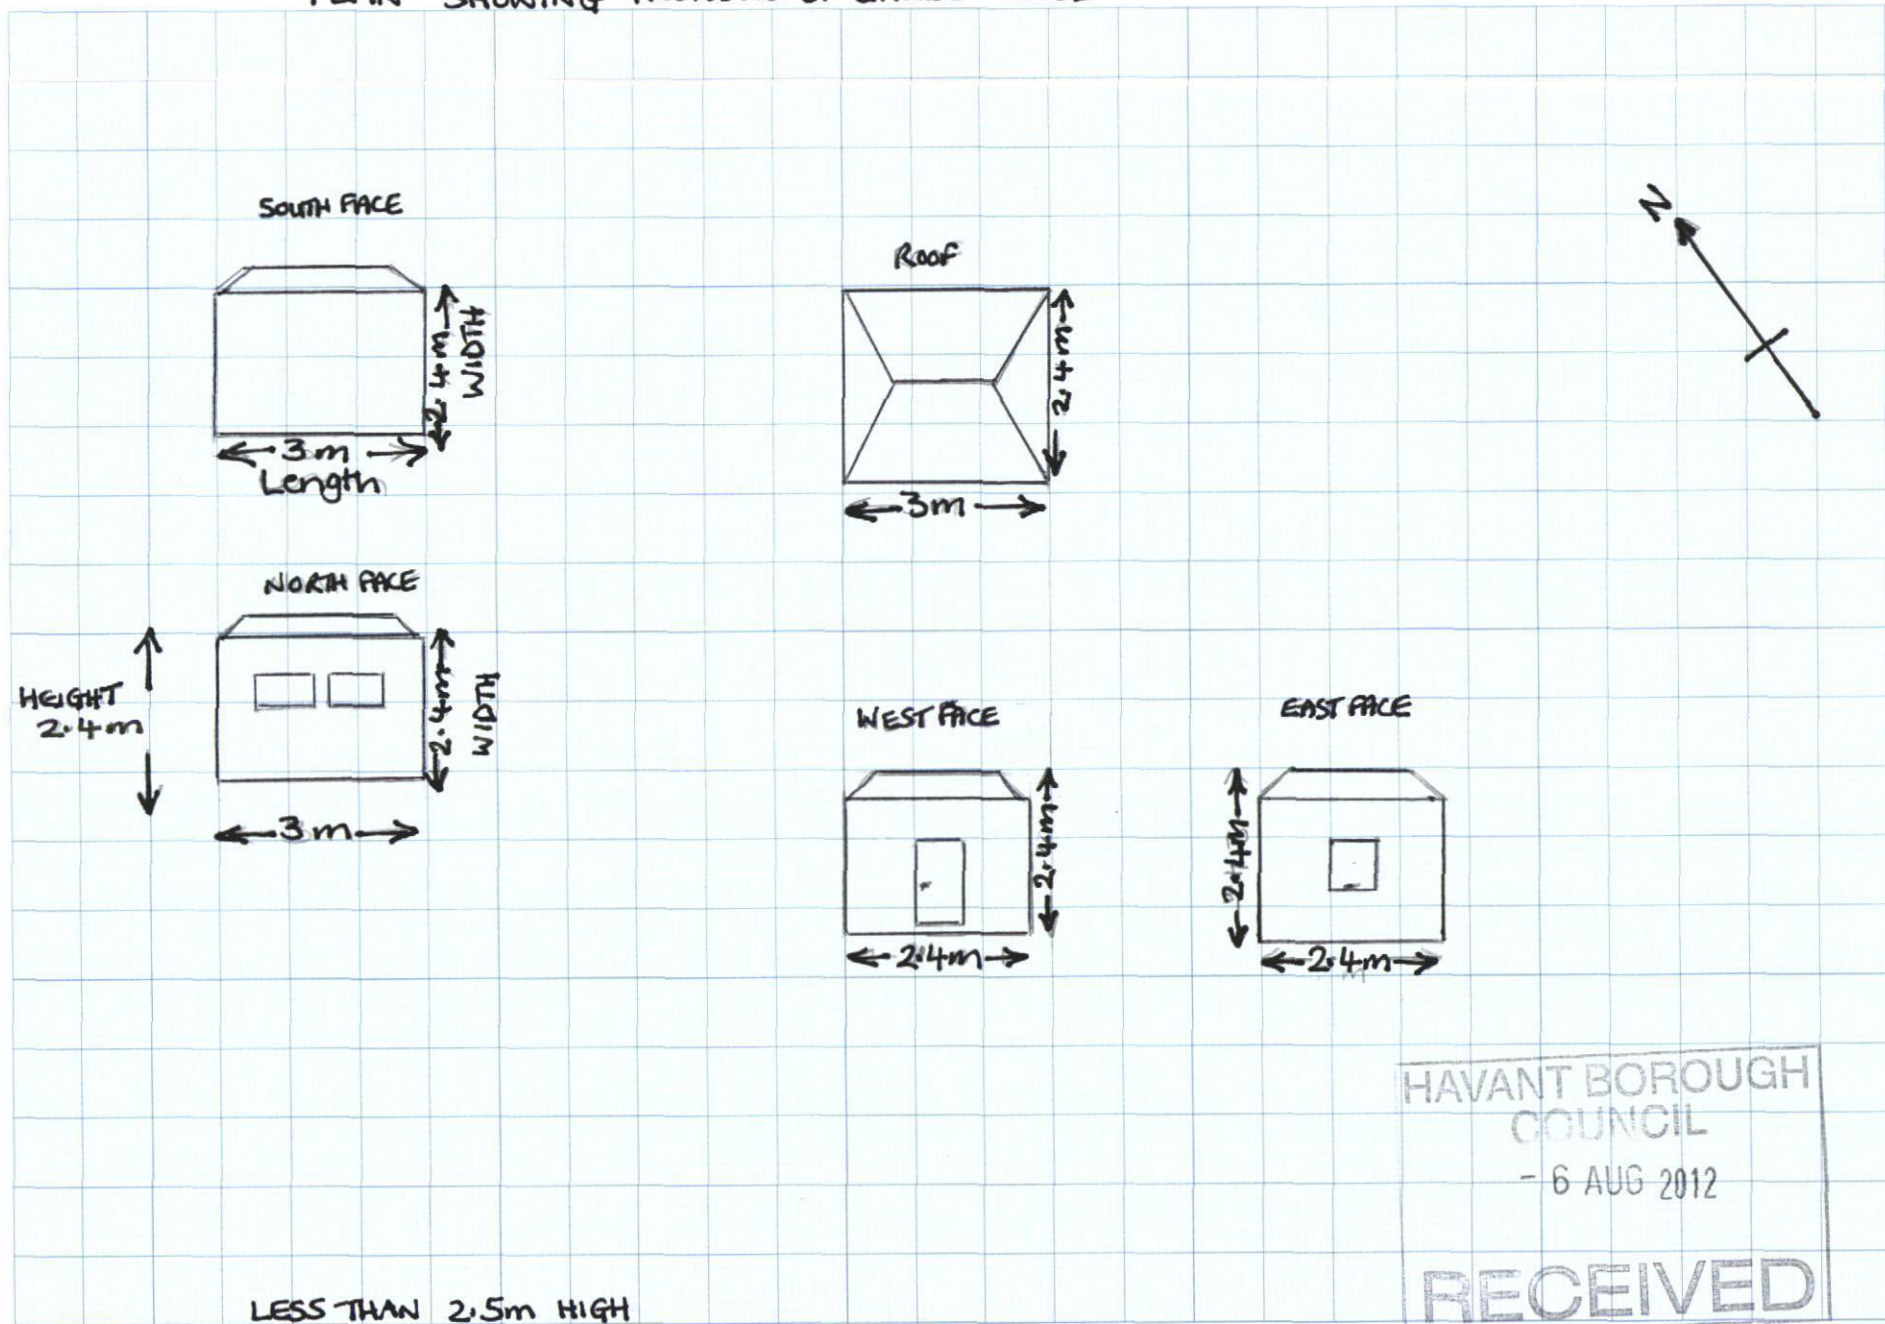

HAVANT BOROUGH
COUNCIL
- 6 AUG 2012
RECEIVED