


17438

r maundler 86 loveclean lane





HAVANT BOROUGH
COUNCIL
03 SEP 2012
RECEIVED

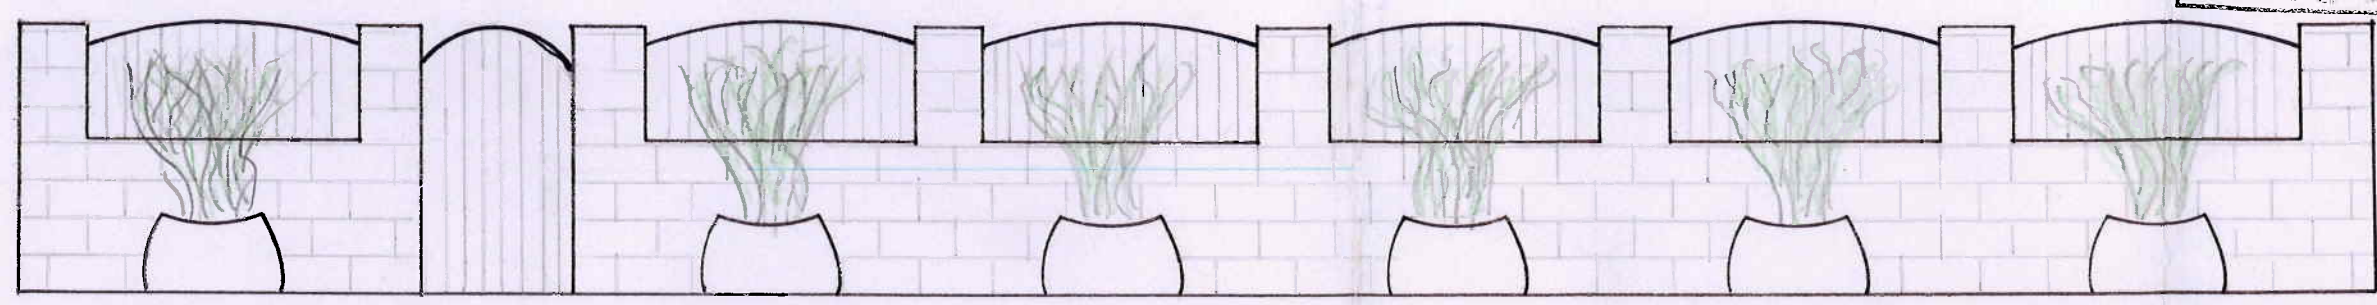

Piers NOT to exceed
1.8m

Ridgwick MULTI STOCK
Bricks

Curved Baffle Panels
Inserted between piers
NOT to exceed 1.8m

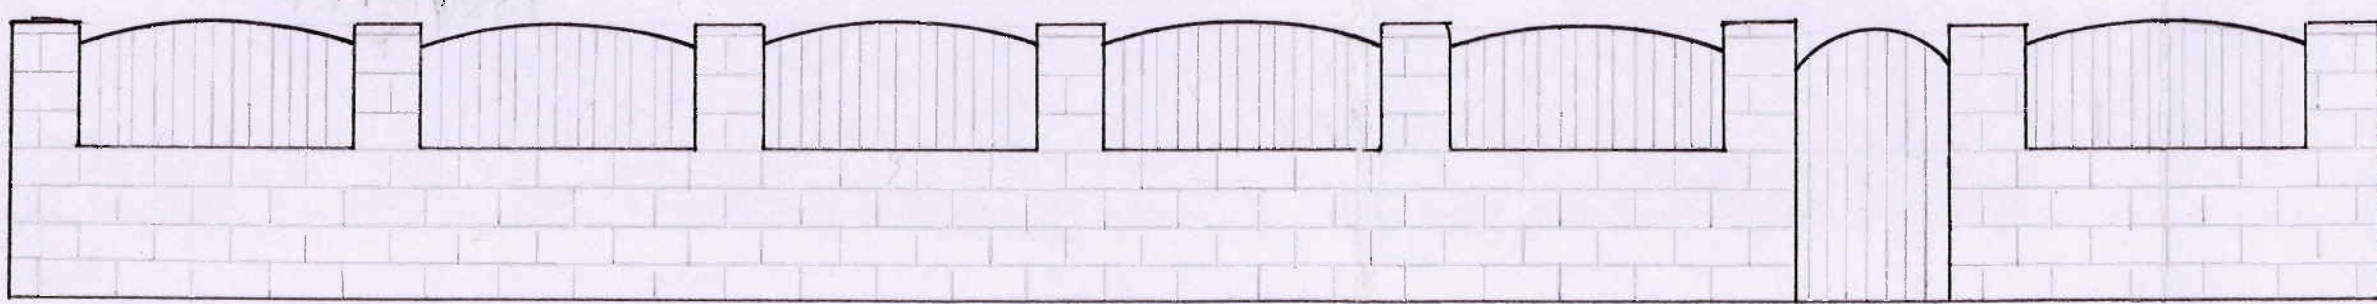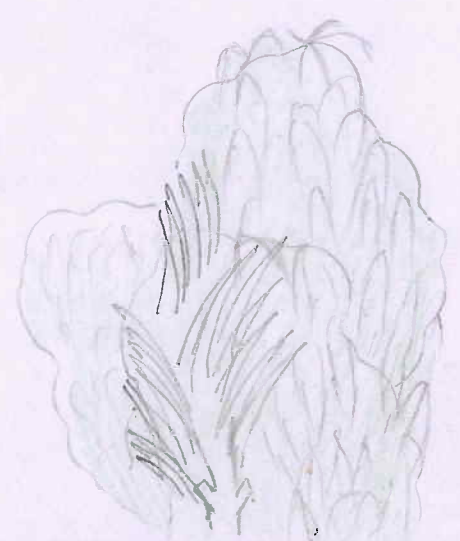

scale 1:50