




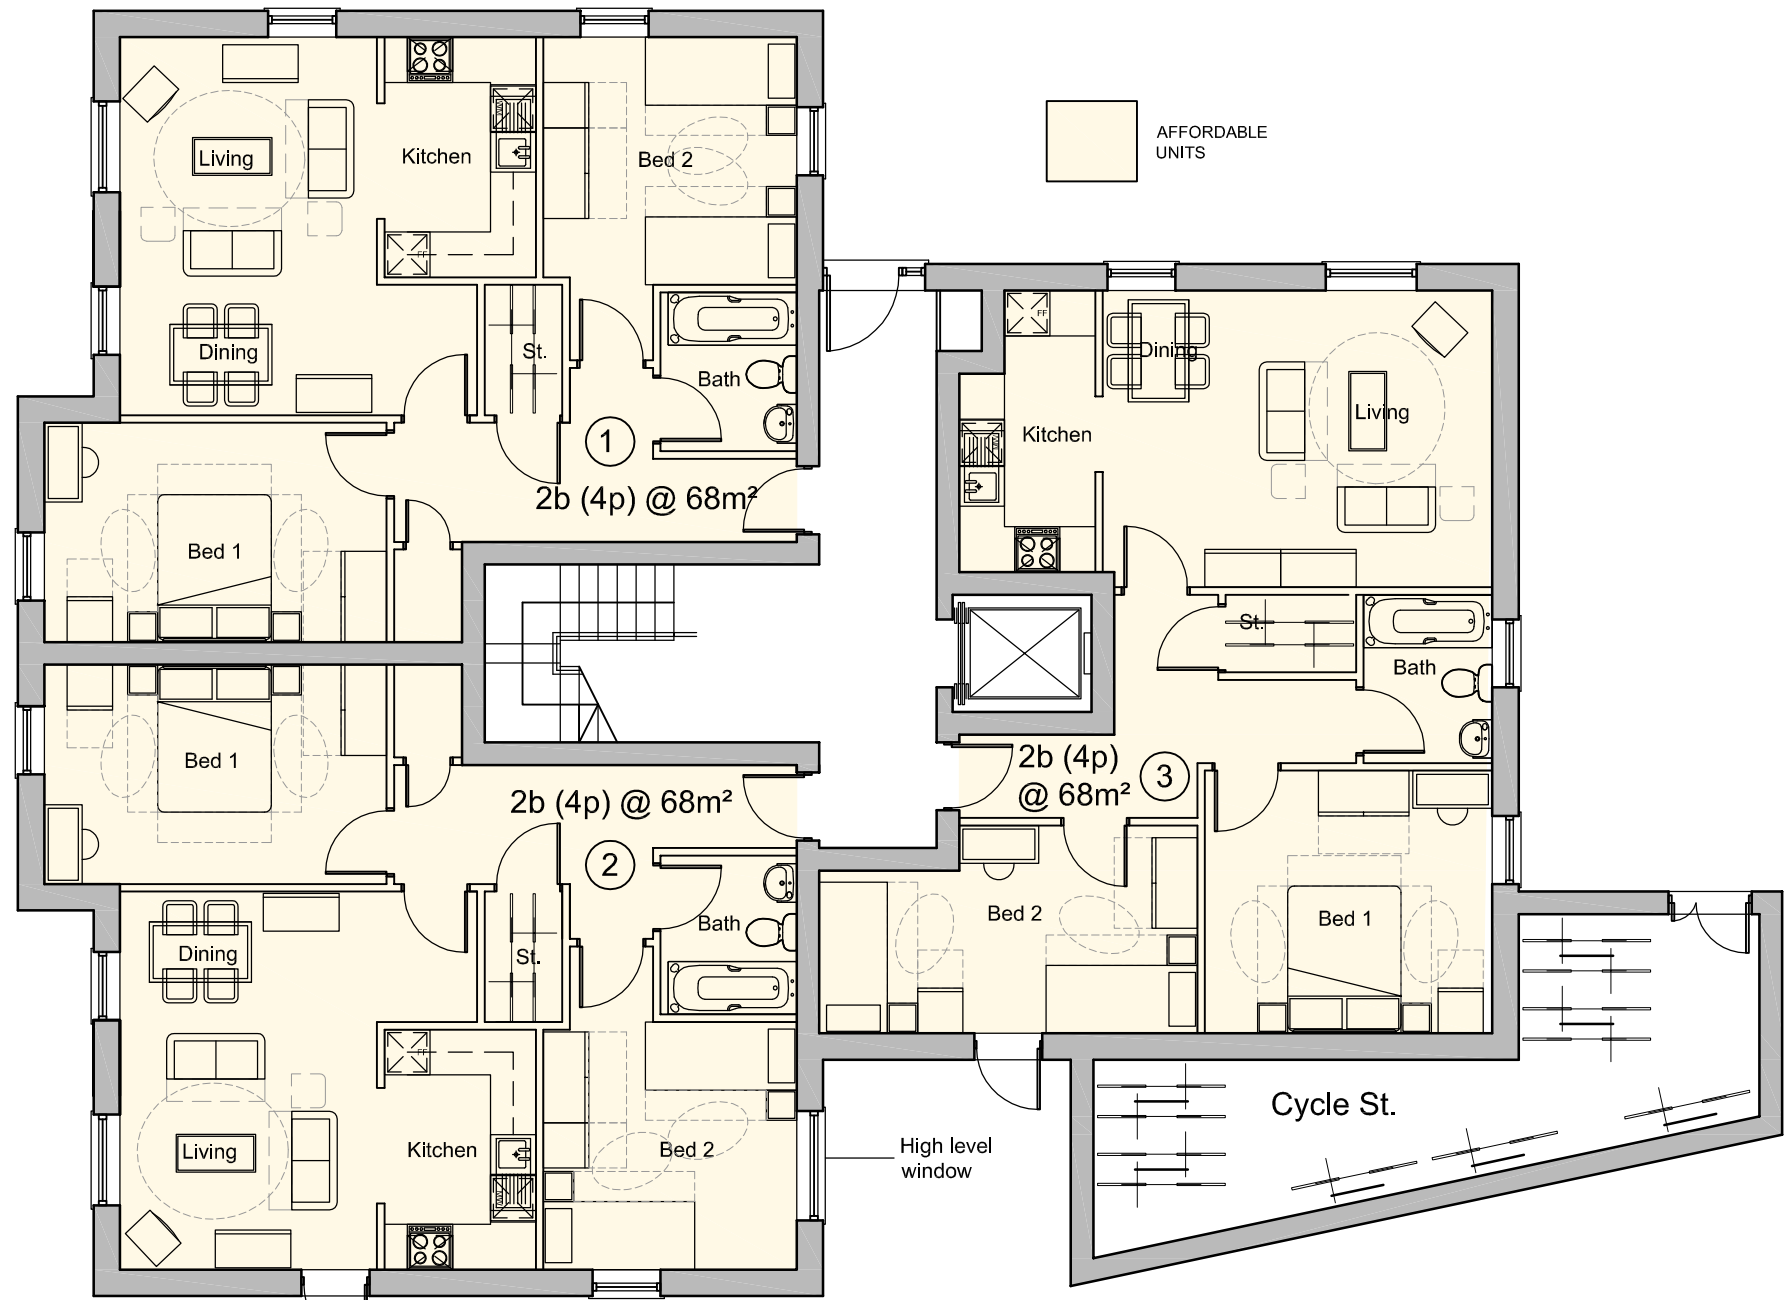


Ground Floor Layout

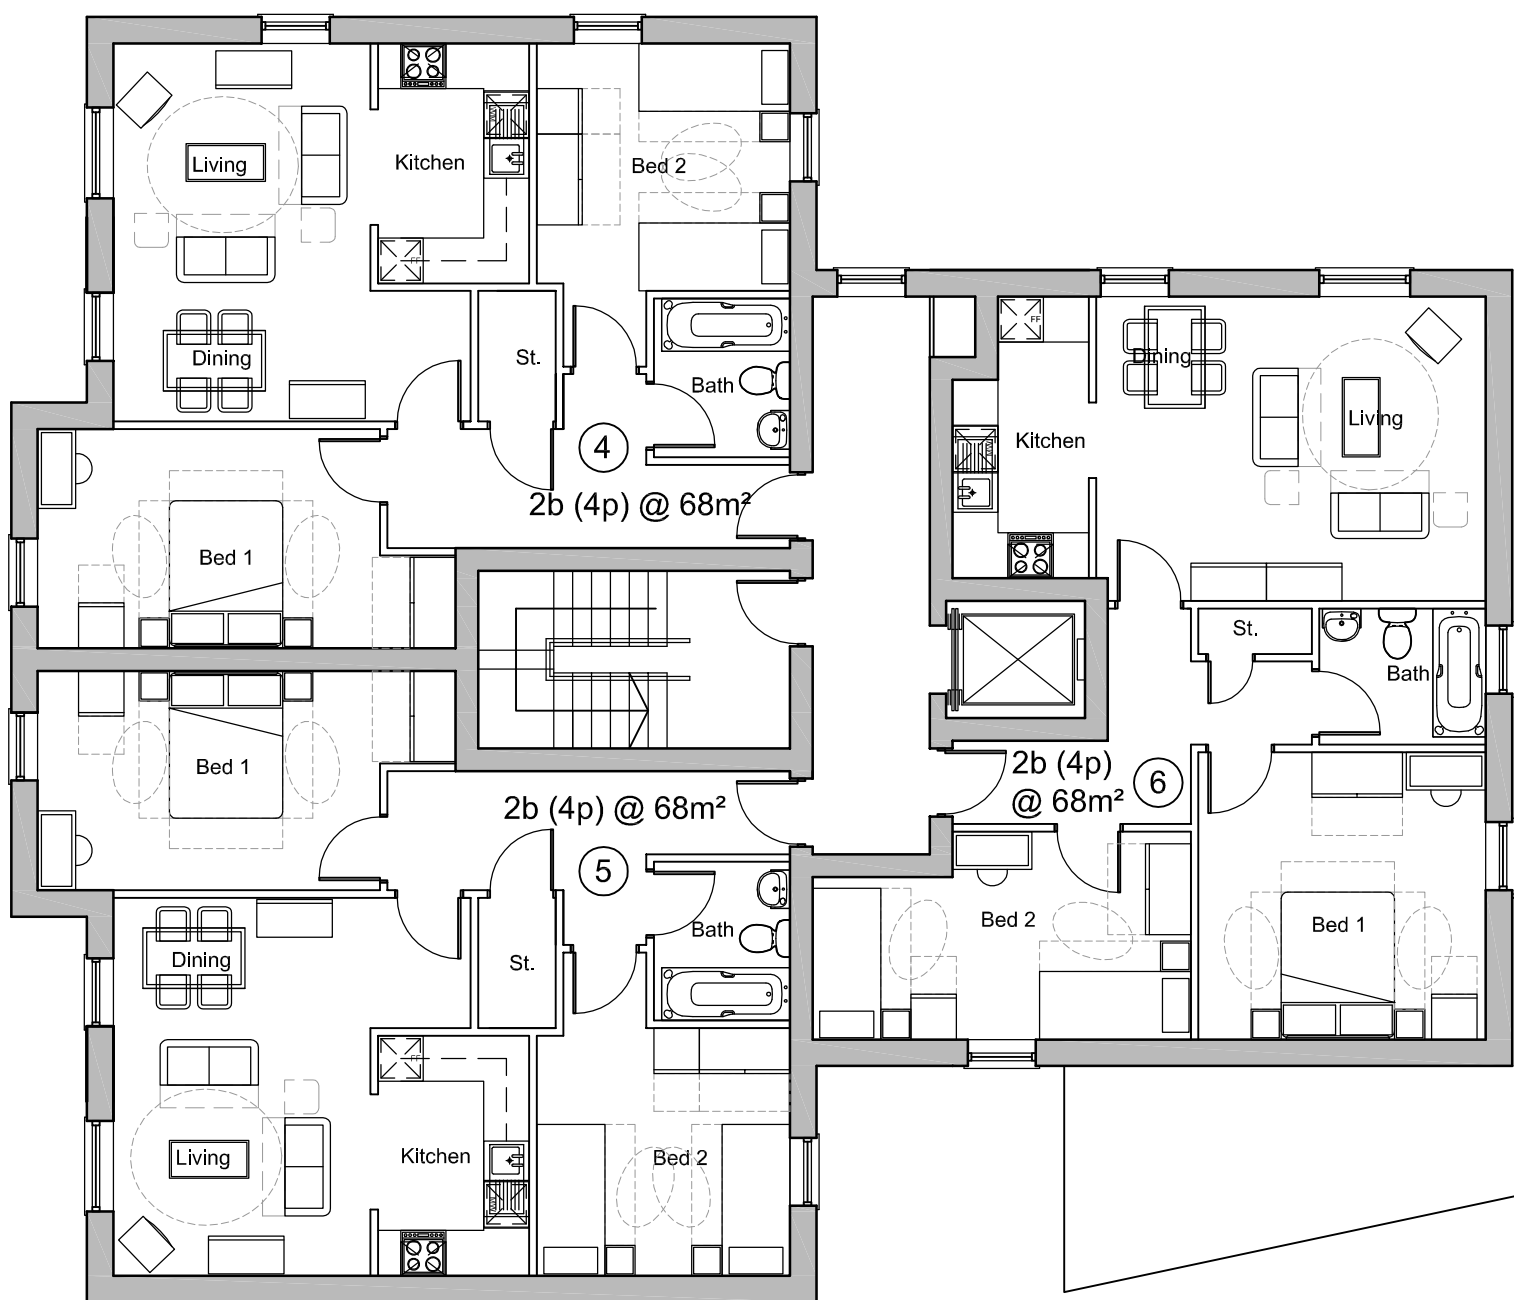

First Floor Layout

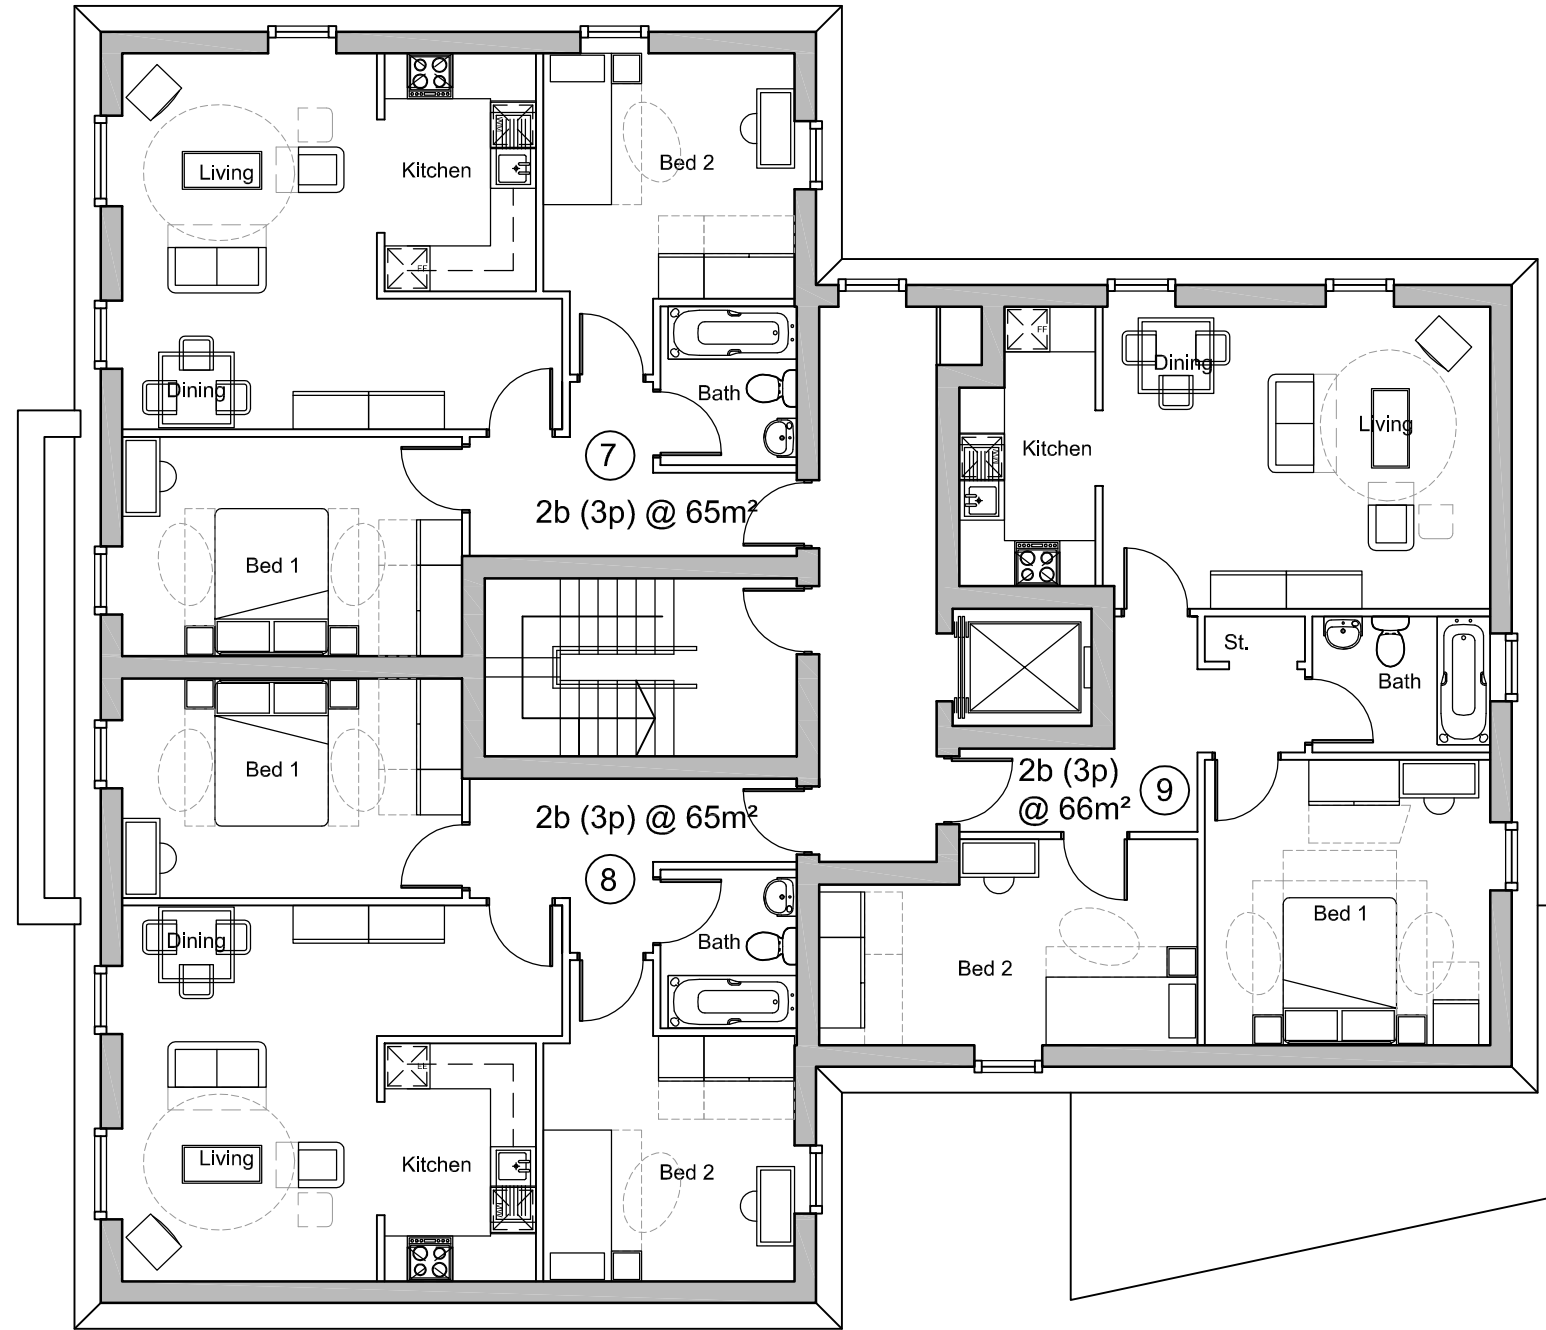


Second Floor Layout

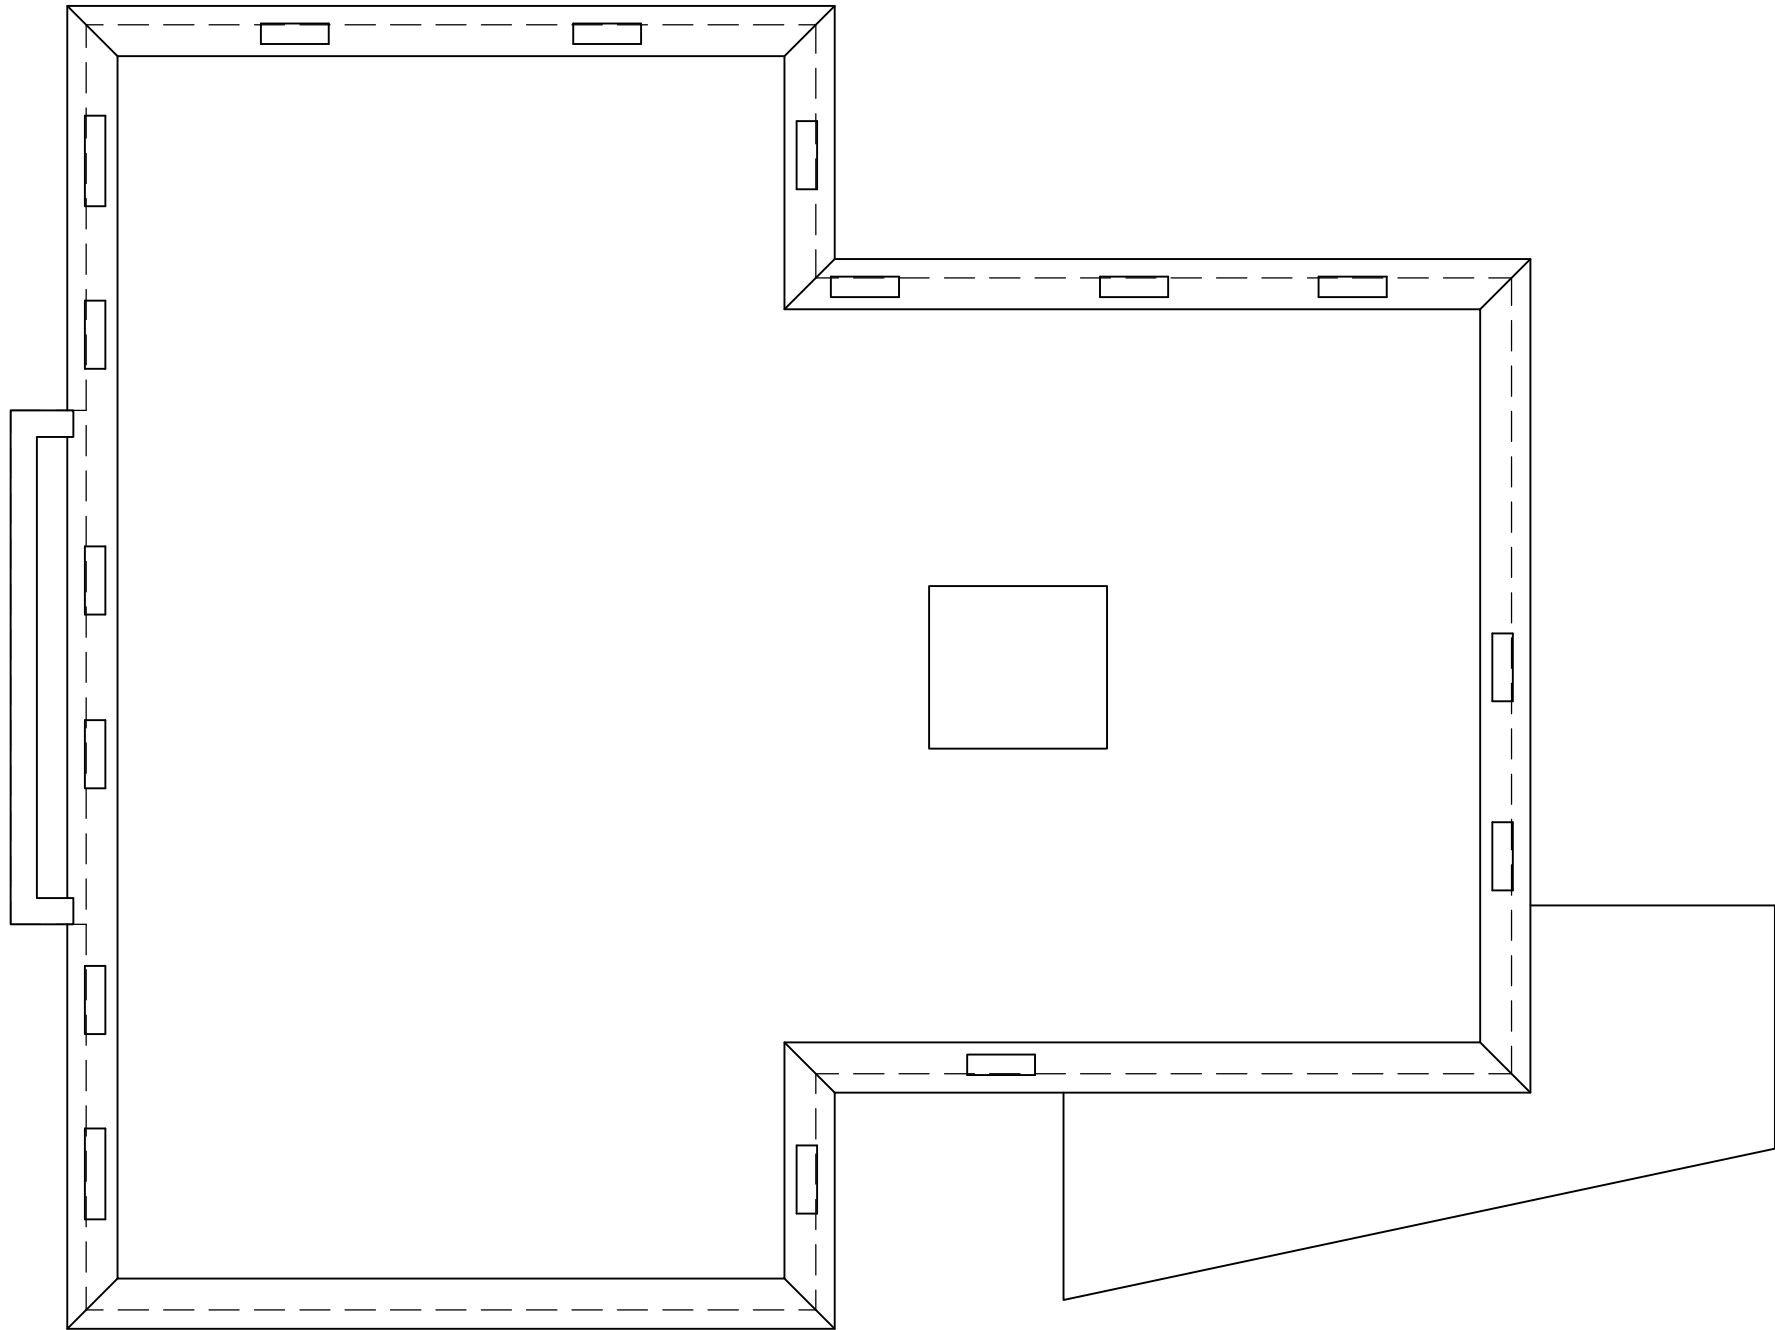

Roof Layout

NOTES

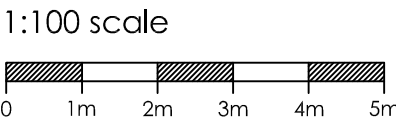

- GENERAL NOTES:
1. THIS DRAWING IS TO BE READ IN CONJUNCTION WITH THE OTHER RELEVANT CONSULTANTS DRAWINGS.
 2. ALL FINISHES ARE TO CONFORM TO THE CURRENT BUILDING REGULATIONS.
 3. REFER TO A SEPARATE DOCUMENT FOR THE DESIGNERS RISK ASSESSMENT.
 4. ALL WORKS OR MATERIALS INDICATED ON THIS DRAWING ARE TO BE TO THE LATEST RELEVANT BRITISH STANDARDS AND CARRIED OUT IN ACCORDANCE WITH THE BRITISH STANDARDS CODES OF PRACTICE OR RECOGNIZED INSTITUTE OR TRADE ASSOCIATION RECOMMENDATIONS AND PUBLICATIONS.

P5	09.11.12	Affordable units indicated	TH	
P3	13.07.12	INFORMATION ONLY	TH	
P2	20.6.12	INFORMATION ONLY	JCB	
P1	15.6.12	INFORMATION ONLY	JCB	
revision	Date	Description	Dwn	Chkd

Brankesmere House
Queens Crescent, Southsea
Portsmouth PO5 3HT
Hampshire England
Tel: (023) 927 55 333
Fax: (023) 927 55 222
E-Mail: admin@plcarchitects.com
ARCHITECTS Web: www.plcarchitects.com

Client :
158 Hart Plain Avenue Ltd

Project :
Proposed Residential Development
158 Hart Plain Avenue
Cowplain

Drawing Title :
Proposed Floor Layouts

Drawn By	Date	Checked By	Date	Approved By	Date
JCB	Jun 12				

Drawing No.	Revision:	Scale:
12-1862-101	P5	1:100 @ A2