





existing north elevation

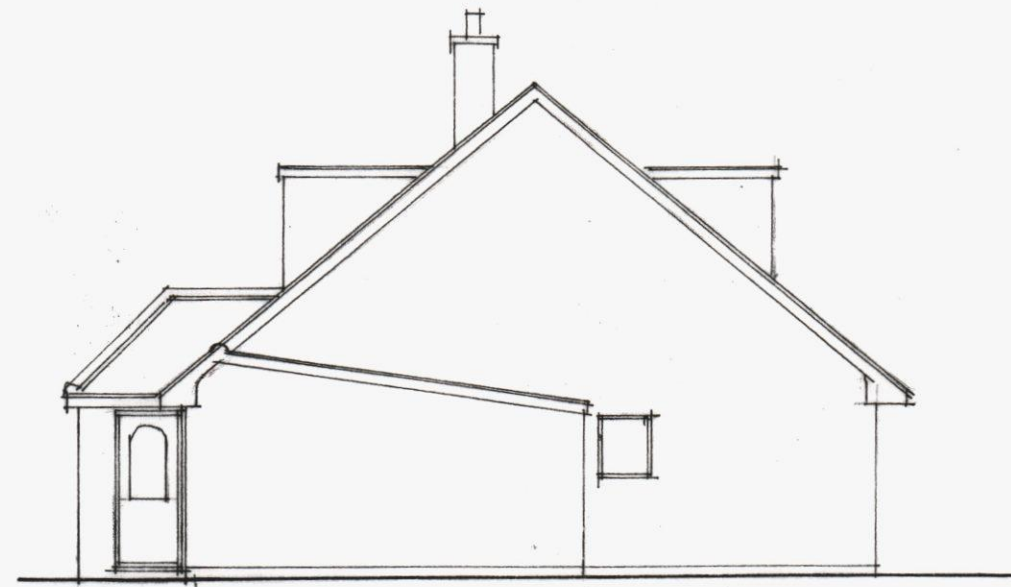


existing east



existing south

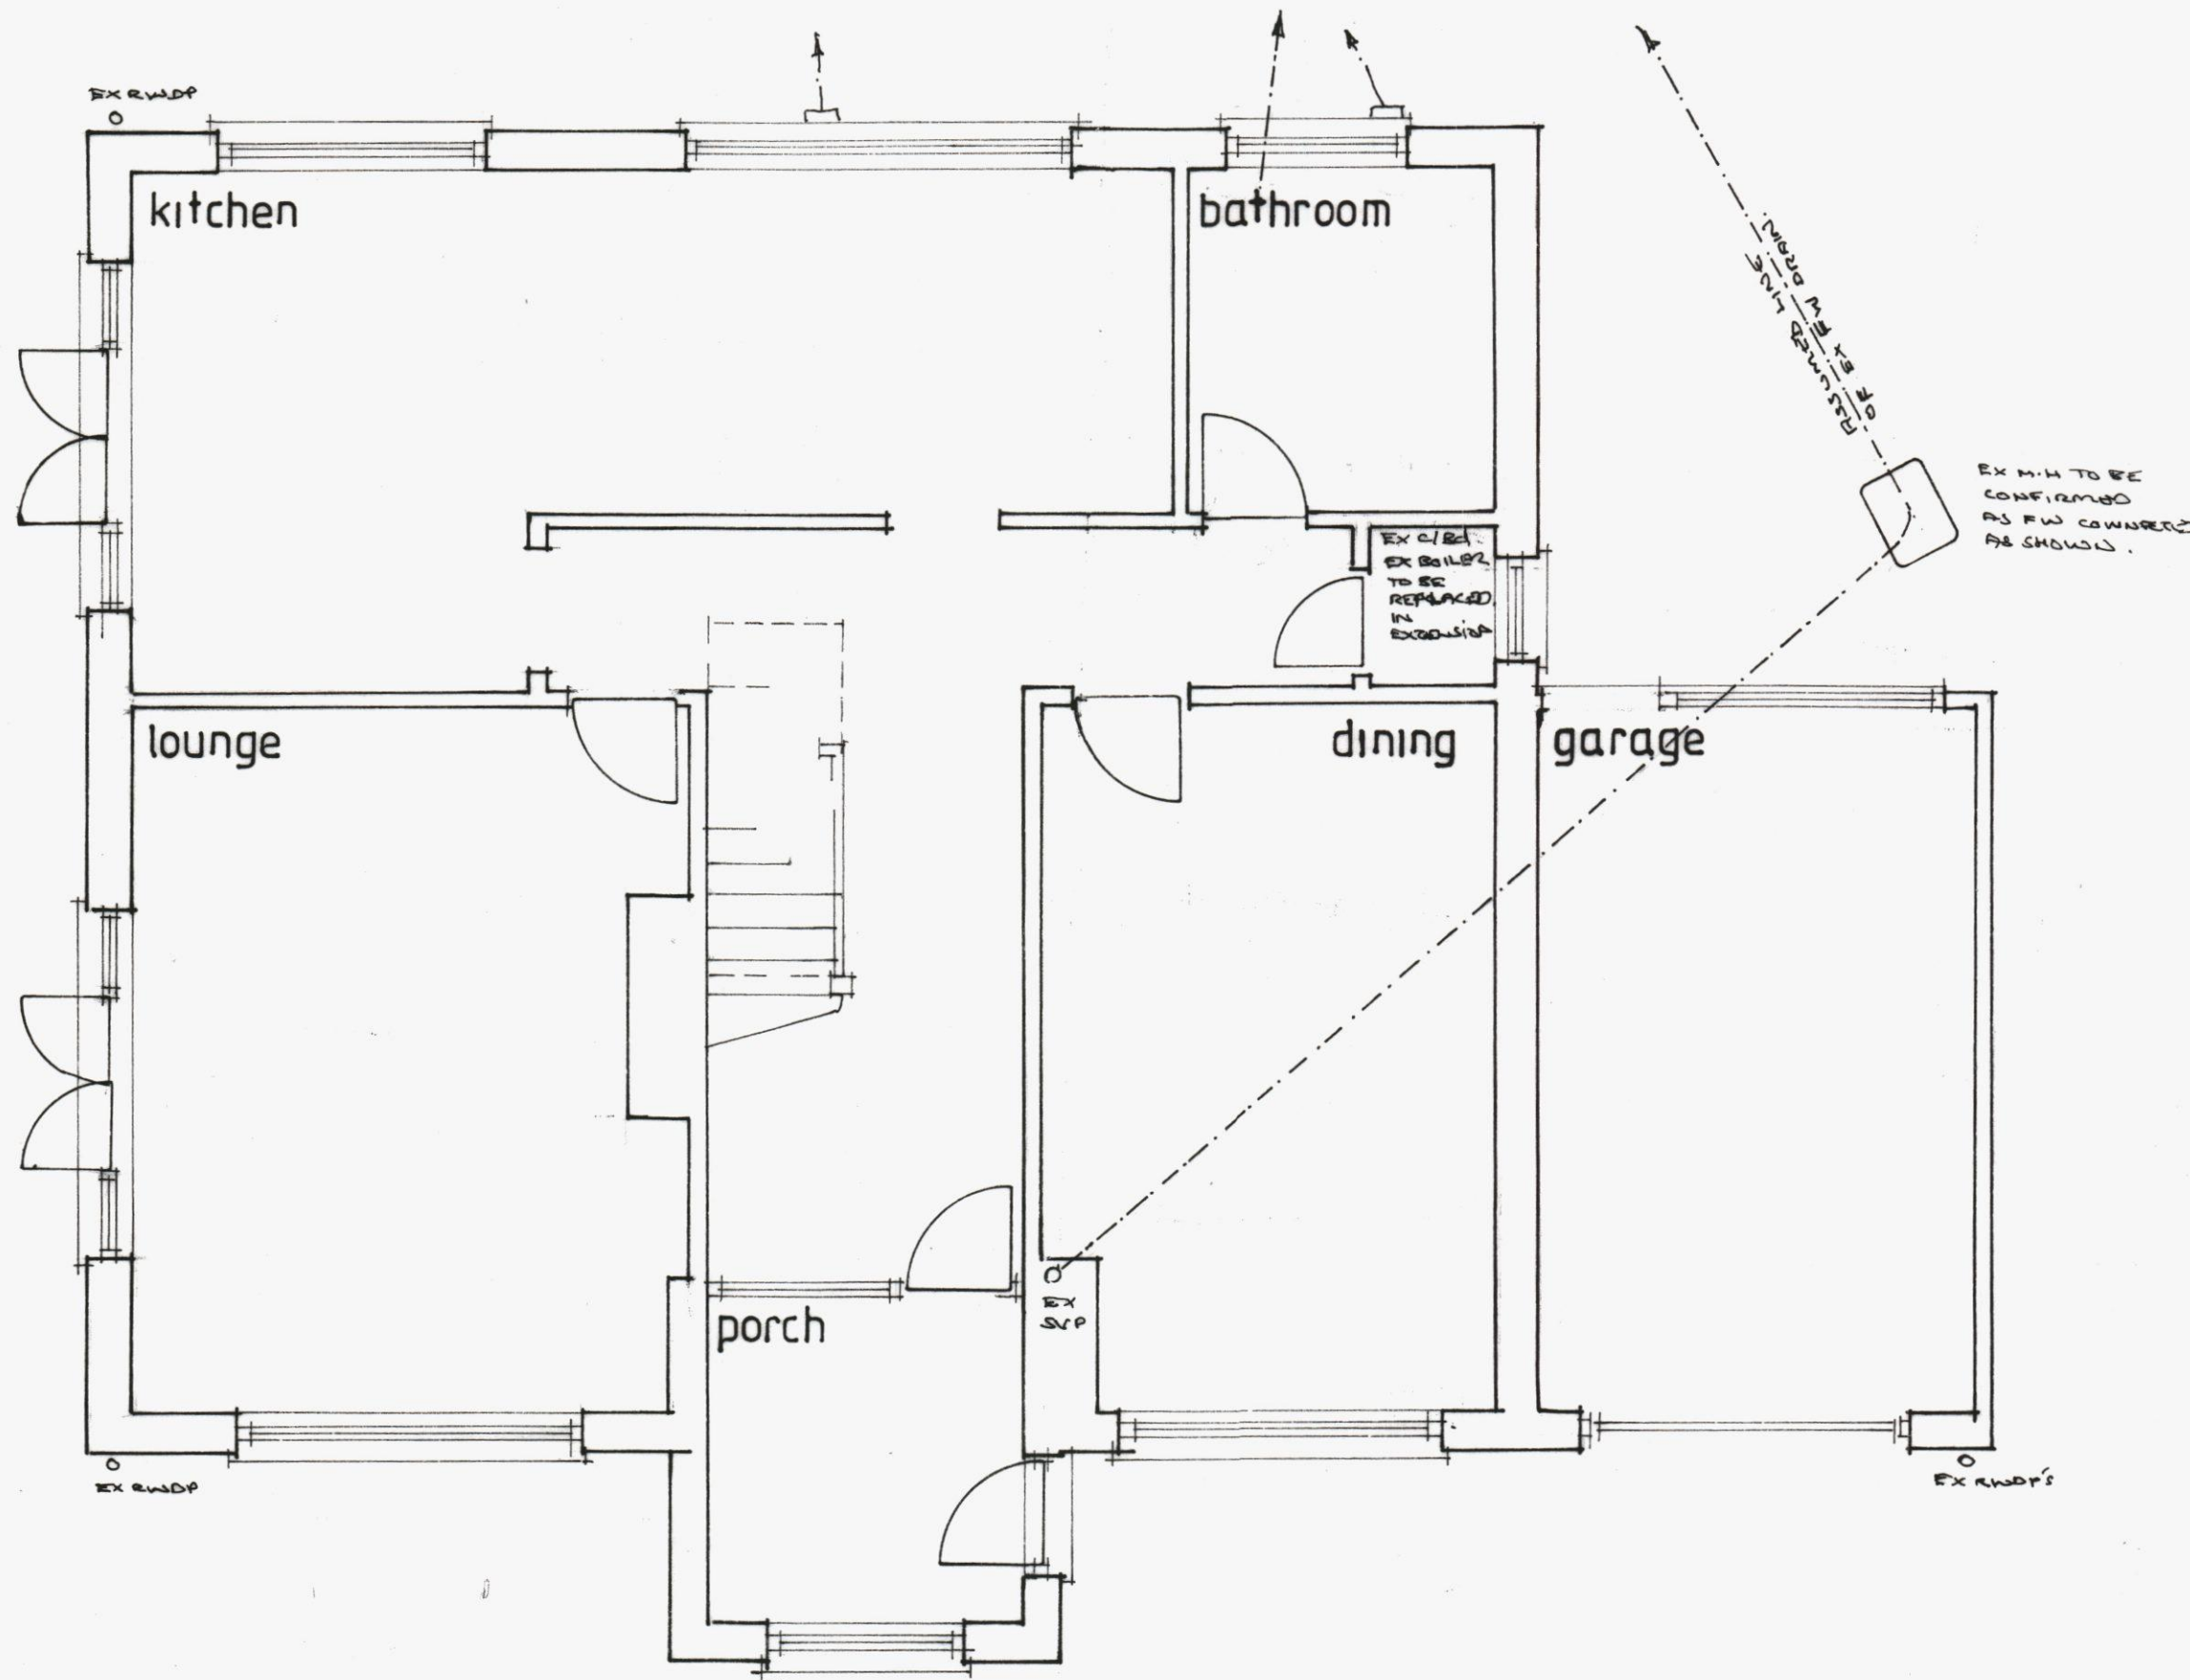

existing ground floor

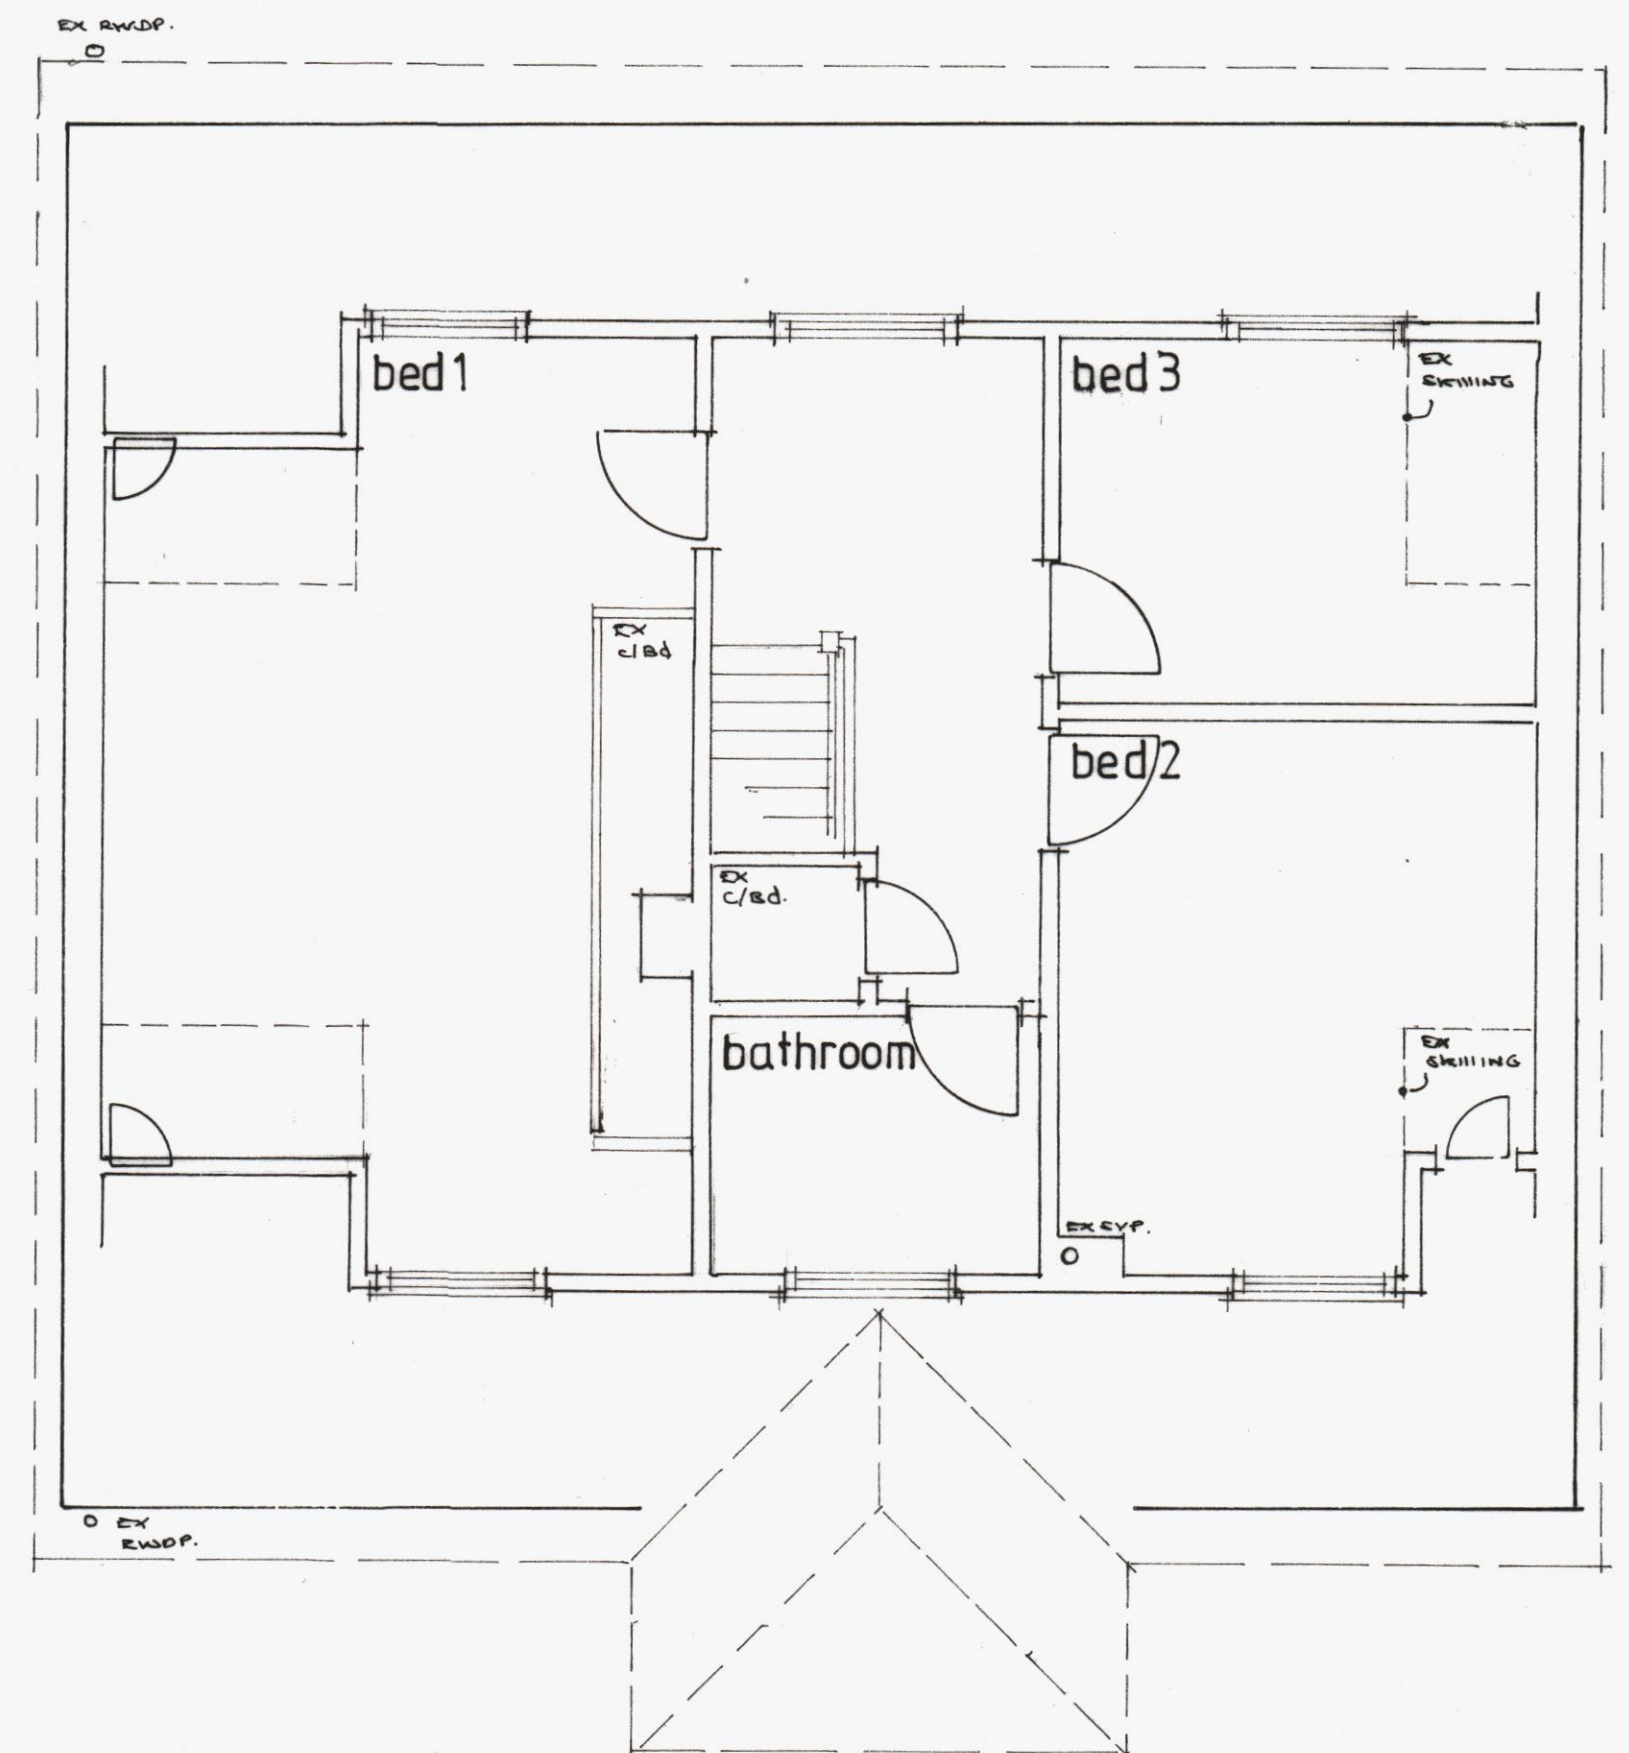

existing first floor