

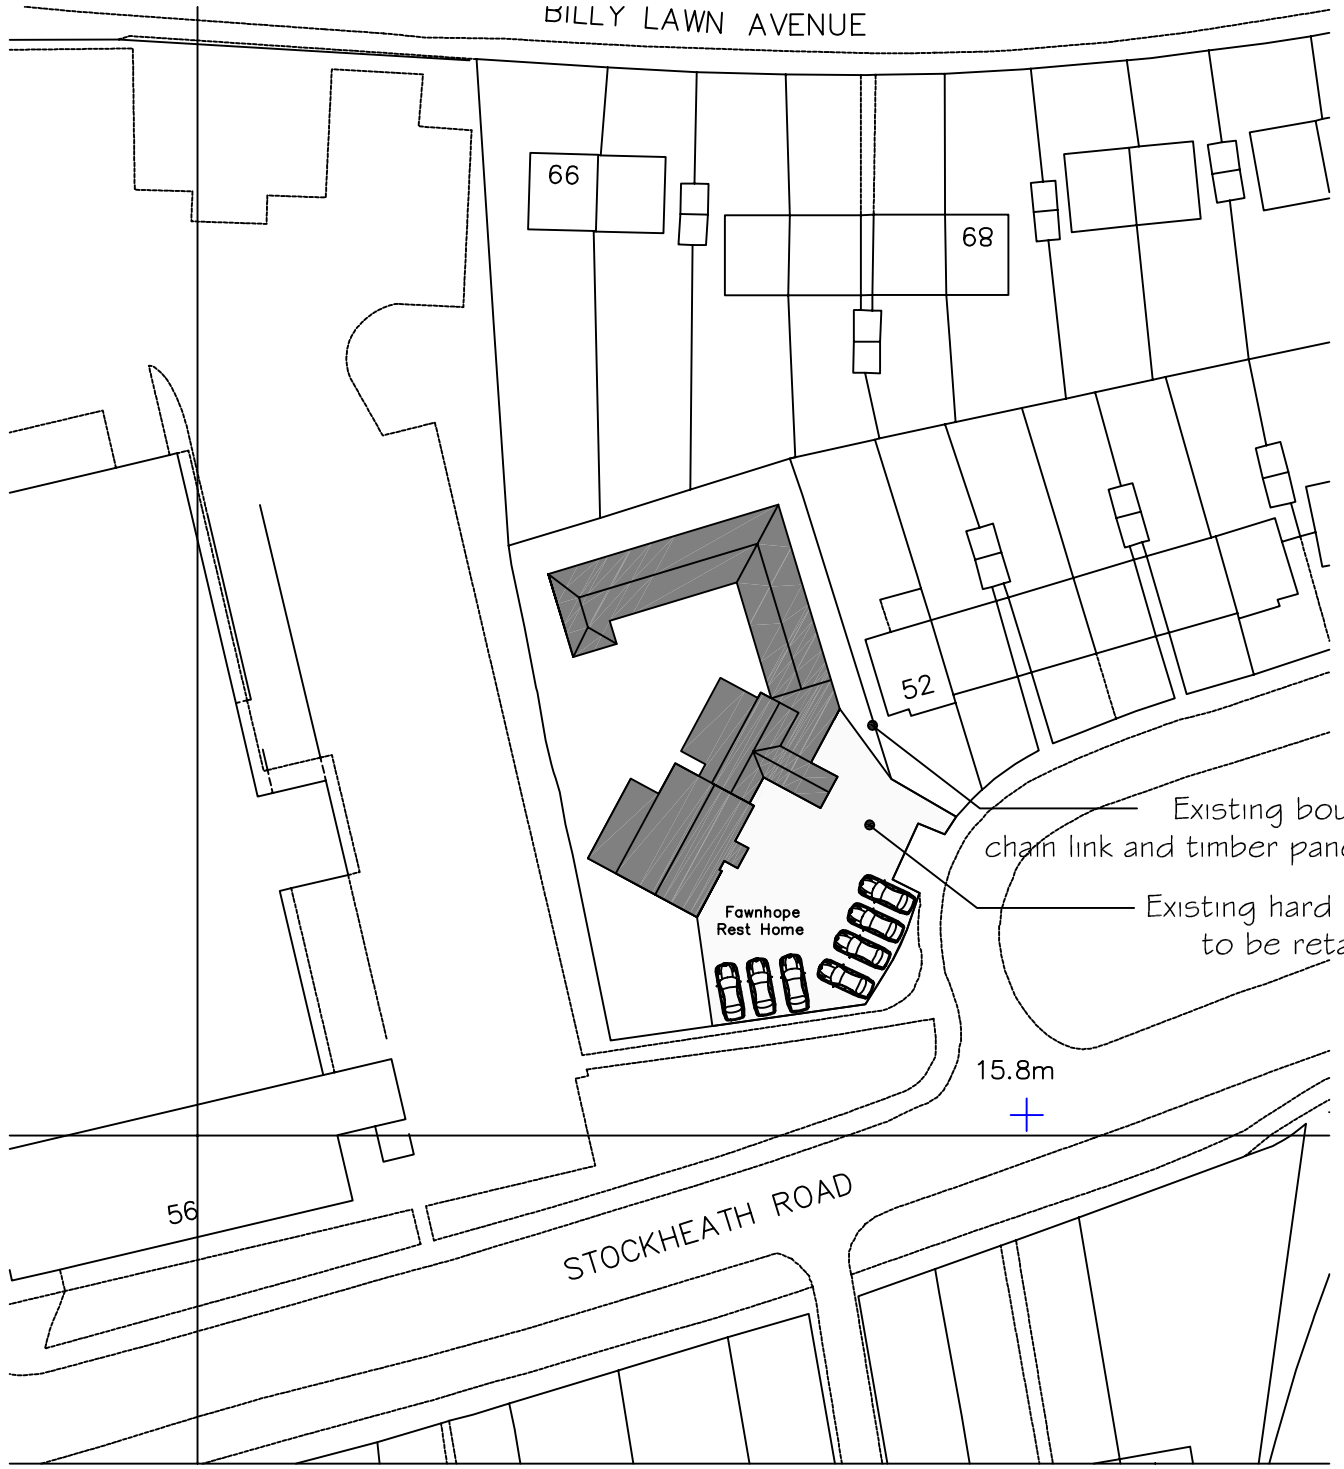


Existing Site Block Plan 1:500

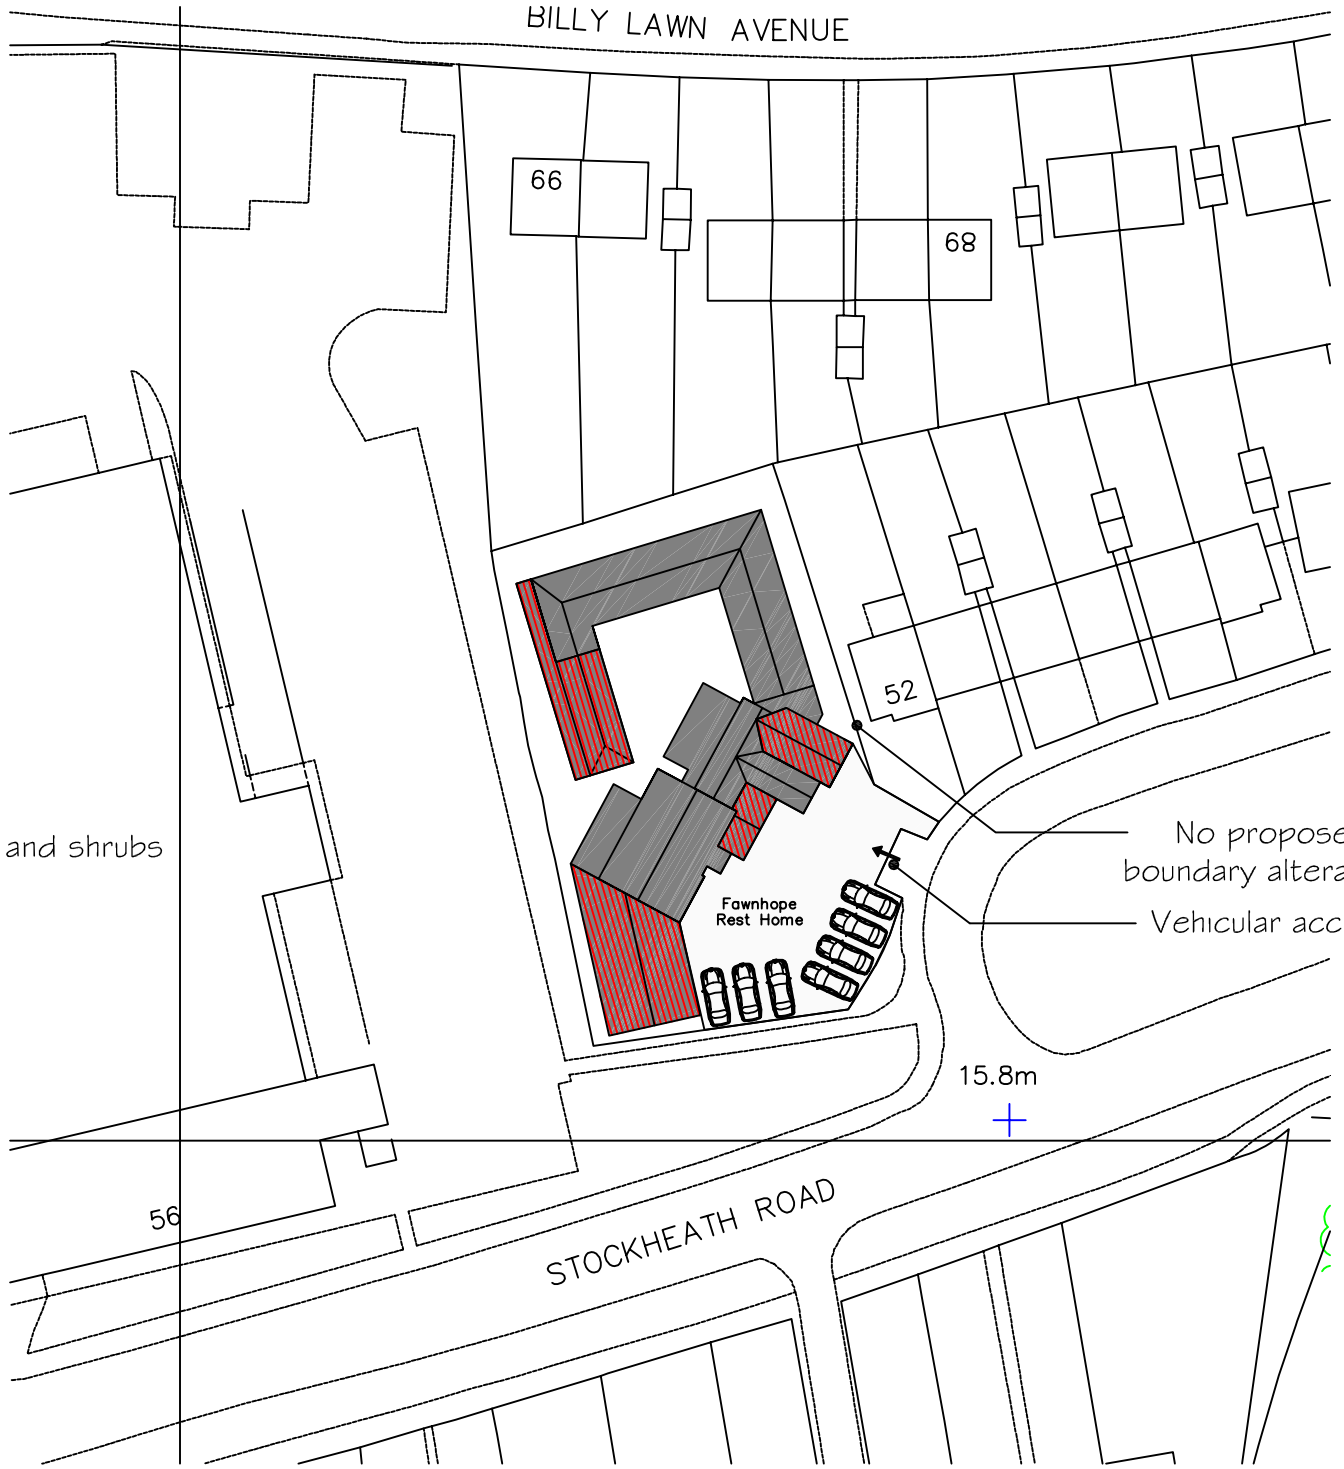


Proposed Site Block Plan 1:500

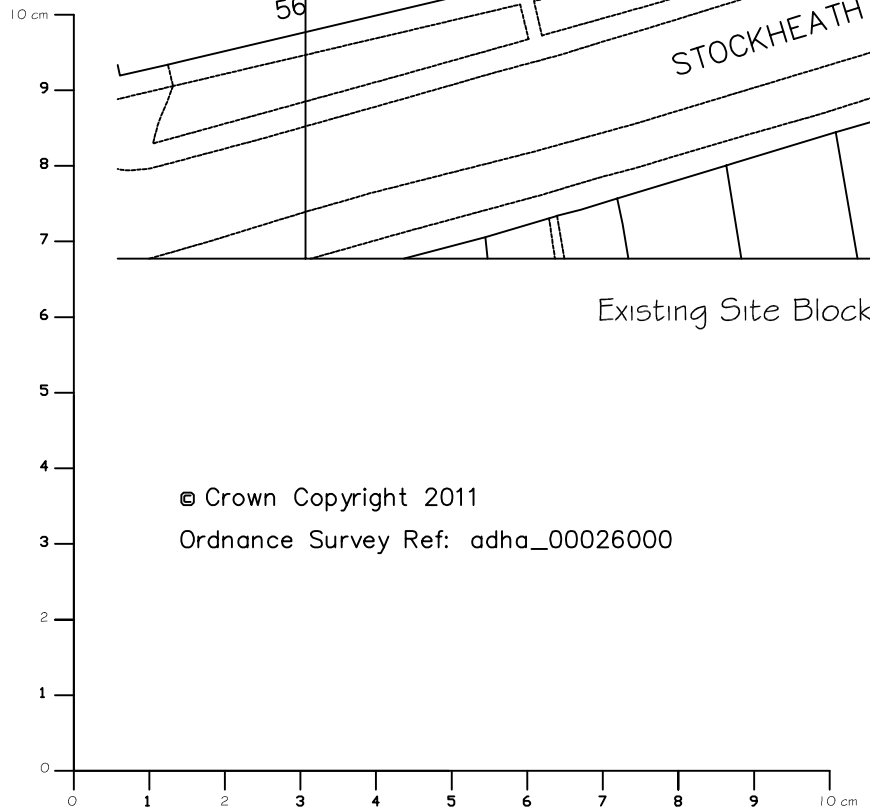

© Crown Copyright 2011
Ordnance Survey Ref: adha_00026000

Please note:
This drawing is for planning application purposes only.

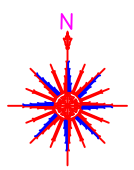

Artisan Designs Ltd.

Brow View
Closewood Road
Denmead
PO7 6JD

T : 02380 982 598
office@artisandesigns.co.uk
www.artisandesigns.co.uk

REVISION	DATE	DRAWN	CHECKED	NOTES

DRAWN	CHECKED	DRAWING NUMBER	DATE	SCALE
JL	AS	115282 - 008	19th May 2011	1:500 @A3

CLIENT

Mr. S Sethi

TITLE

Fawnhope Rest Home
54 Stockheath Road, Leigh Park
Havant PO9. 5HQ

PLANNING CONTROL REFERENCE | SHEET