
75b London Road, Waterlooville, PO7 7EL
Parking Spaces – as existing

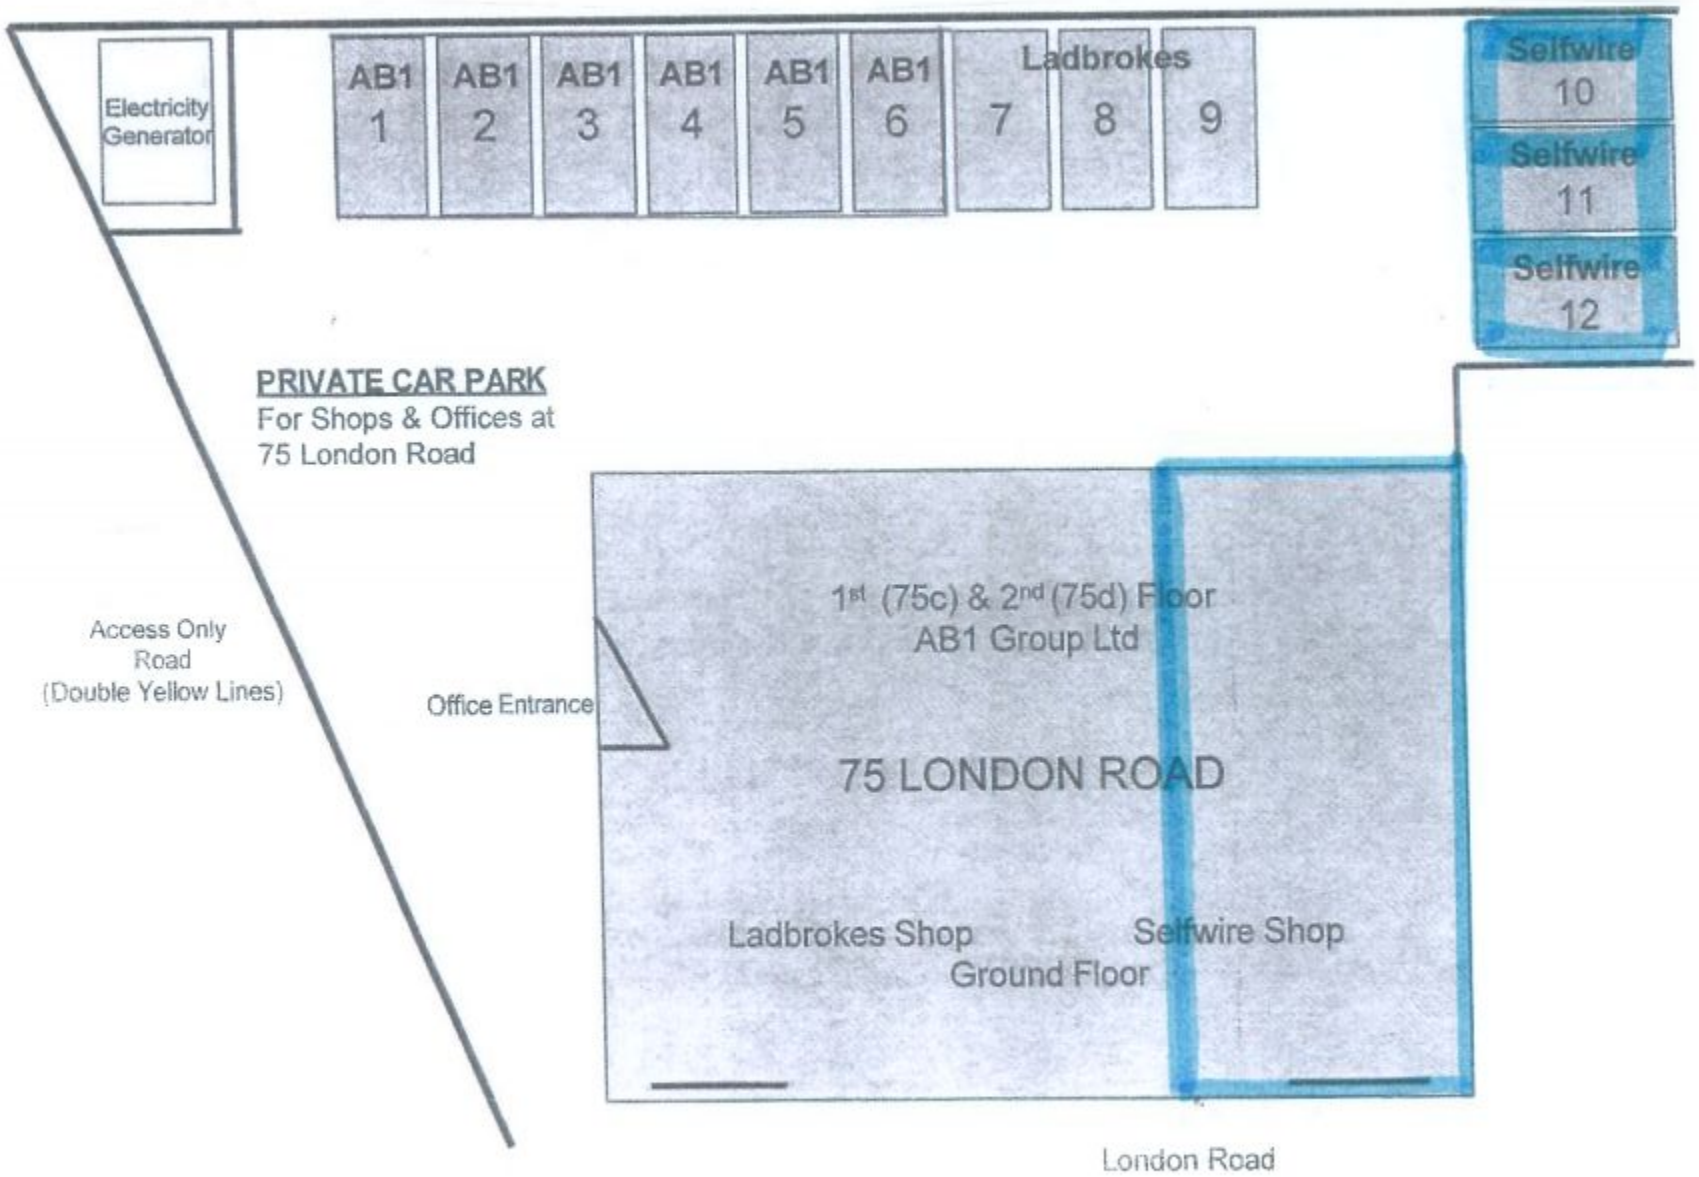

PERMIT

This plan is published for identification purposes only and although believed to be correct is not guaranteed and it does not form any part of any contract