
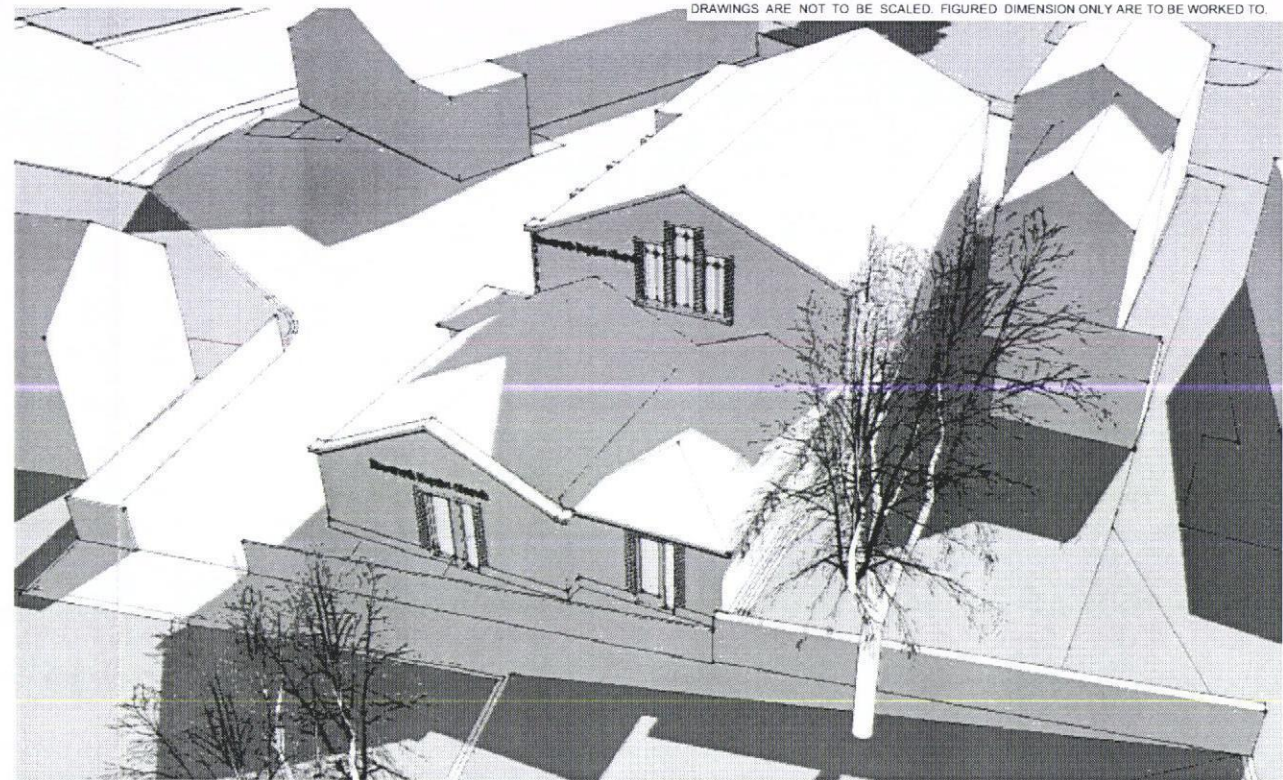



# 02 PROPOSED MODEL

NTS

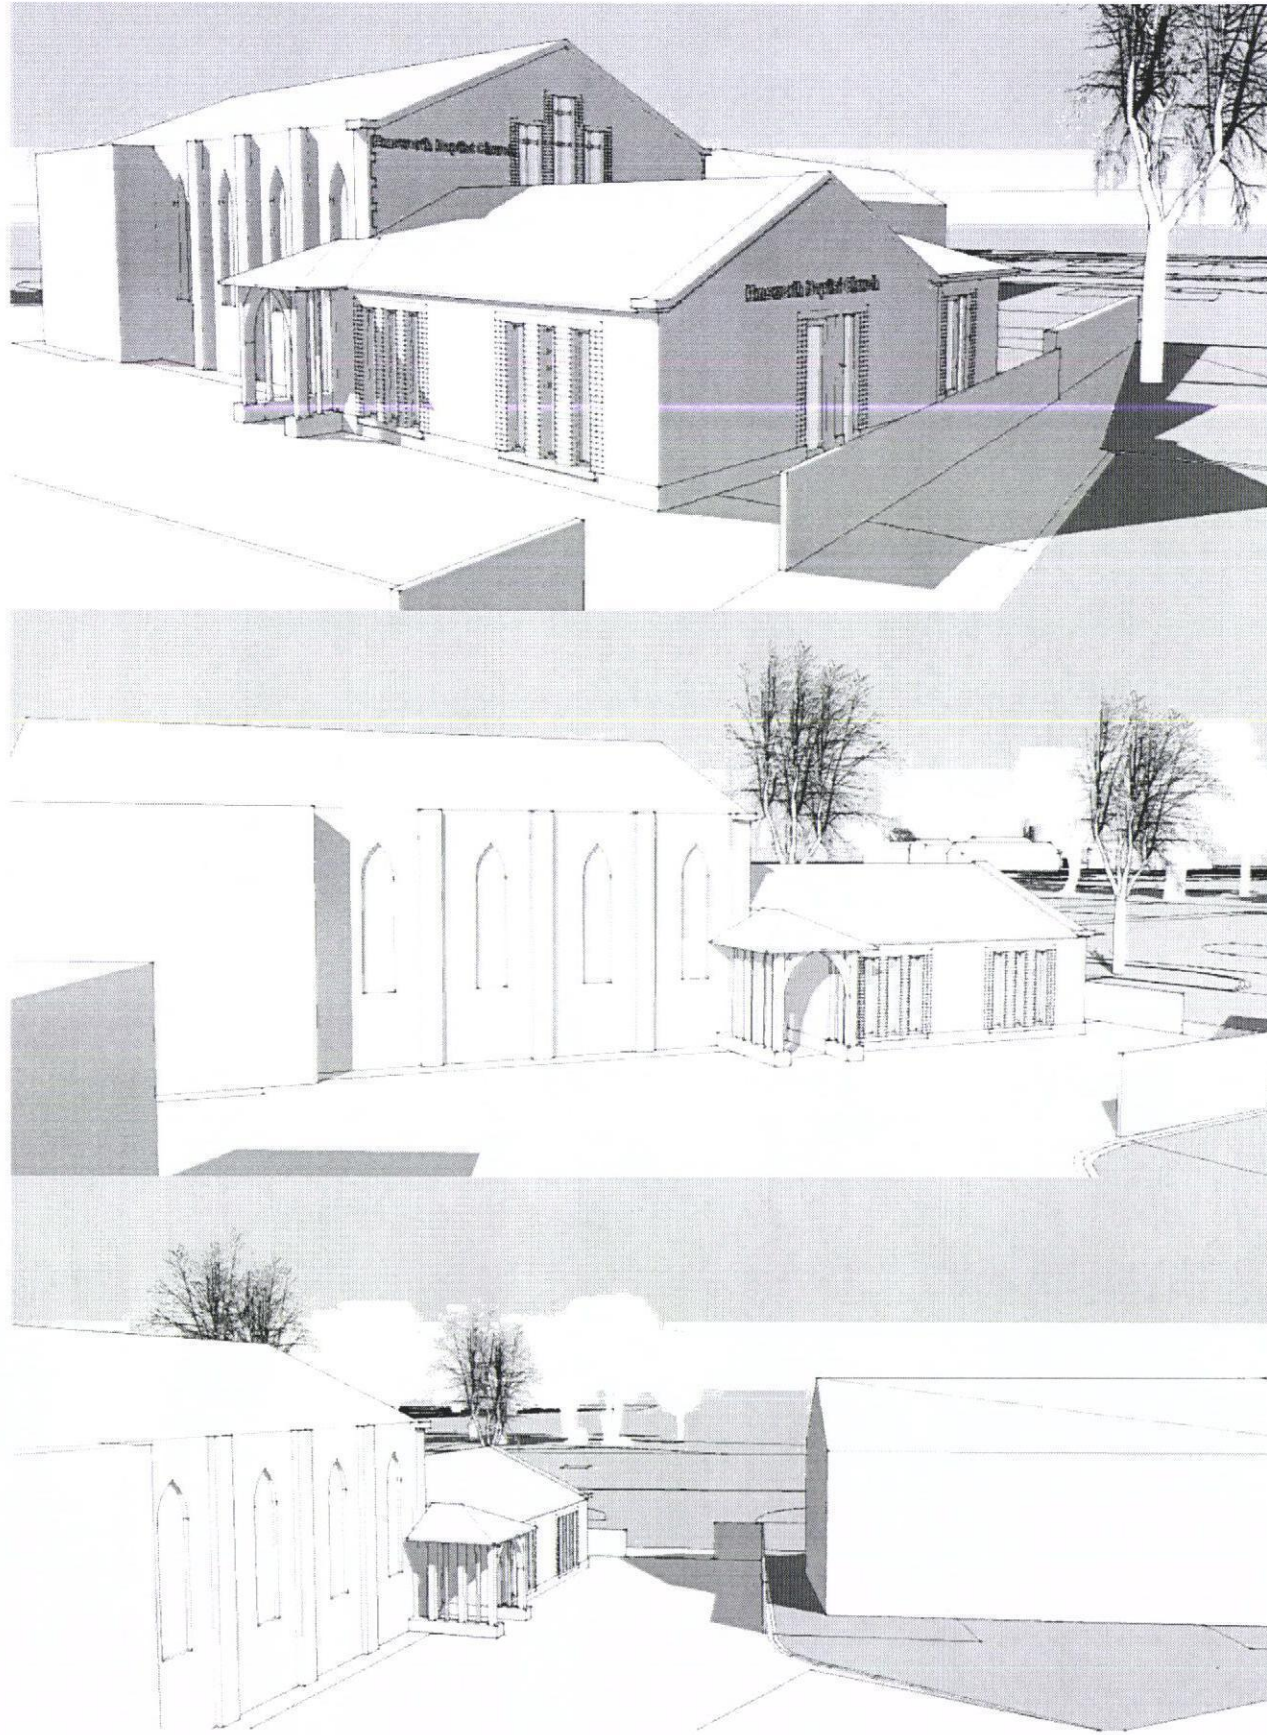

COPYRIGHT IN THIS DRAWING BELONGS TO AND IS VESTED IN STUDIO 5 ARCHITECTS AND MAY NOT BE REPRODUCED OR DISTRIBUTED IN ANY WAY OR FOR ANY PURPOSE WITHOUT THEIR WRITTEN CONSENT. ANY PERSON, FIRM OR COMPANY UNLAWFULLY REPRODUCING OR DISTRIBUTING THIS DRAWING OR IN ANY WAY INFRINGING THE COPYRIGHT THEREIN WILL BE PROSECUTED.

DRAWINGS ARE NOT TO BE SCALED. FIGURED DIMENSION ONLY ARE TO BE WORKED TO.

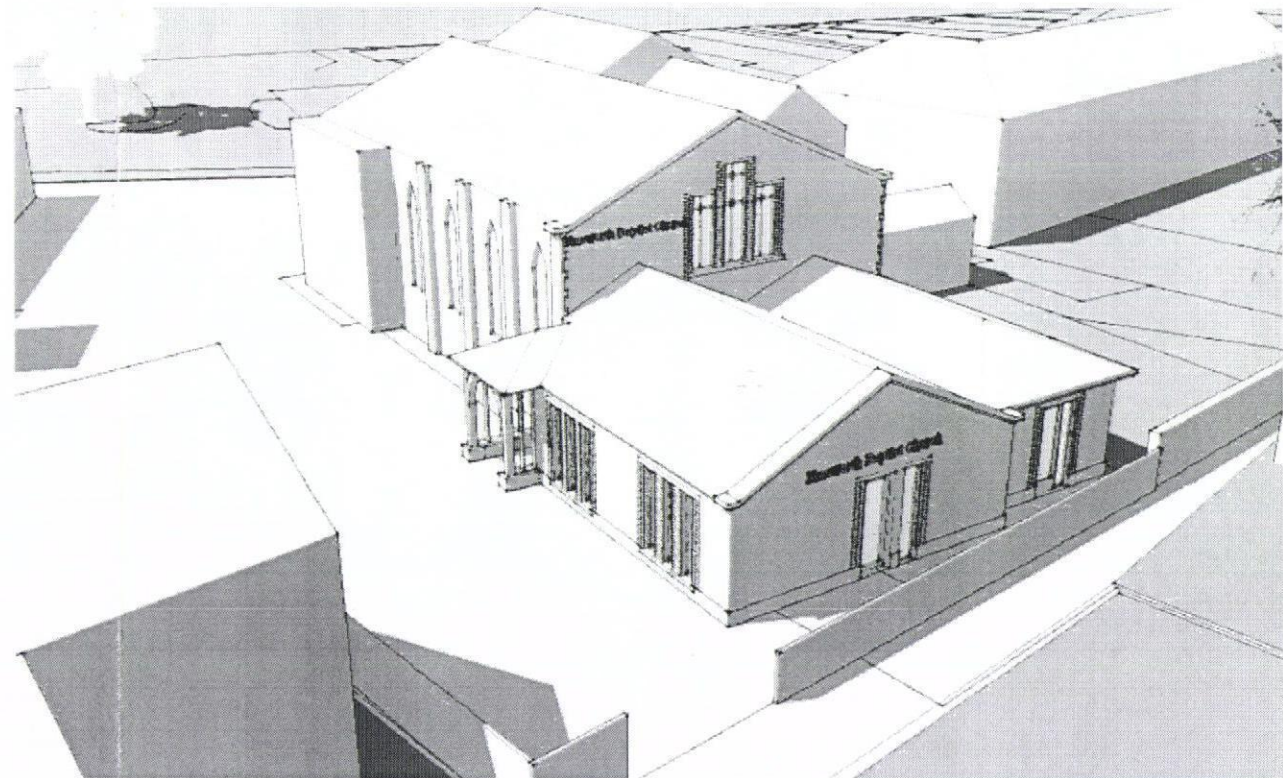

RECEIVED  
21 SEP 2012  
HAYWARD BOYD  
ARCHITECTS

PRELIMINARY

studio 5 architects ltd.

| REV | DATE     | DETAILS          |
|-----|----------|------------------|
| A   | 11.09.12 | porch amendments |

DRAWING  
PROPOSED 3d MODEL

PROJECT  
PROPOSED REFURBISHMENT & REPLACEMENT ANNEXE  
EMSWORTH BAPTIST CHURCH  
NORTH STREET, EMSWORTH

SCALE  
NTS

PROJECT NO.  
10.453

DATE  
JULY 2012

DRAWING NO.  
023a

Northgate studios,  
12 Northgate,  
Chichester. PO19 1BA

T: 01243 528811  
F: 01243 536025  
E: mail@studio5architects.co.uk

www.studio5architects.co.uk