


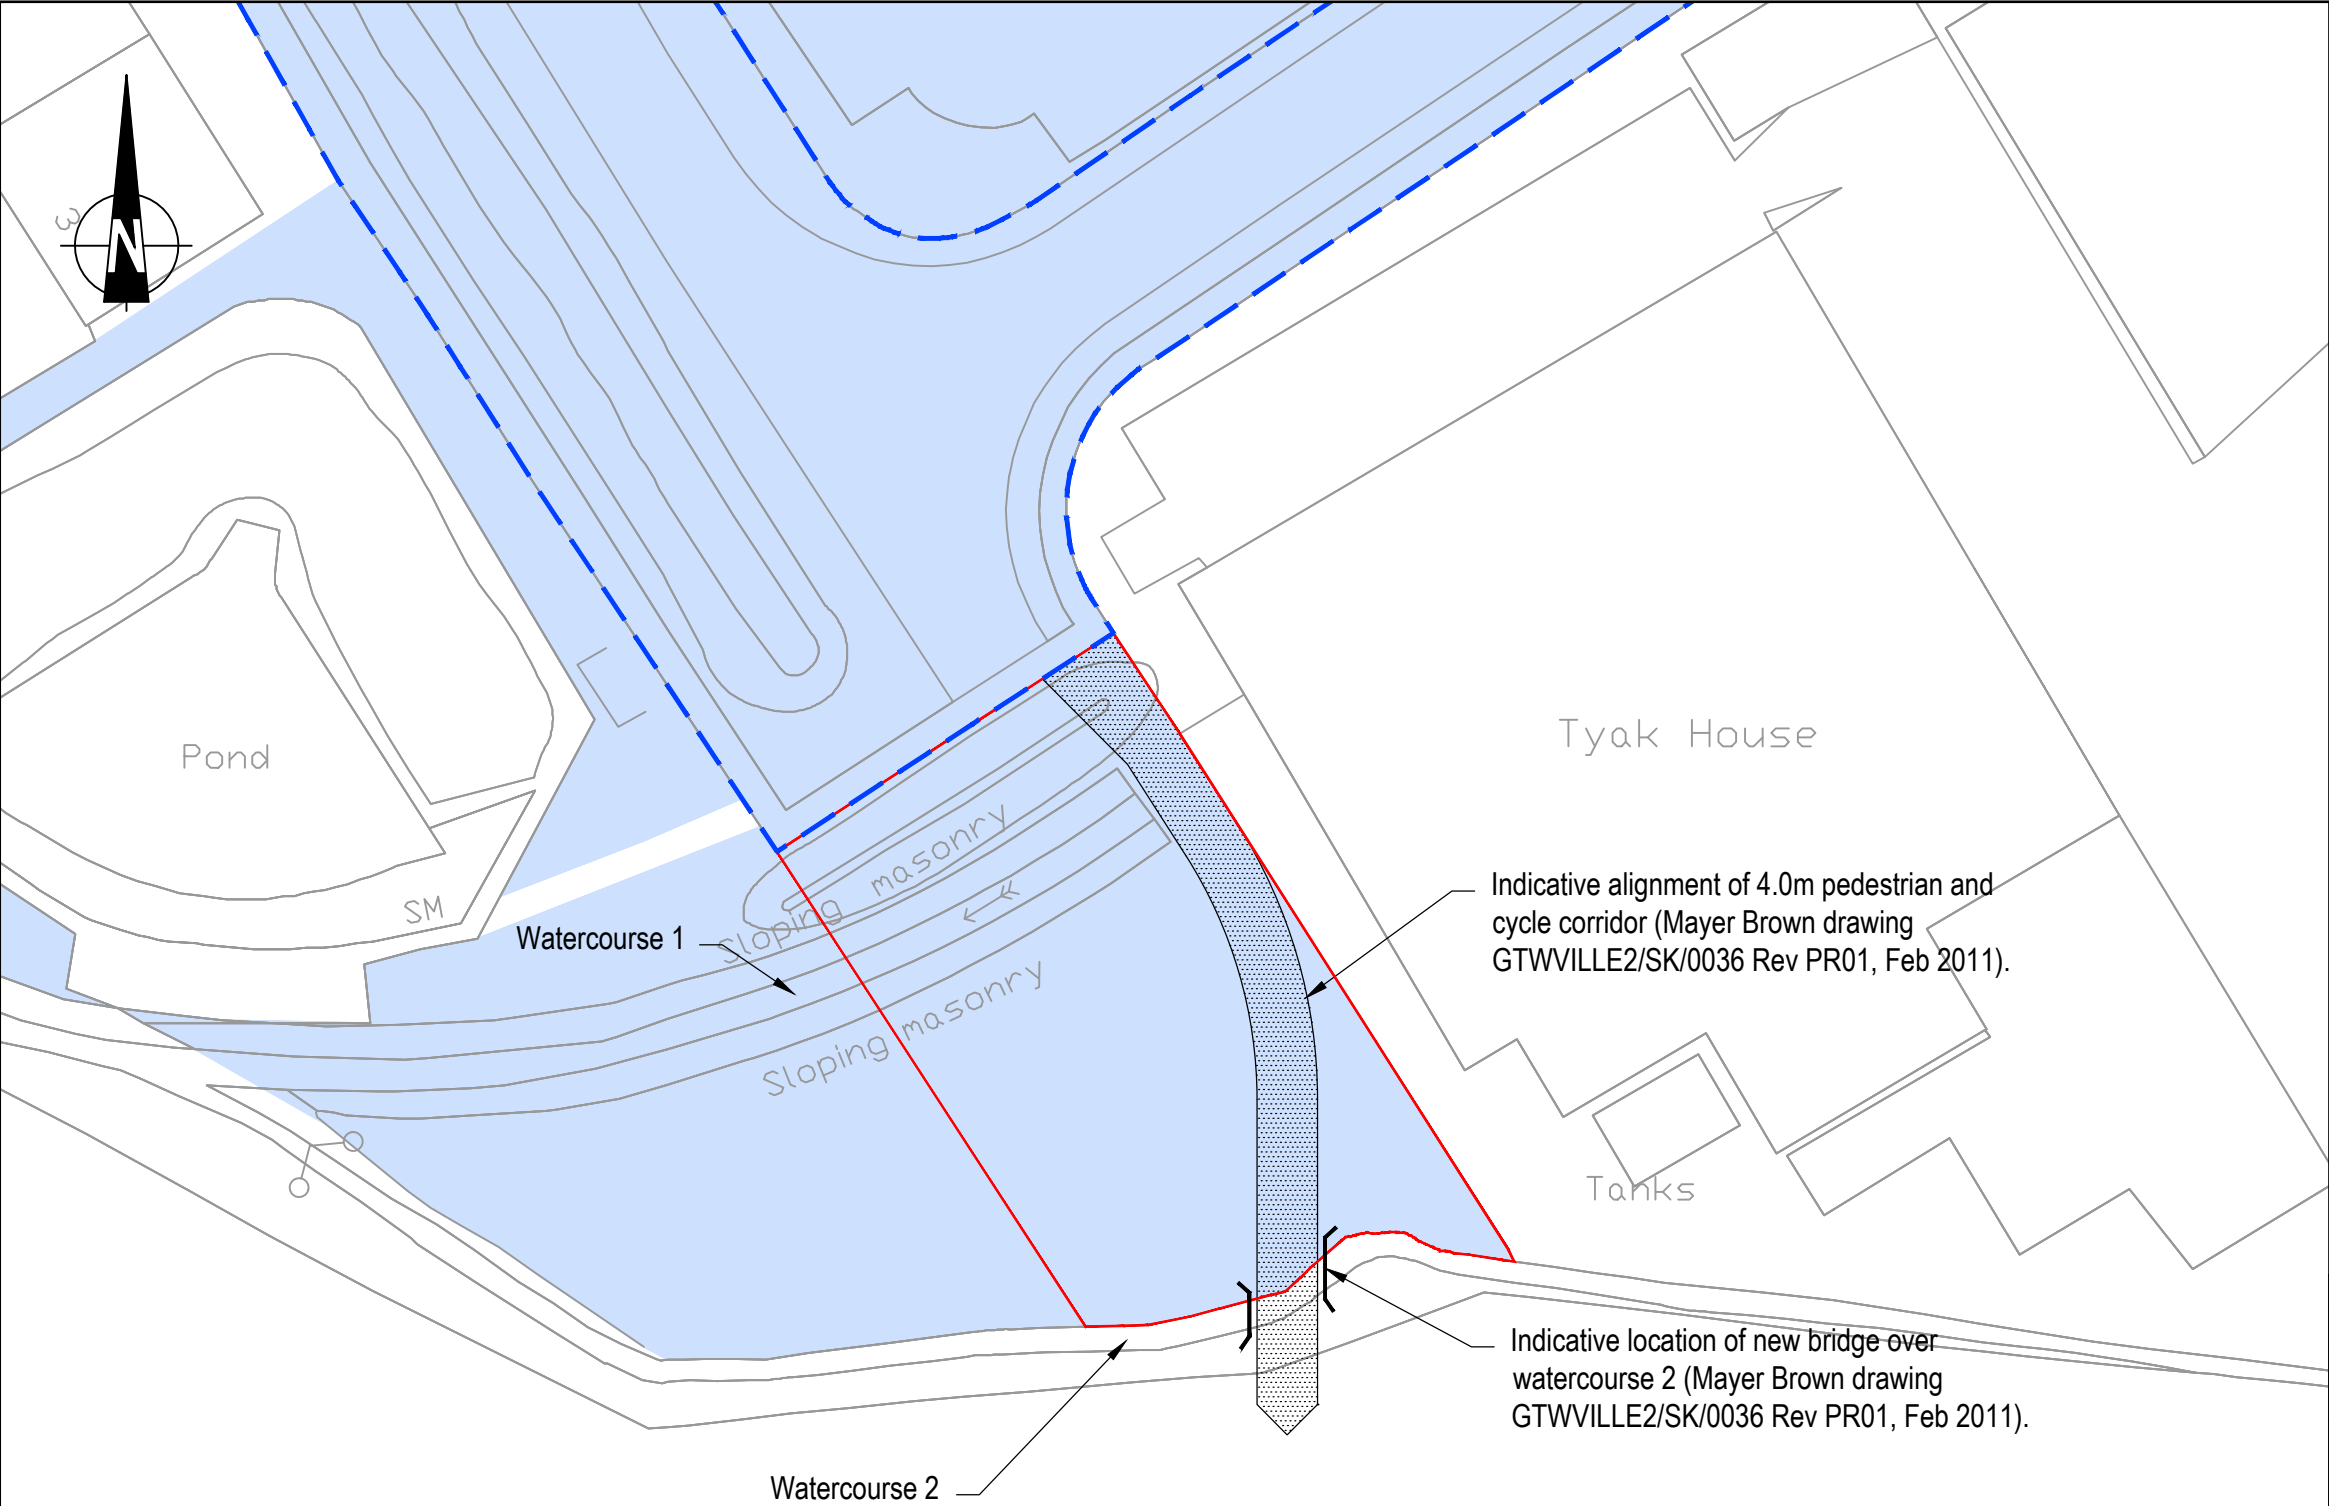

- KEY:
- Land Title Plan Number HP220402 - BAE Systems Electronics Ltd
 - Area of BAE land to be transferred to HCC
 - Extent of publicly maintainable highway
- Notes:
- Title Plan information for Title Plan HP220402 provide by HGP Architects on 16th August 2012.
 - Title Plan information interpreted by Peter Brett Associates LLP onto Ordnance Survey.
 - Extent of publicly maintainable highway interpreted from plan received from Hampshire County Council dated 11th June 2012.

A	Amended in line with client team comments	PC	10/09/12	NC
Mark	Revision	Drawn	Date	Chkd

SCALING NOTE: Do not scale from this drawing. If in doubt, ask.
UTILITIES NOTE: The position of any existing public or private sewers, utility services, plant or apparatus shown on this drawing is believed to be correct, but no warranty to this is expressed or implied. Other such plant or apparatus may also be present but not shown. The Contractor is therefore advised to undertake his own investigation where the presence of any existing sewers, services, plant or apparatus may affect his operations.

Drawing Issue Status

BAE WATERLOOVILLE: LAND TRANSFER TO DELIVER LINK FROM MDA SITE TO BRAMBLES BUSINESS PARK

Client BAE Systems	
Date of 1st Issue 03.09.12	Drawn by PC
A3 Scale 1:500	Checked by NC
Drawing Number 26365/012/002	Revision A

pba
peterbrett

Offices throughout the UK,
continental Europe, Africa and Asia
www.peterbrett.com
© Peter Brett Associates LLP
BRISTOL
Tel: 0117 928 1560 Fax: 0117 928 1570