


Drawing For Construction Purposes Only

Note: These drawings are to be read in conjunction with our Building Notes. The Building Notes are written in a separate A4 document.
All dimensions and details on the drawing should be checked and verified on site by the contractor before fabrication and erection. DO NOT scale from this drawing, use figured dimensions only. Any discrepancies should be highlighted without delay.


All building work to be carried out with proper materials which are appropriate for the circumstances in which they are to be used and in a workmanlike manner in accordance with the Building Regulations, British and EU Standards, NHBC Standards (if applicable) and manufacturers recommendations.
IF IN DOUBT ASK FOR CONFIRMATION.



Side Elevation

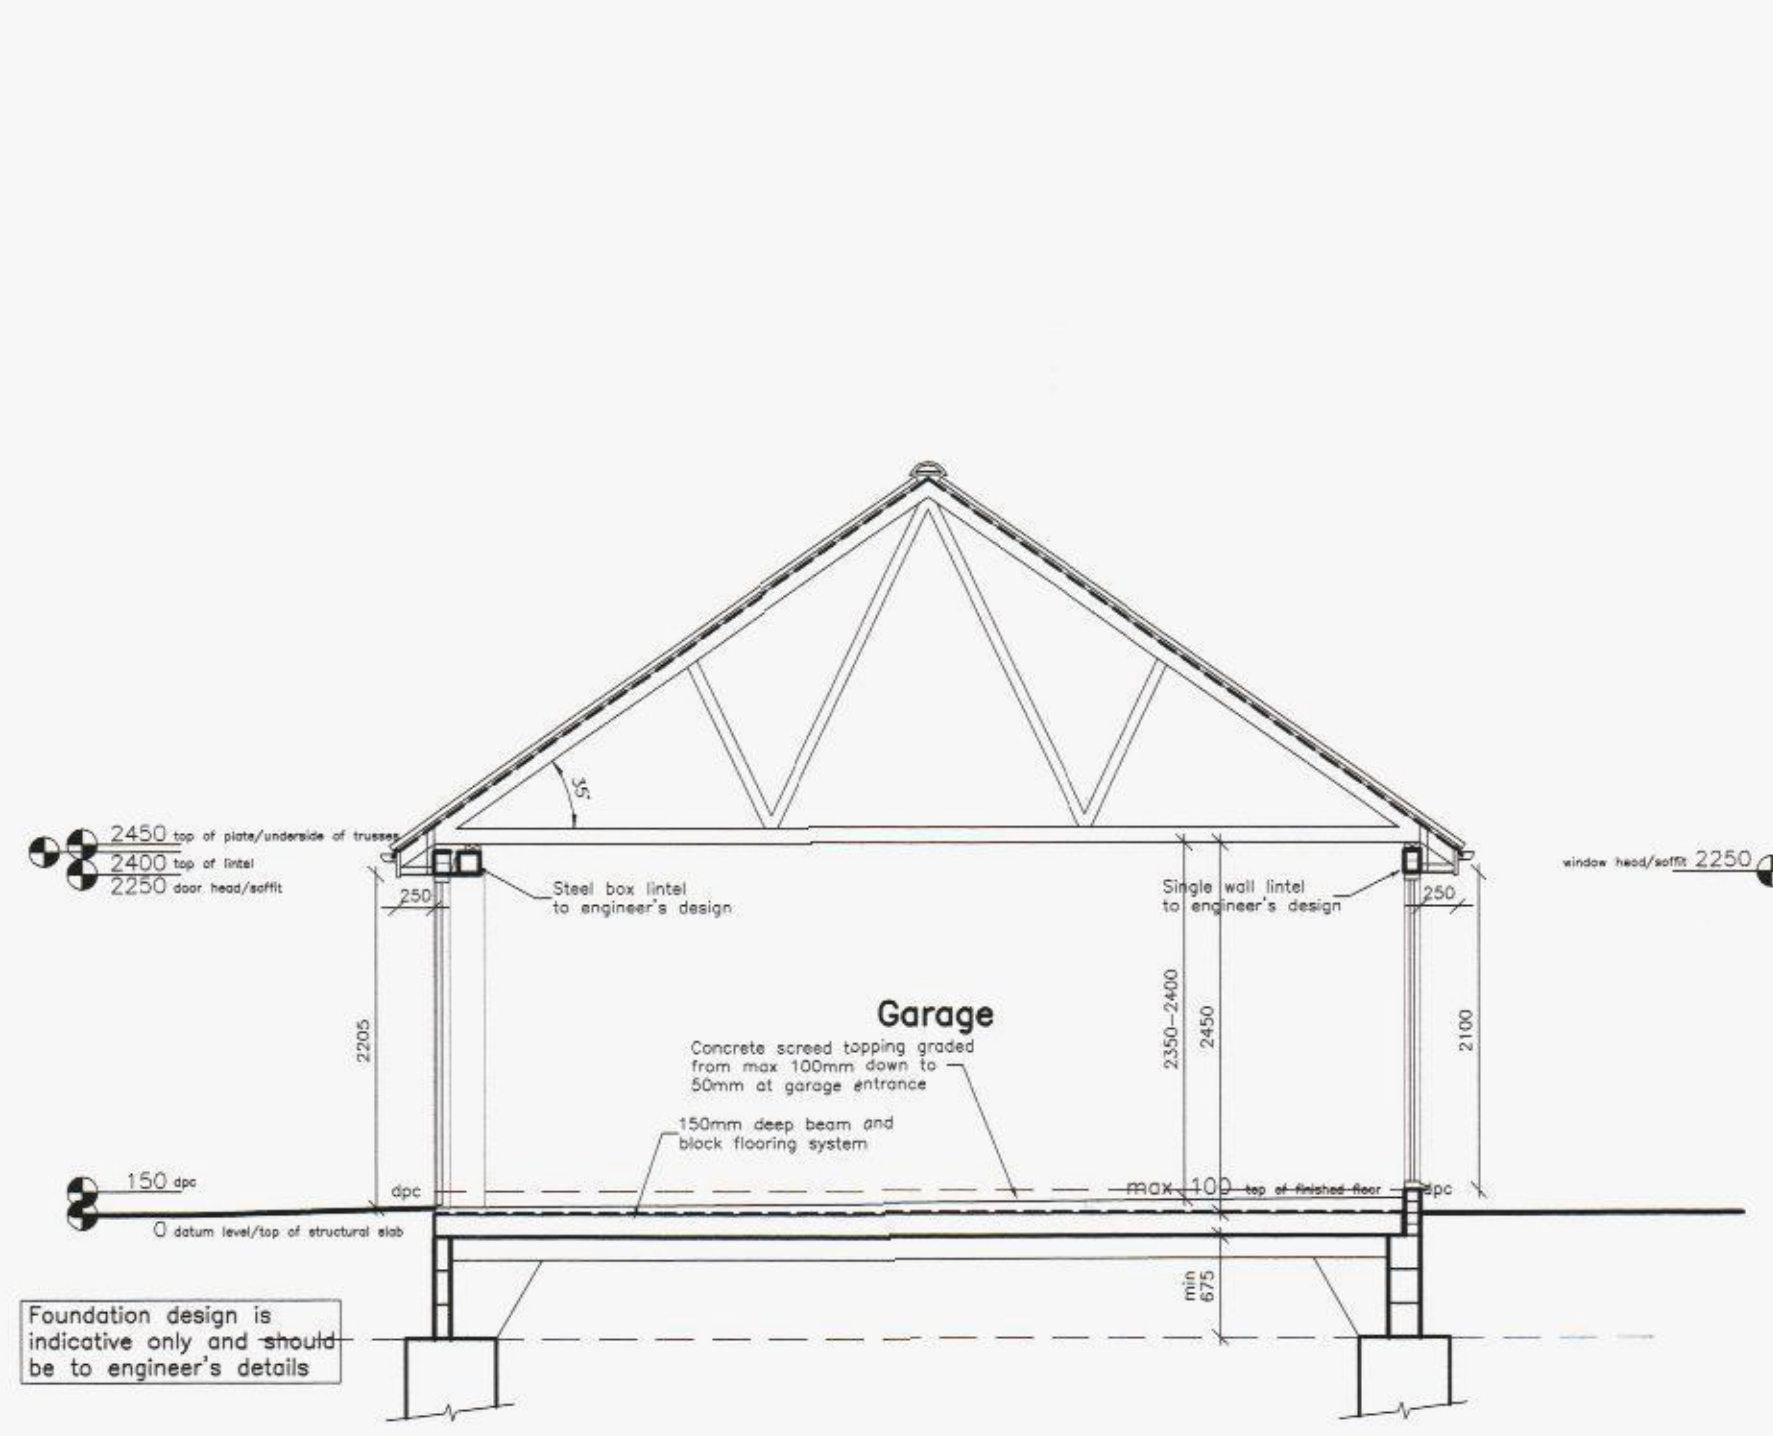

Section 3A - 3A

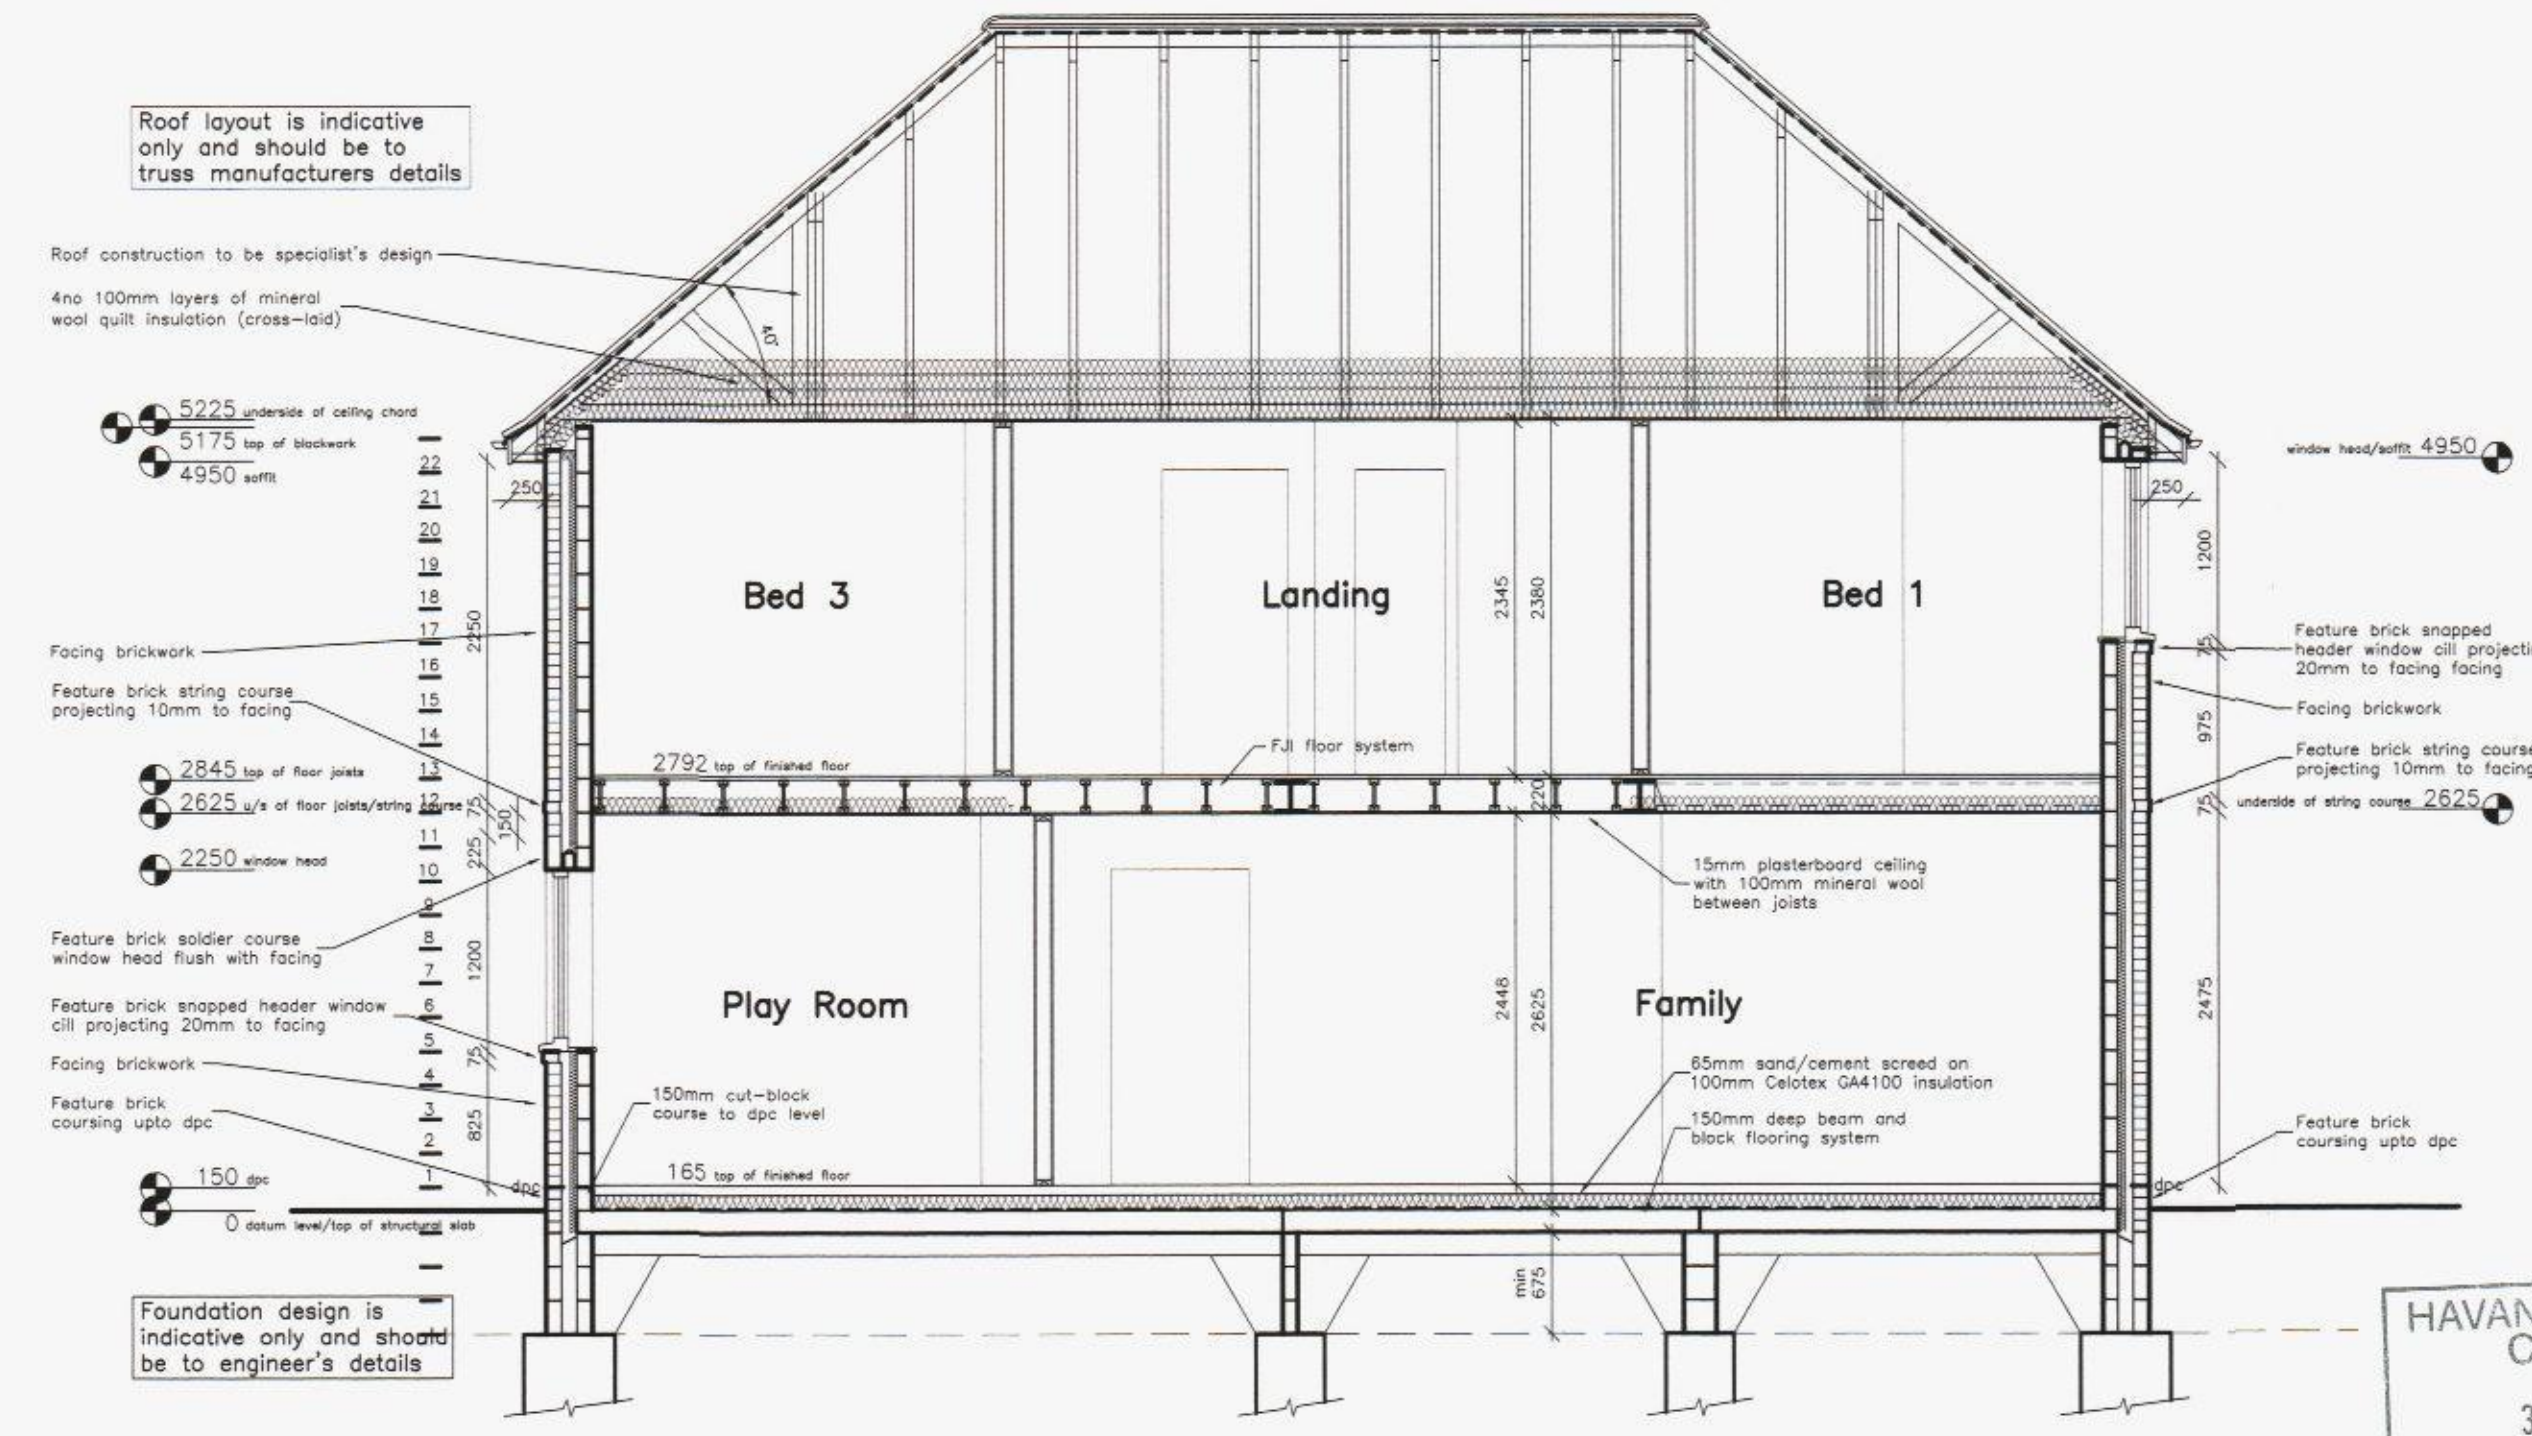

Section 3B - 3B

ADP ARCHITECTS LTD
Richmond Court, 94 Botley Road, Park Gate,
Southampton, Hampshire SO31 1BA
Telephone/Fax: 0845 365 1475/6
Email: mail@adp-ltd.co.uk

Project Name/Address: Residential Development Land to rear of 86 & 92 London Road Purbrook			
Client Name: Wilson Designer Homes			
Drawing Title: Elevation/Sections (Plot 3)			
Job Number: 1573	Drawing Number: 18	Revision:	
Drawing Scale: 1 : 50 (A1)	Date: Jul 12	Drawn: PRW	Checked:

